


Proposed Affordable Housing Development, Melyn Close, Neath, SA11 2DH

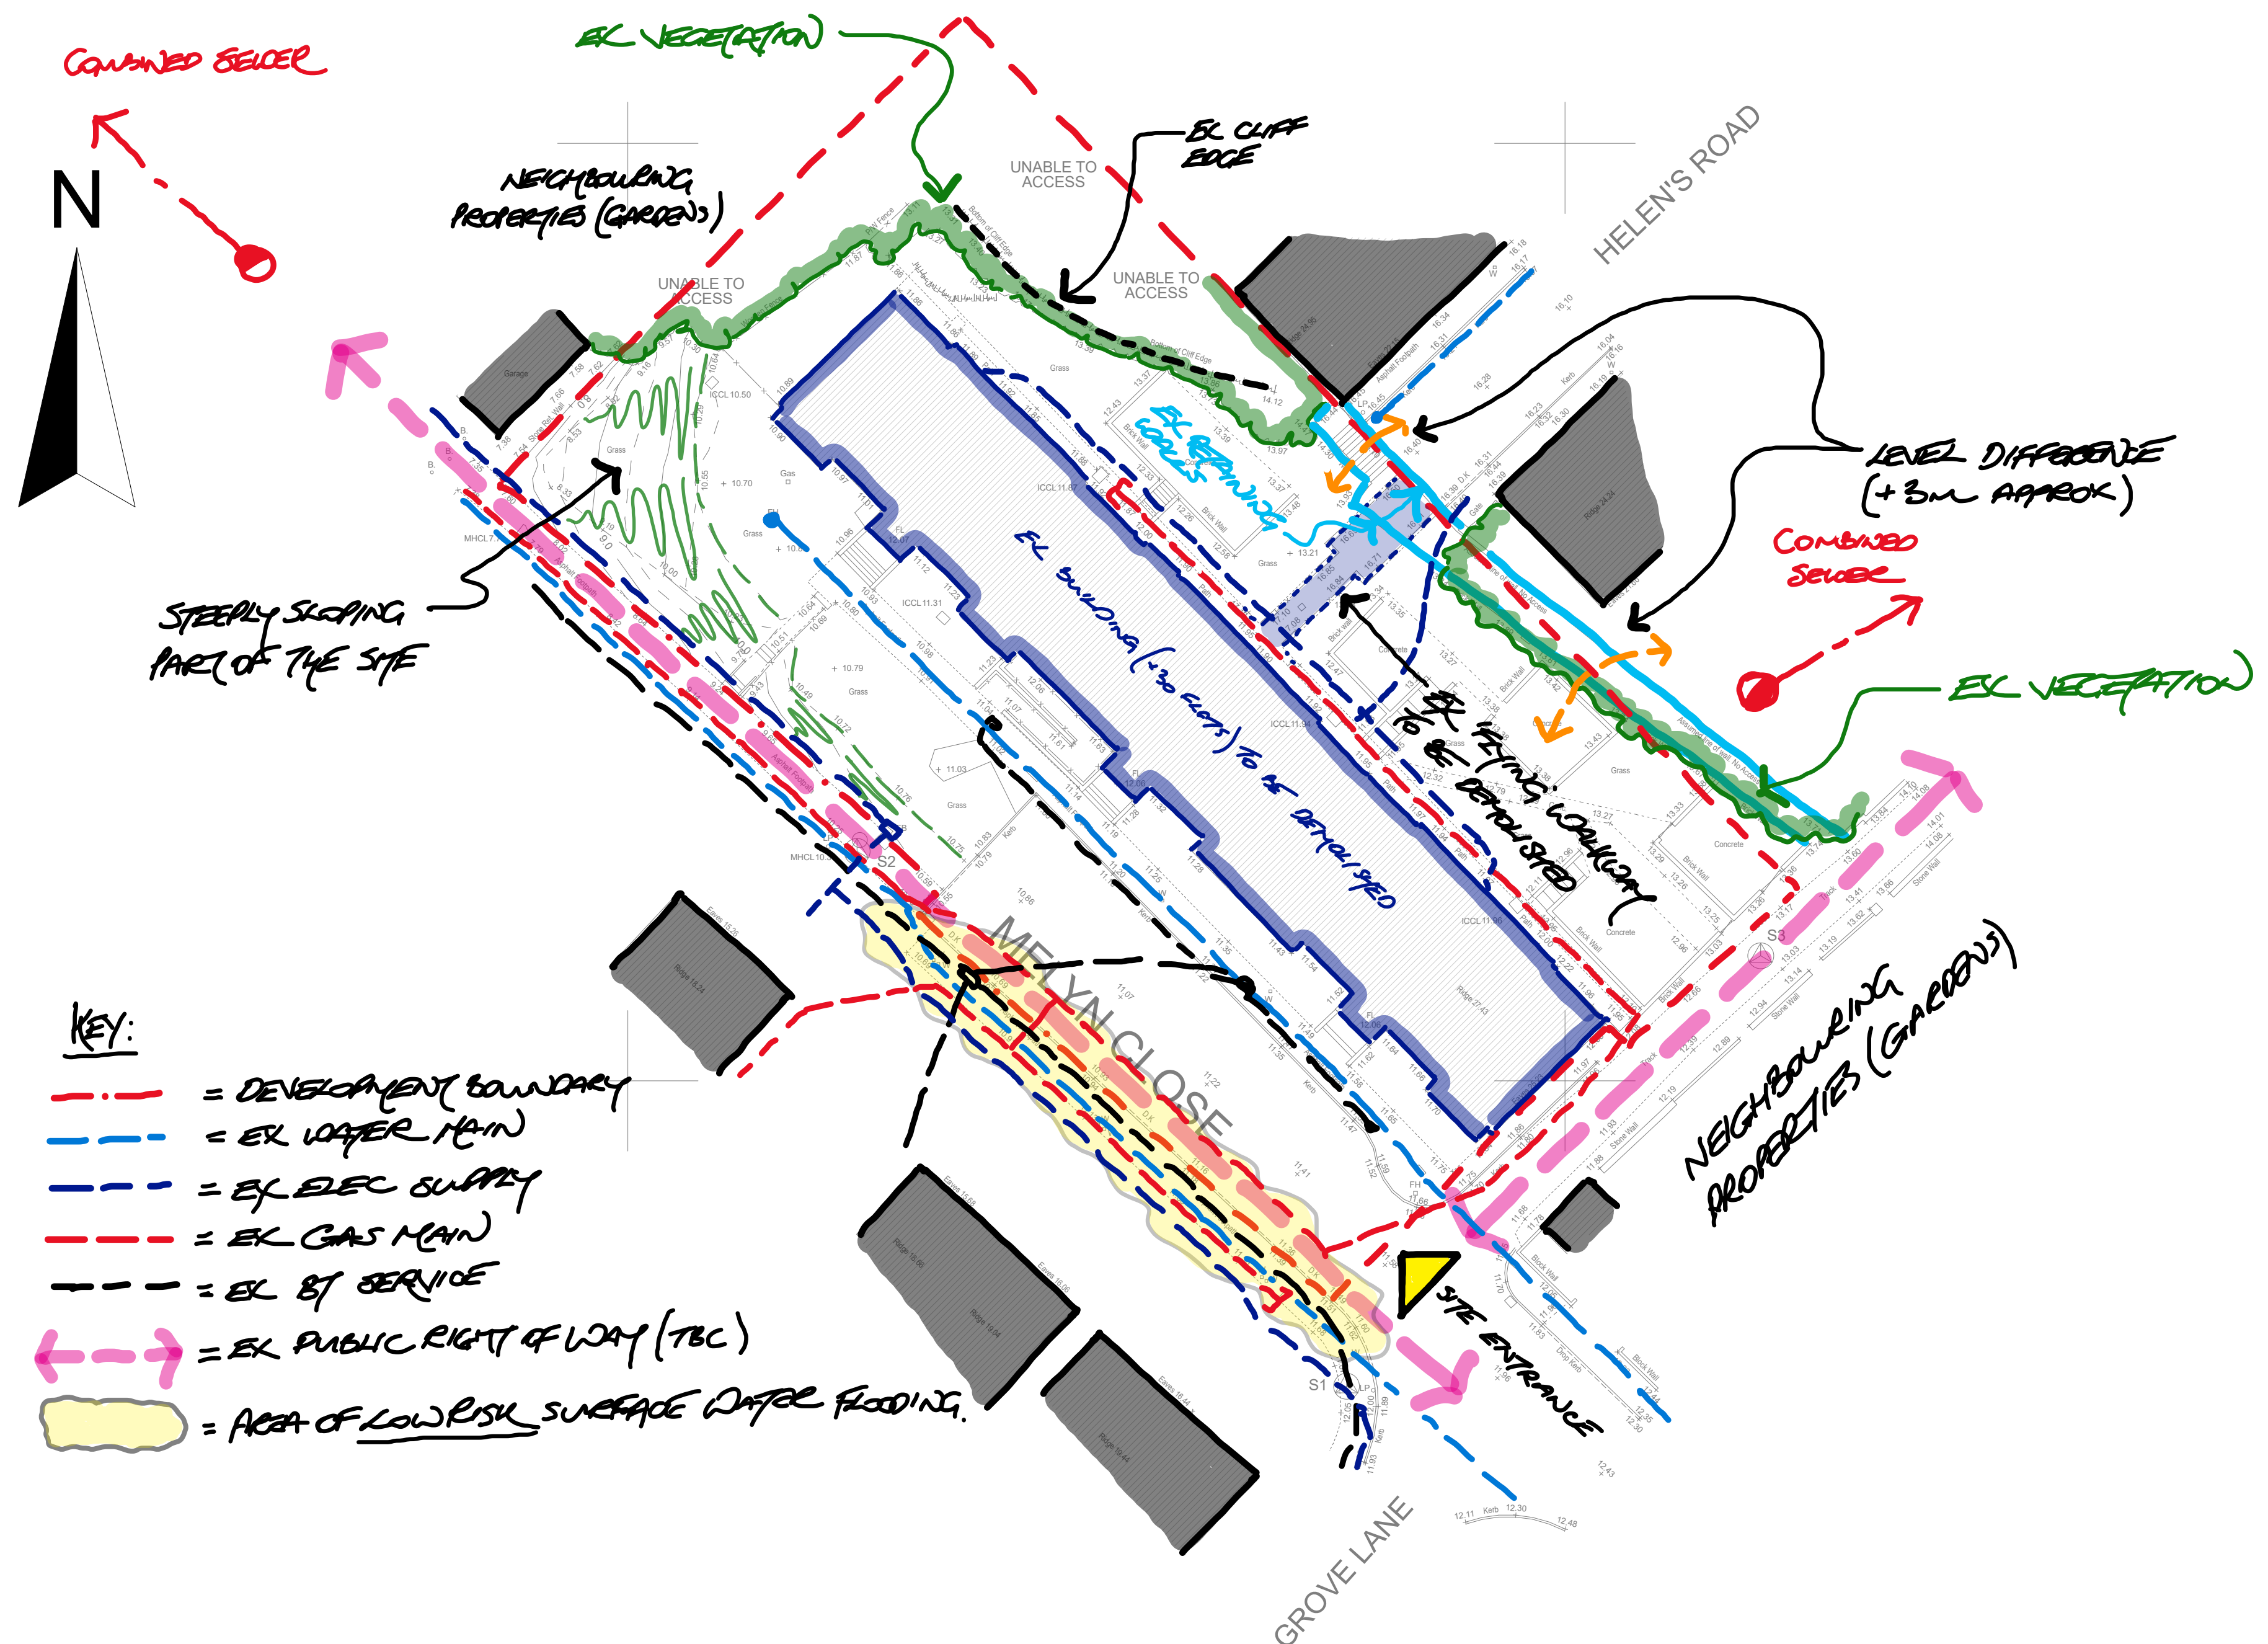

Development Site Services & Site Constraints Plan

1:250

Revision:	Date:	Updated by:
A. Formal Planning Issue	12th Nov 19	

Notes:
1. Read in conjunction with Utilities Searches.
2. Utilities shown are indicative. Exact locations to be ascertained by Contractor (s) prior to carrying out any site excavation work.

Formal Planning Issue

RLH
architectural

16 Main Street,
Fishguard,
Pembrokeshire,
SA65 9HJ
01348 435004/06
design@rlharchitectural.com
www.rlharchitectural.com

Tai Tarian

Client: Tai Tarian Ltd	Scale: Noted Date: Sept 2019 Drawn: MG	Drawing Title: PLANNING DRAWINGS - Development Site Services & Site Constraints Plan
Job Title: Proposed Affordable Housing Development, Melyn Close, Neath, SA11 2DH		R481 P-03A