

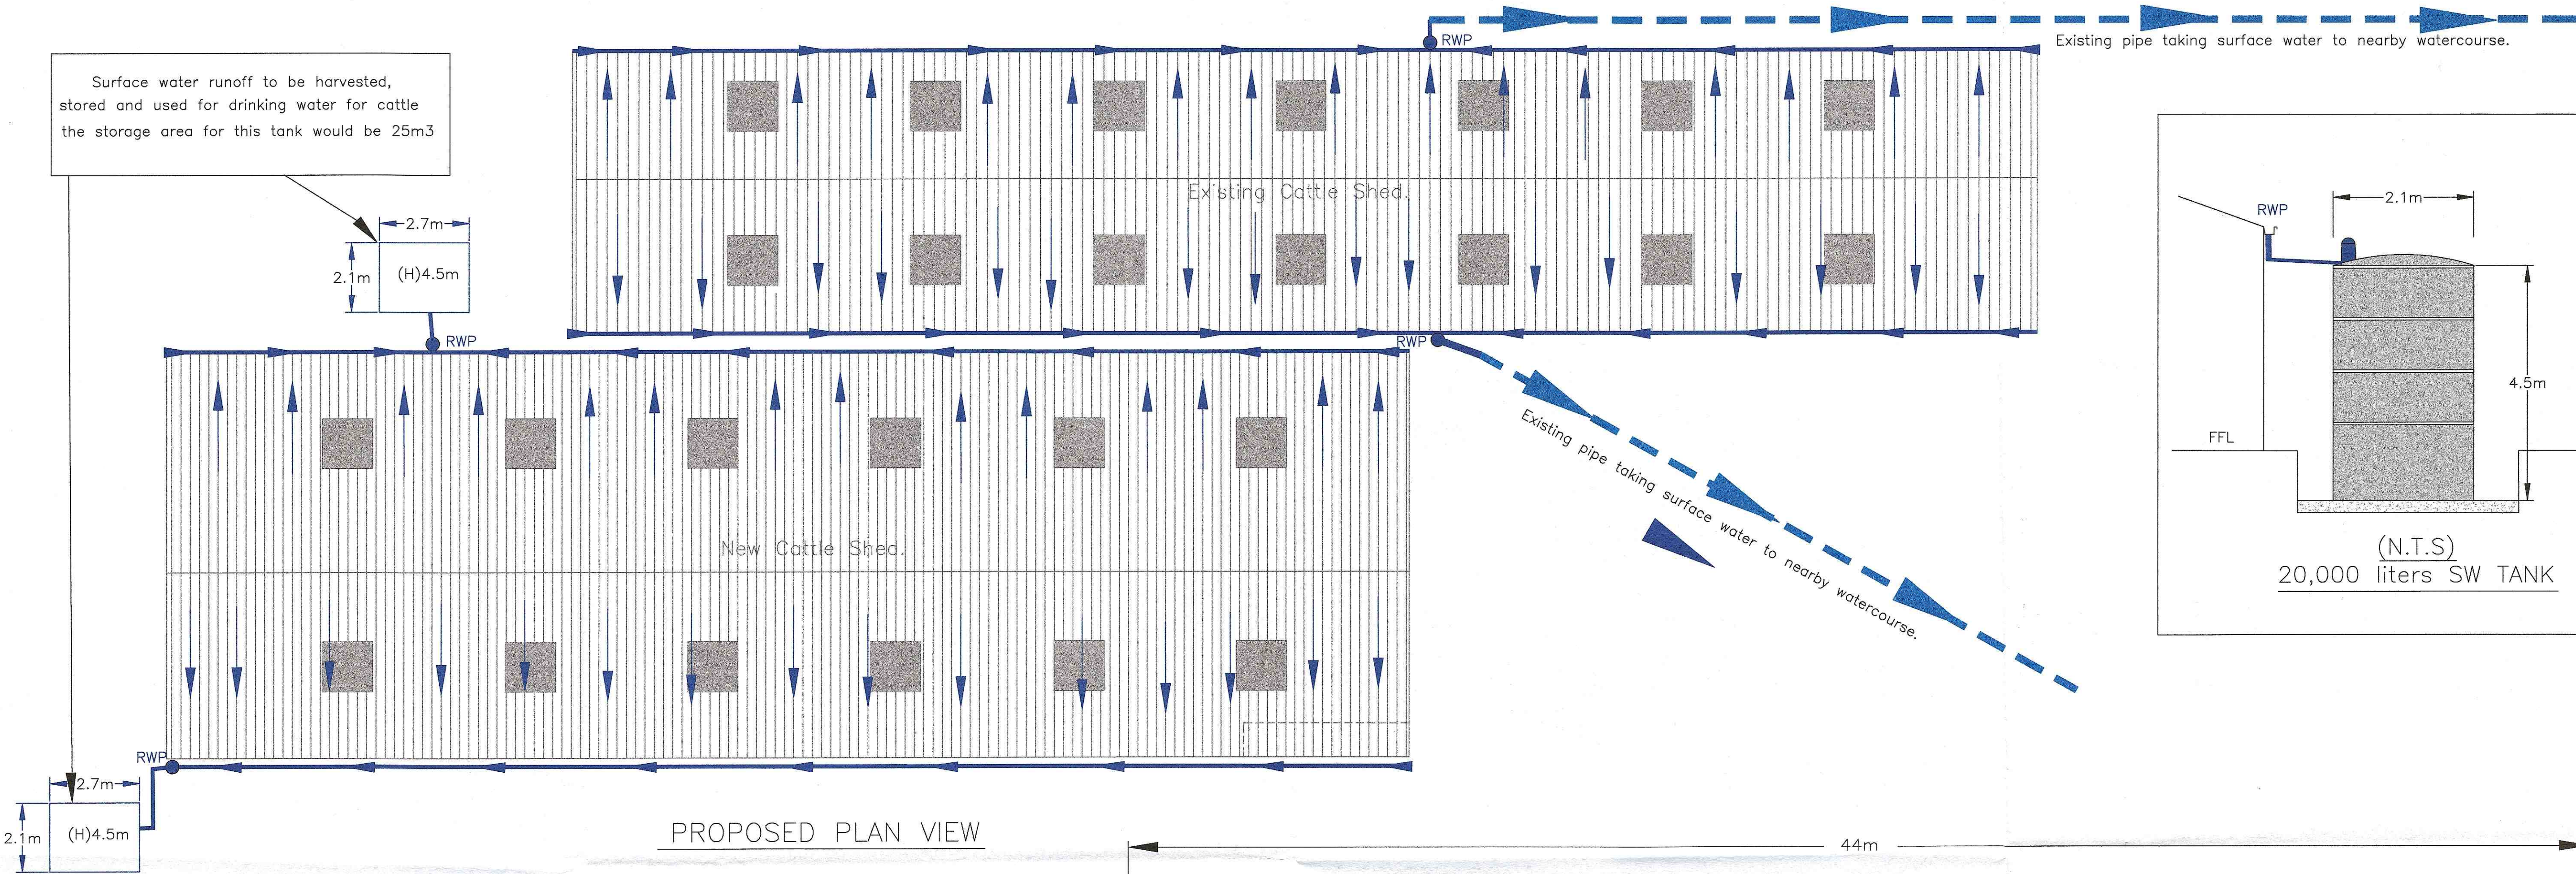


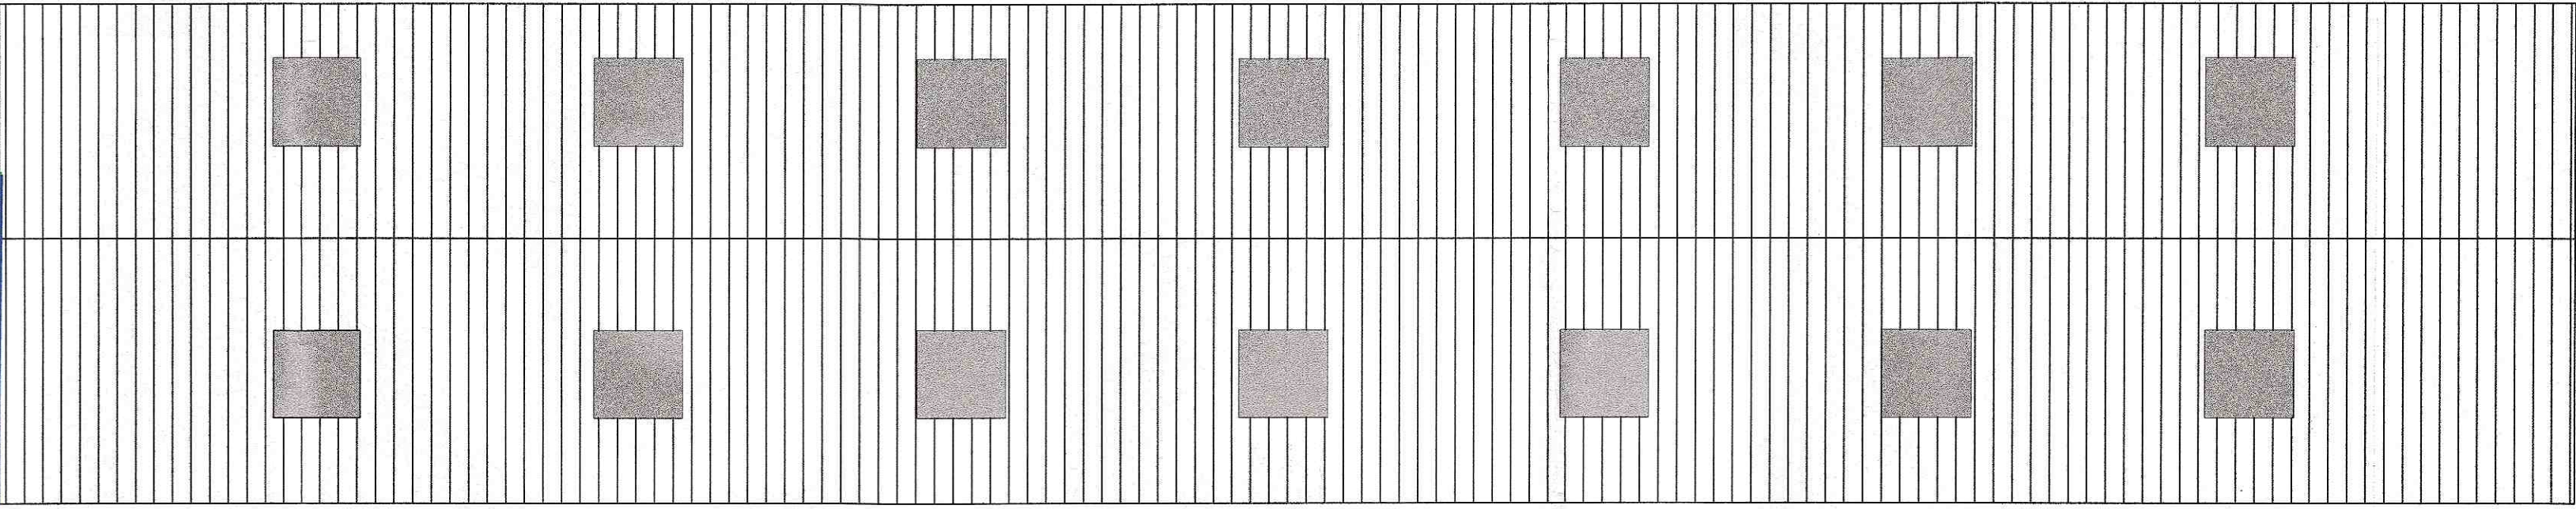

LOCATION OF EXISTING  
SLURRY PIT

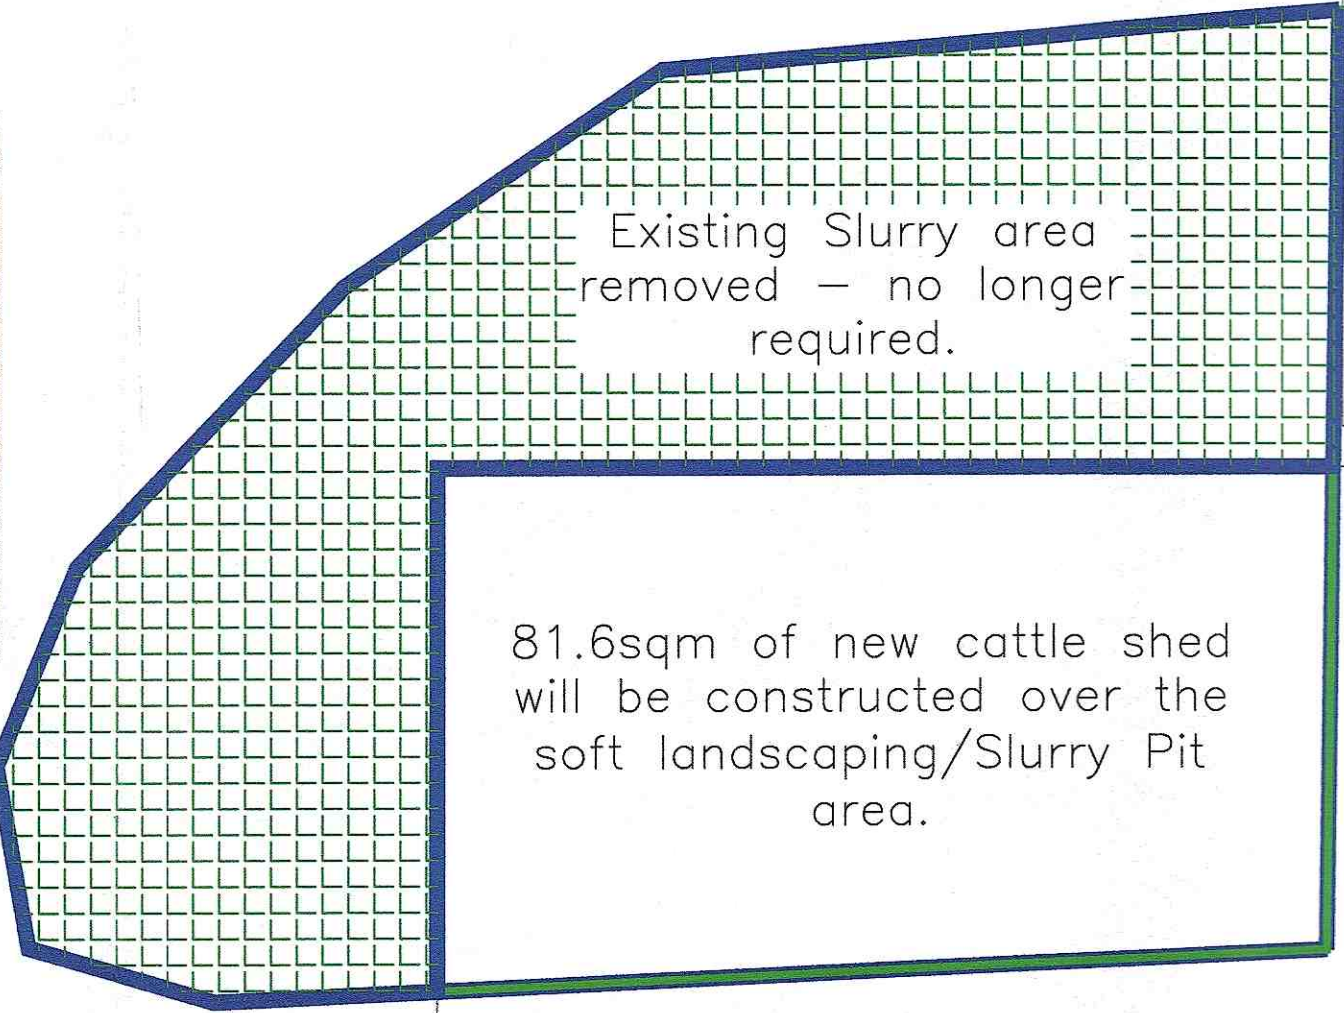

374sqm of the new cattle shed will be constructed over the existing hard surfaced area.

(TOTAL AREA OF NEW SHED IS 456sqm)

SAB NOTE:

The new cattle shed shall be constructed over 374sqm of of hard surfaced area. together with 81.6sqm of soft landscaping area. SABs only applies if a new area of of constructed land is greater than 100sqm (exluding existing hard surfaced areas). The land which would be considered by SABs would be 81.6sqm which is under the threshold Therefore, SABs will not be required for this application.

Mr Fox  
Hendre Forgan Farm, Rhiwfawr, Swansea Valley.

Drainage Strategy Plan &  
Existing SW run-off.

DATE : NOV. 2019

SCALE: N.T.S @ A1

DWG. No. FOX/04/2019