


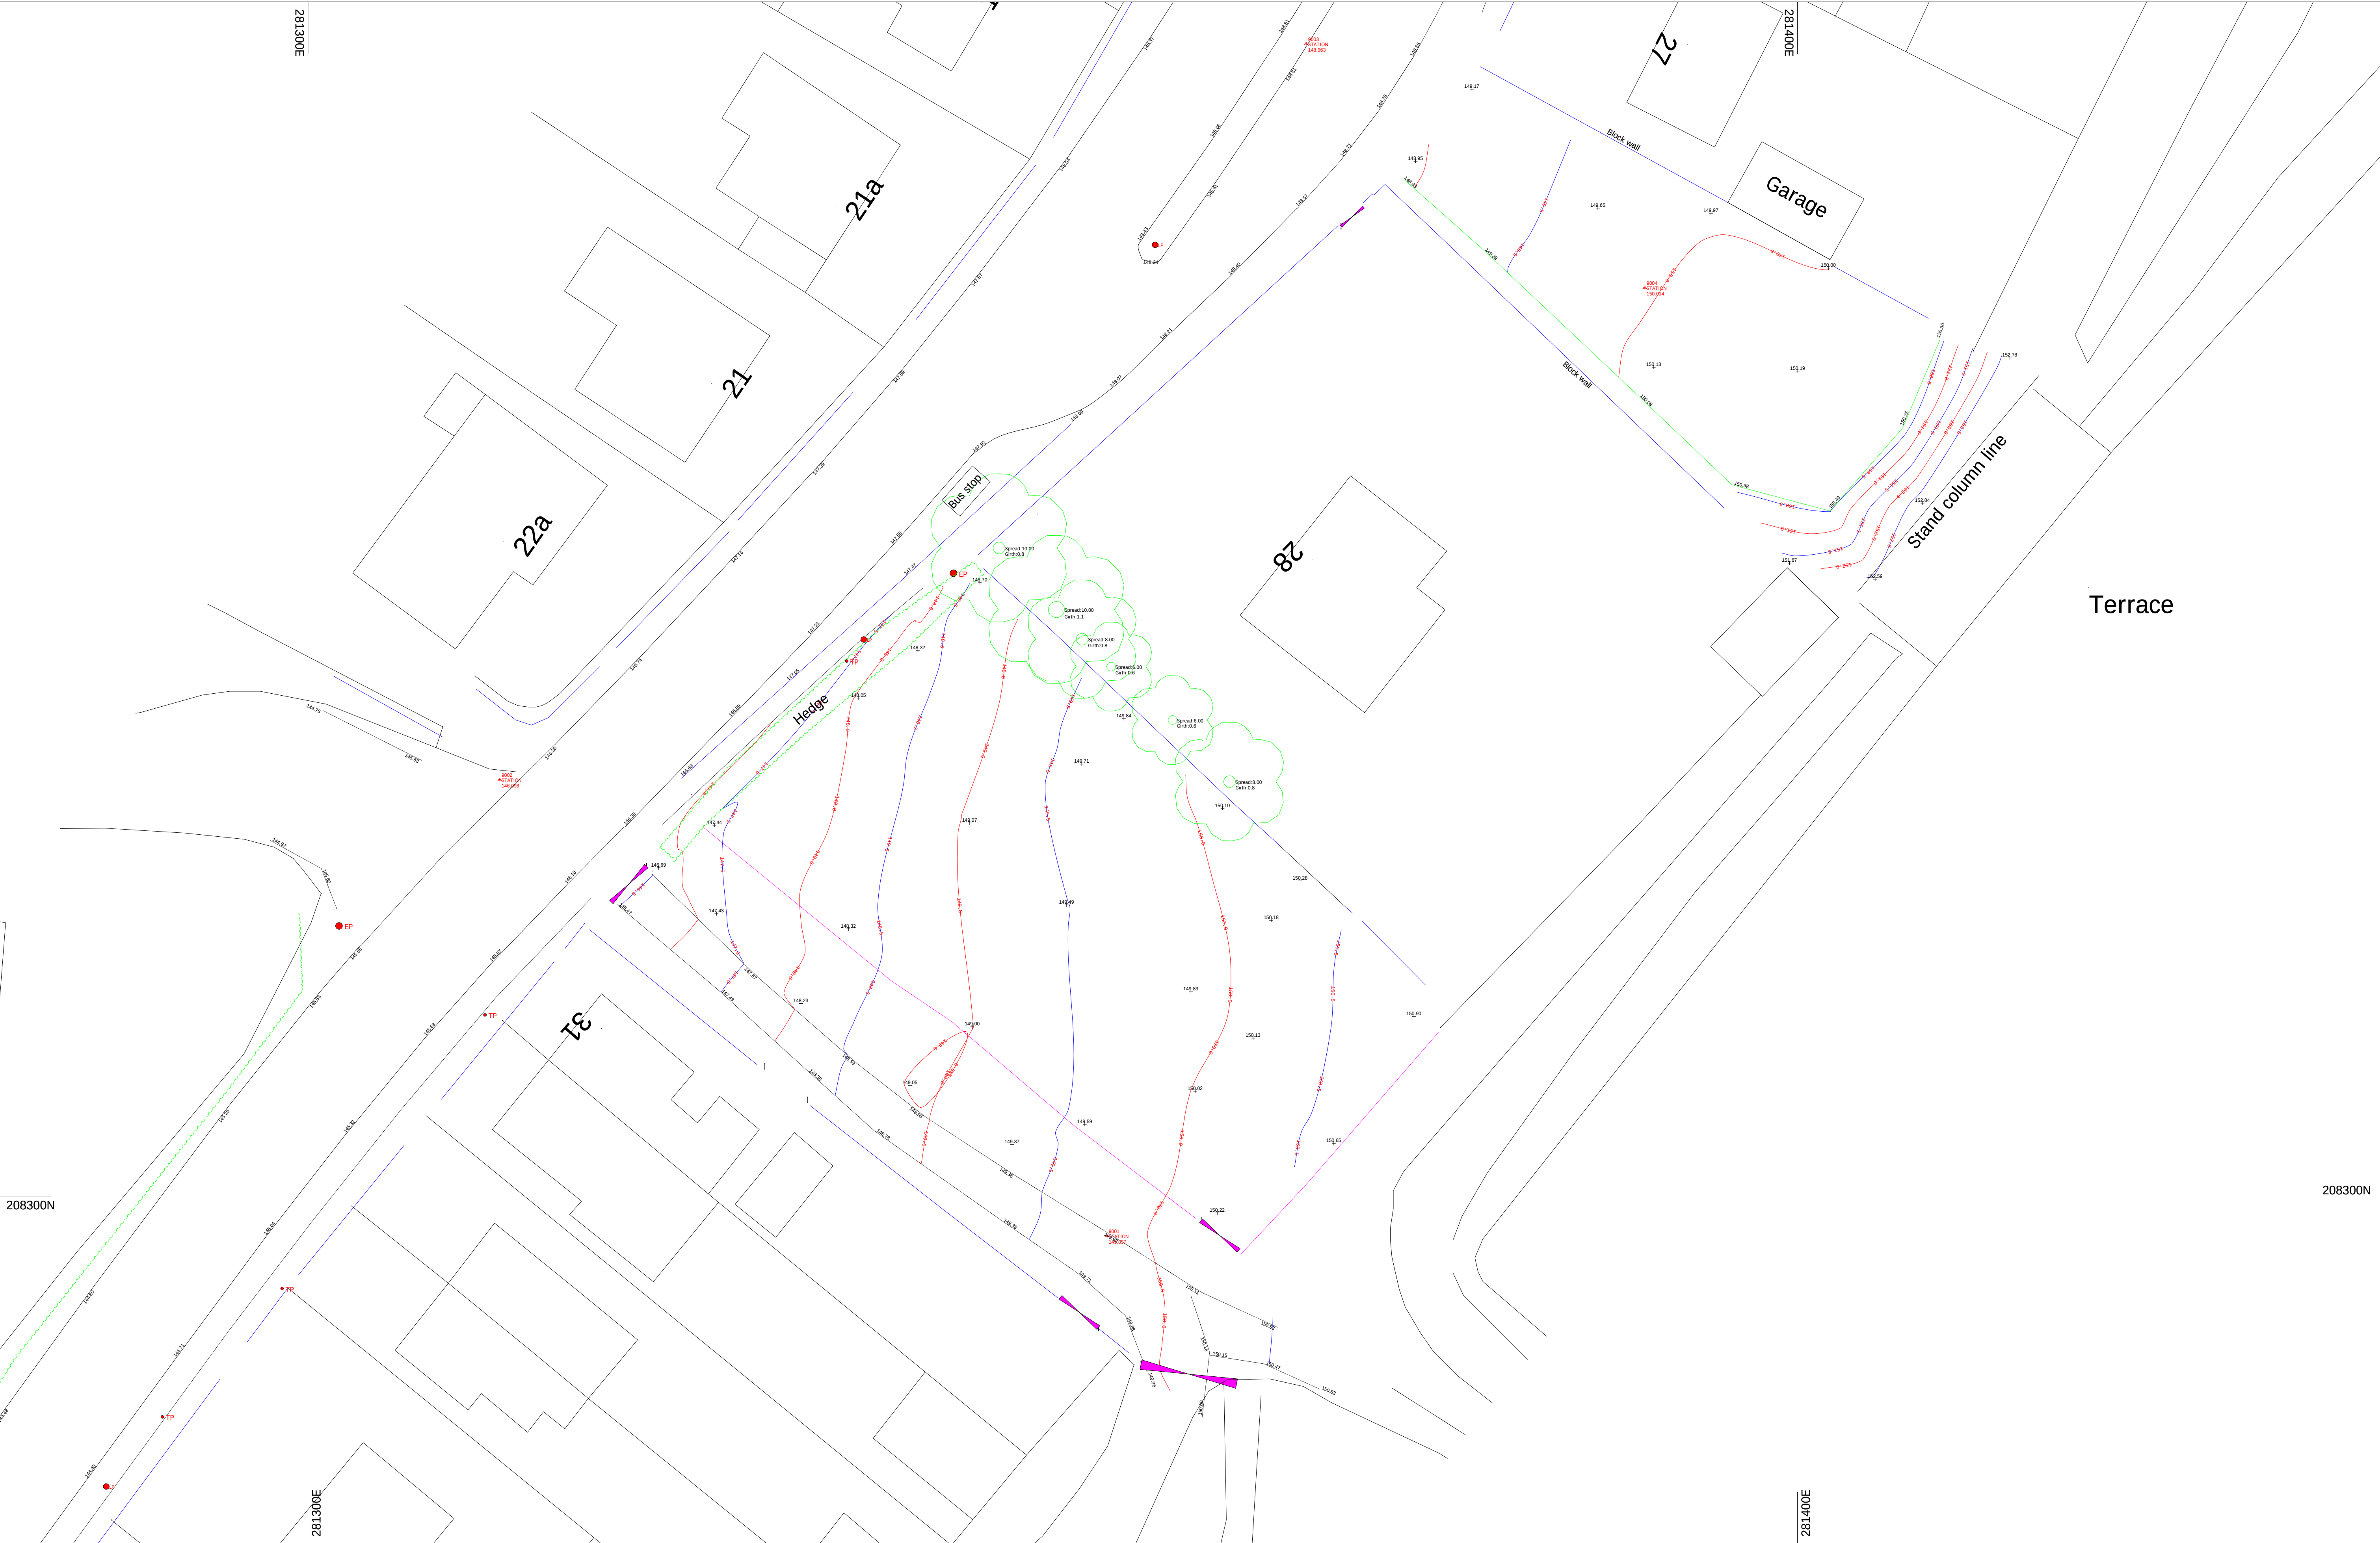

|                                                                                    |  |                                            |                                                 |                                |                           |
|------------------------------------------------------------------------------------|--|--------------------------------------------|-------------------------------------------------|--------------------------------|---------------------------|
| Wayne Evans Surveying Ltd<br>Ael Y Bryn<br>Llangwryfyon<br>Aberystwyth<br>SY23 4EX |  | Drawing Title<br><b>Topographic Survey</b> |                                                 | Drawn By<br><b>Wayne Evans</b> |                           |
|                                                                                    |  | Drawing No                                 | Client<br><b>Kevin Jones</b>                    | Rev:                           | Date<br><b>10/12/2018</b> |
| Project Address<br><b>Seven Sisters</b>                                            |  |                                            | E Mail: <b>wayne@landsurveyorwales.com</b>      |                                |                           |
|                                                                                    |  |                                            | 1:200Web Site: <b>www.landsurveyorwales.com</b> |                                |                           |