
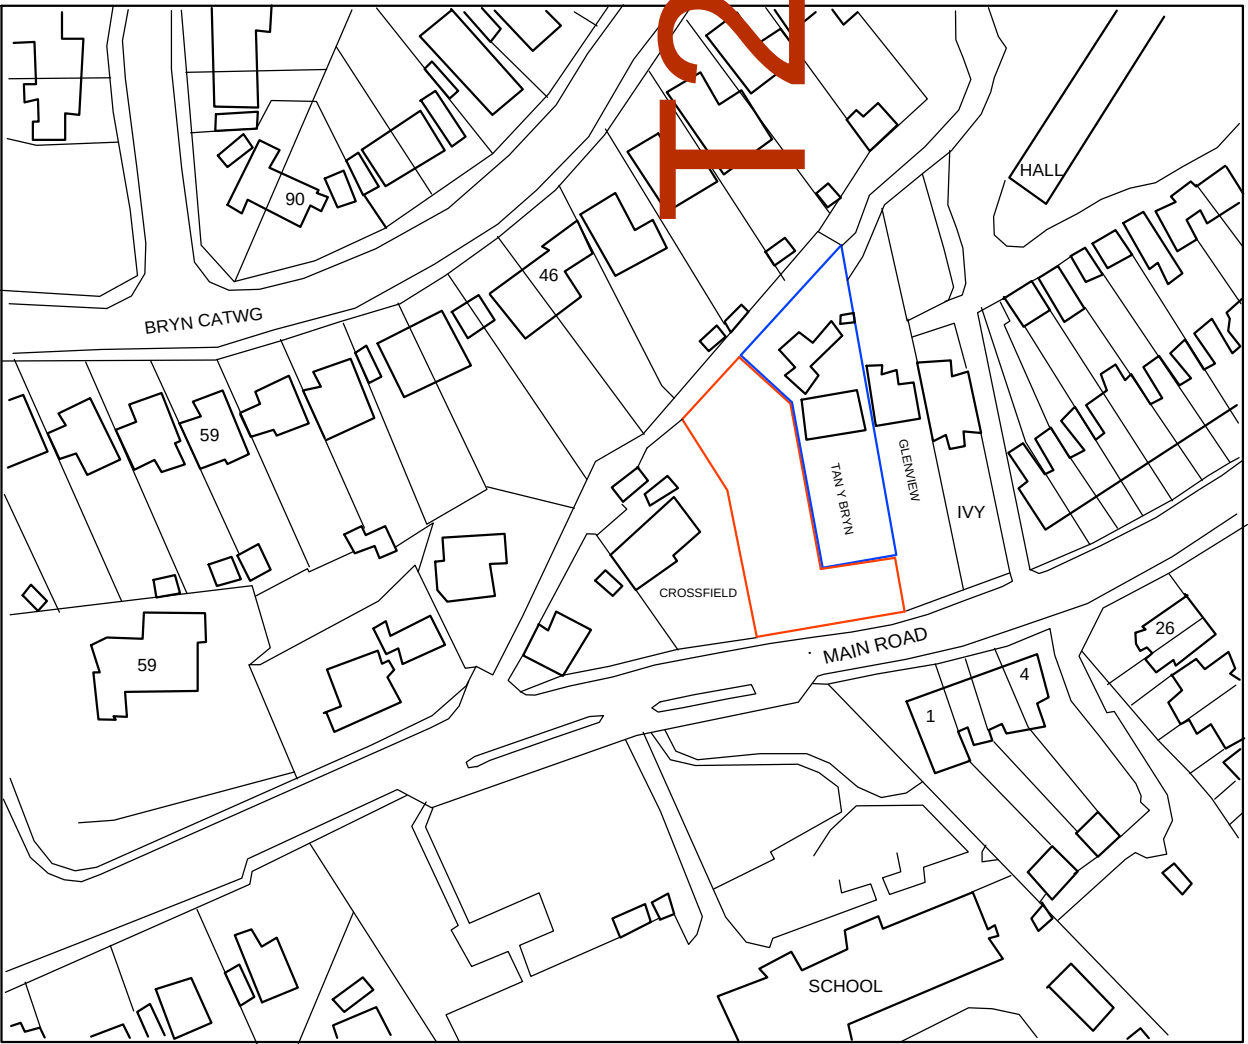


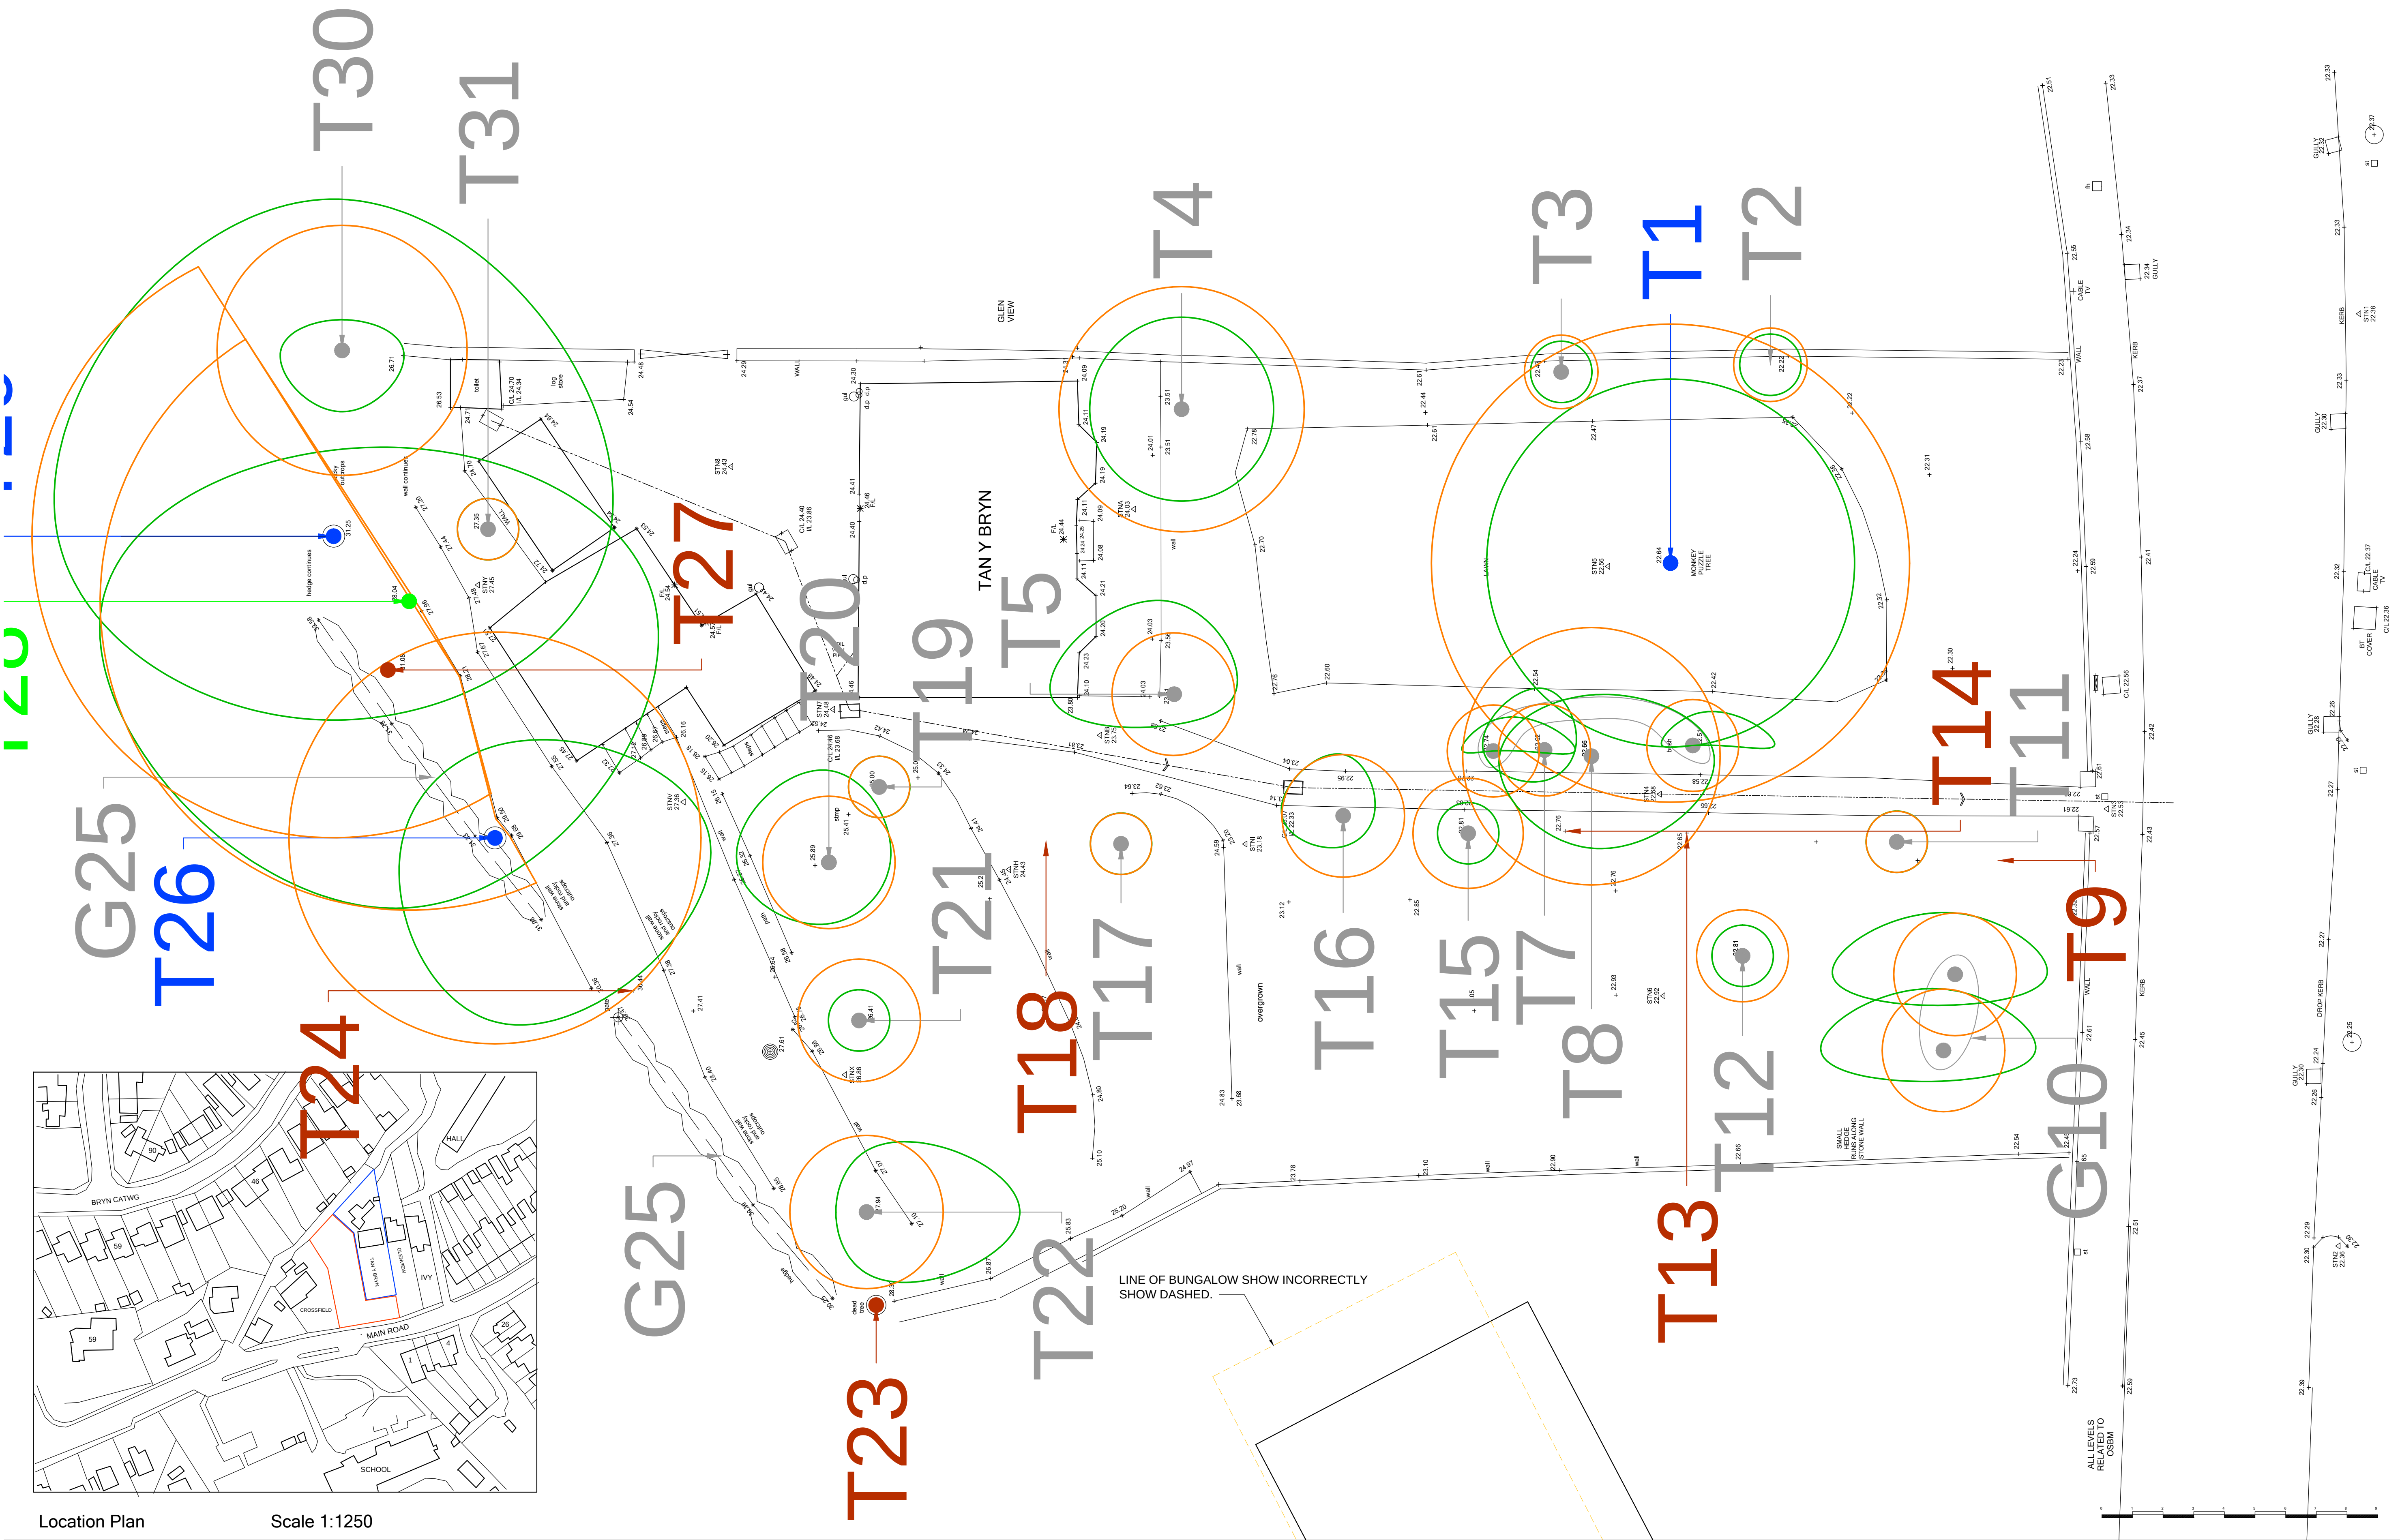

Location Plan Scale 1:1250

Do not scale this drawing. Report discrepancies in figured dimensions Contractor must check all dimensions on site This drawing is copyright	Revisions:		CHK:
	Rev. No.	Date:	
	A	04/11/19	
	ADJOINING BUNGALOW POSITION MOVED		FWJ

Project:
PROPOSED DETACHED HOUSE
TAN Y BRYN, MAIN ROAD.
CADOXTON.
NEATH. SA10 8BL.

Title:
Survey and Location Plan

Scale: 1:100
Date: 0719
Project No. 4389
Drawing No. (P)01
Rev. A

Drawn: RWJ
Checked: RWJ

