


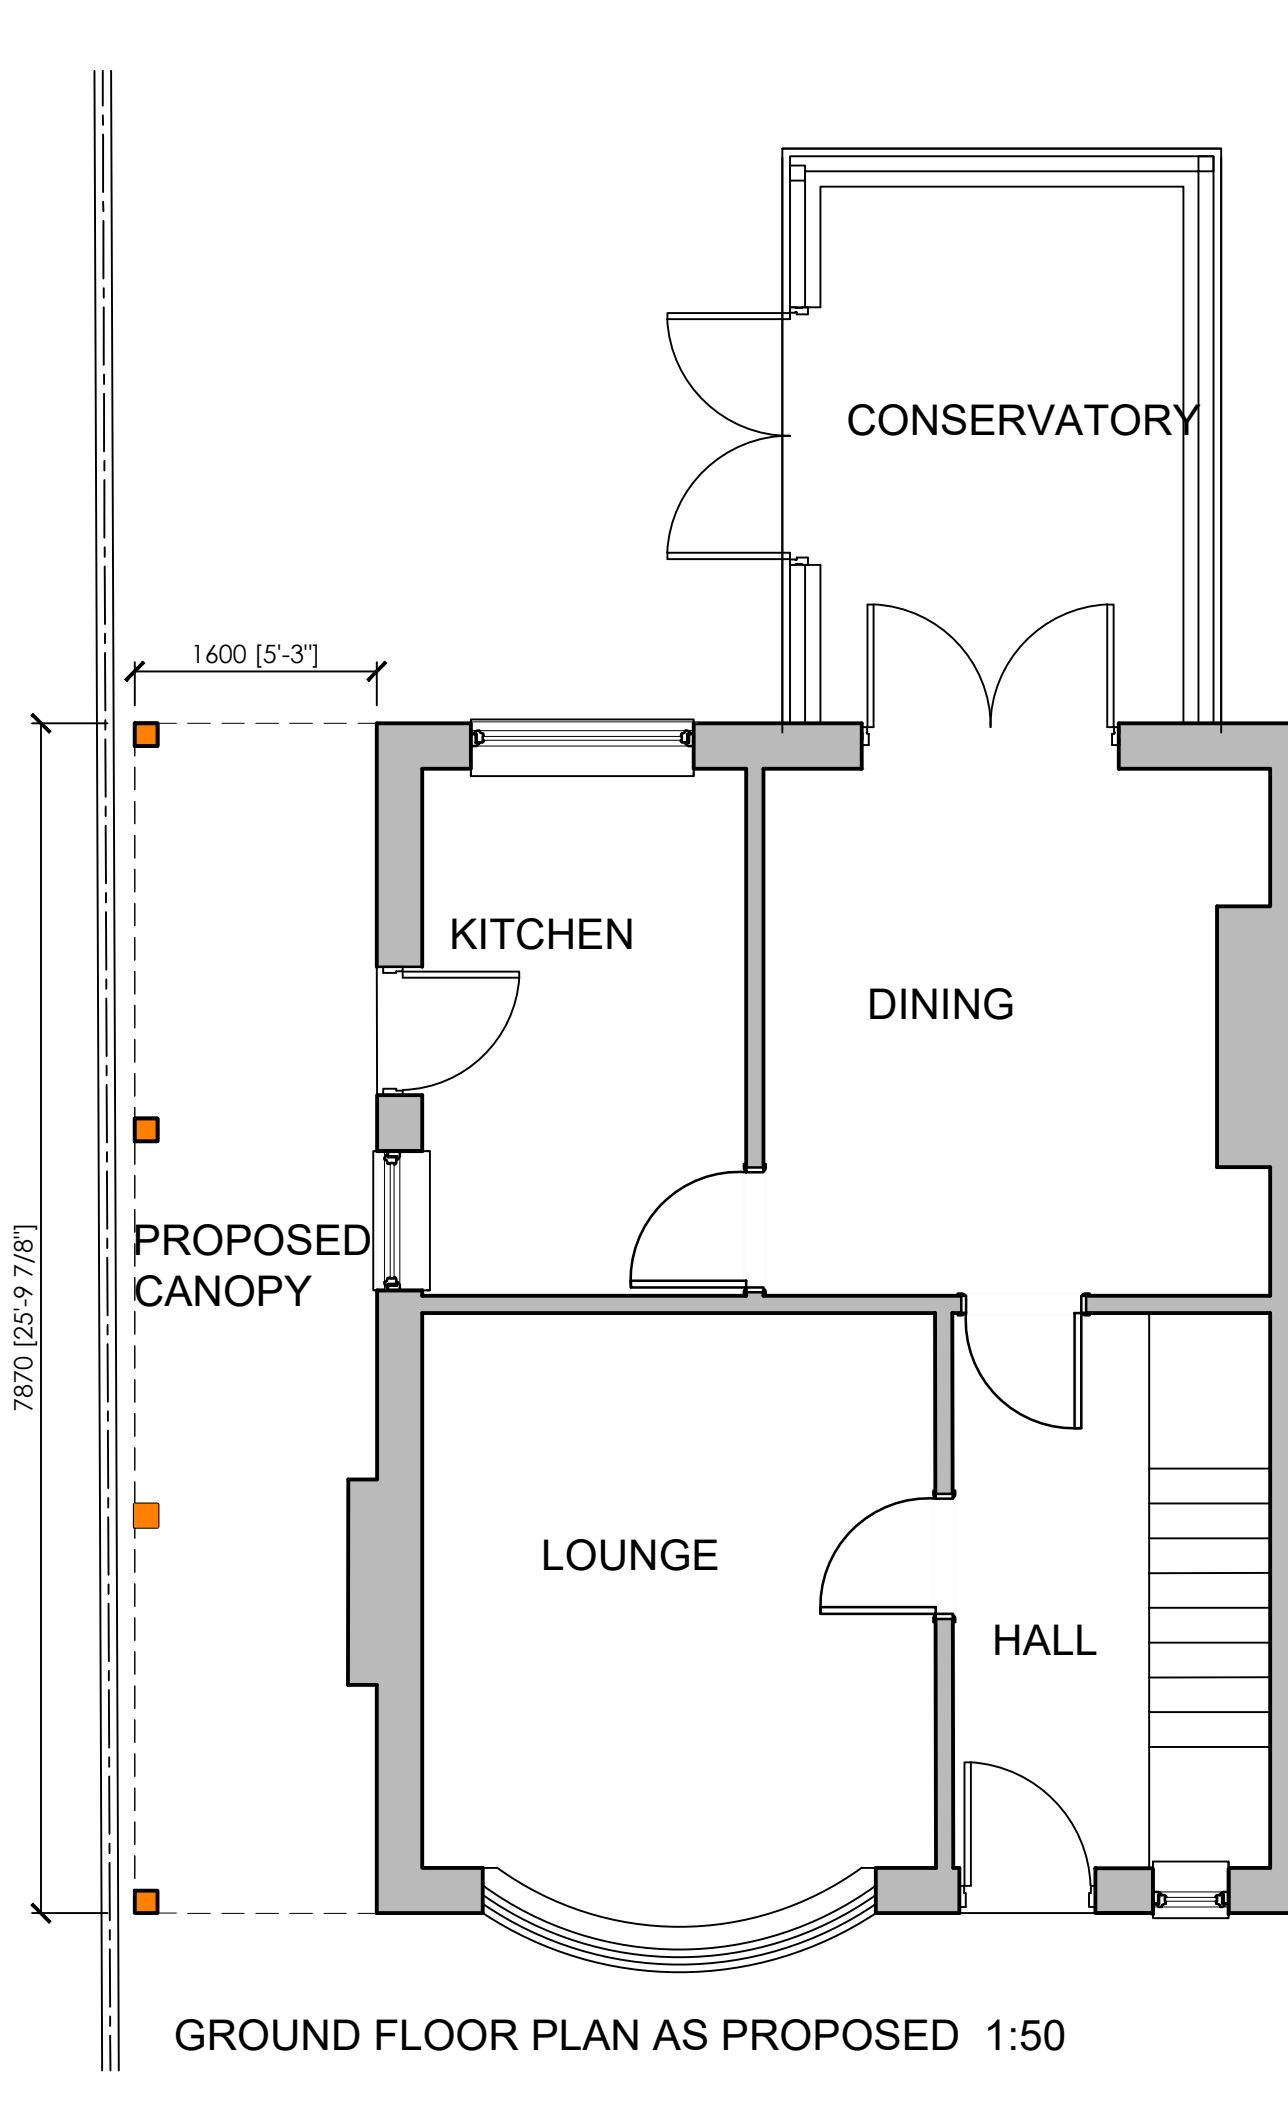

N.B.
NO PART OF THE PROPERTY
INCLUDING FOUNDATIONS
& GUTTER TO OVERHANG
THE BOUNDARY LINE