

LOVELL

PARTNERSHIPS


Architect: thinkurban




Drawing Title: CAR PARKING PROVISIONS LAYOUT

Scale: 1:500 @ A1

Version: 04.12.19



Author: PT

Check: COED-15-04-08



Drawn: /

© Think Urban Group Ltd



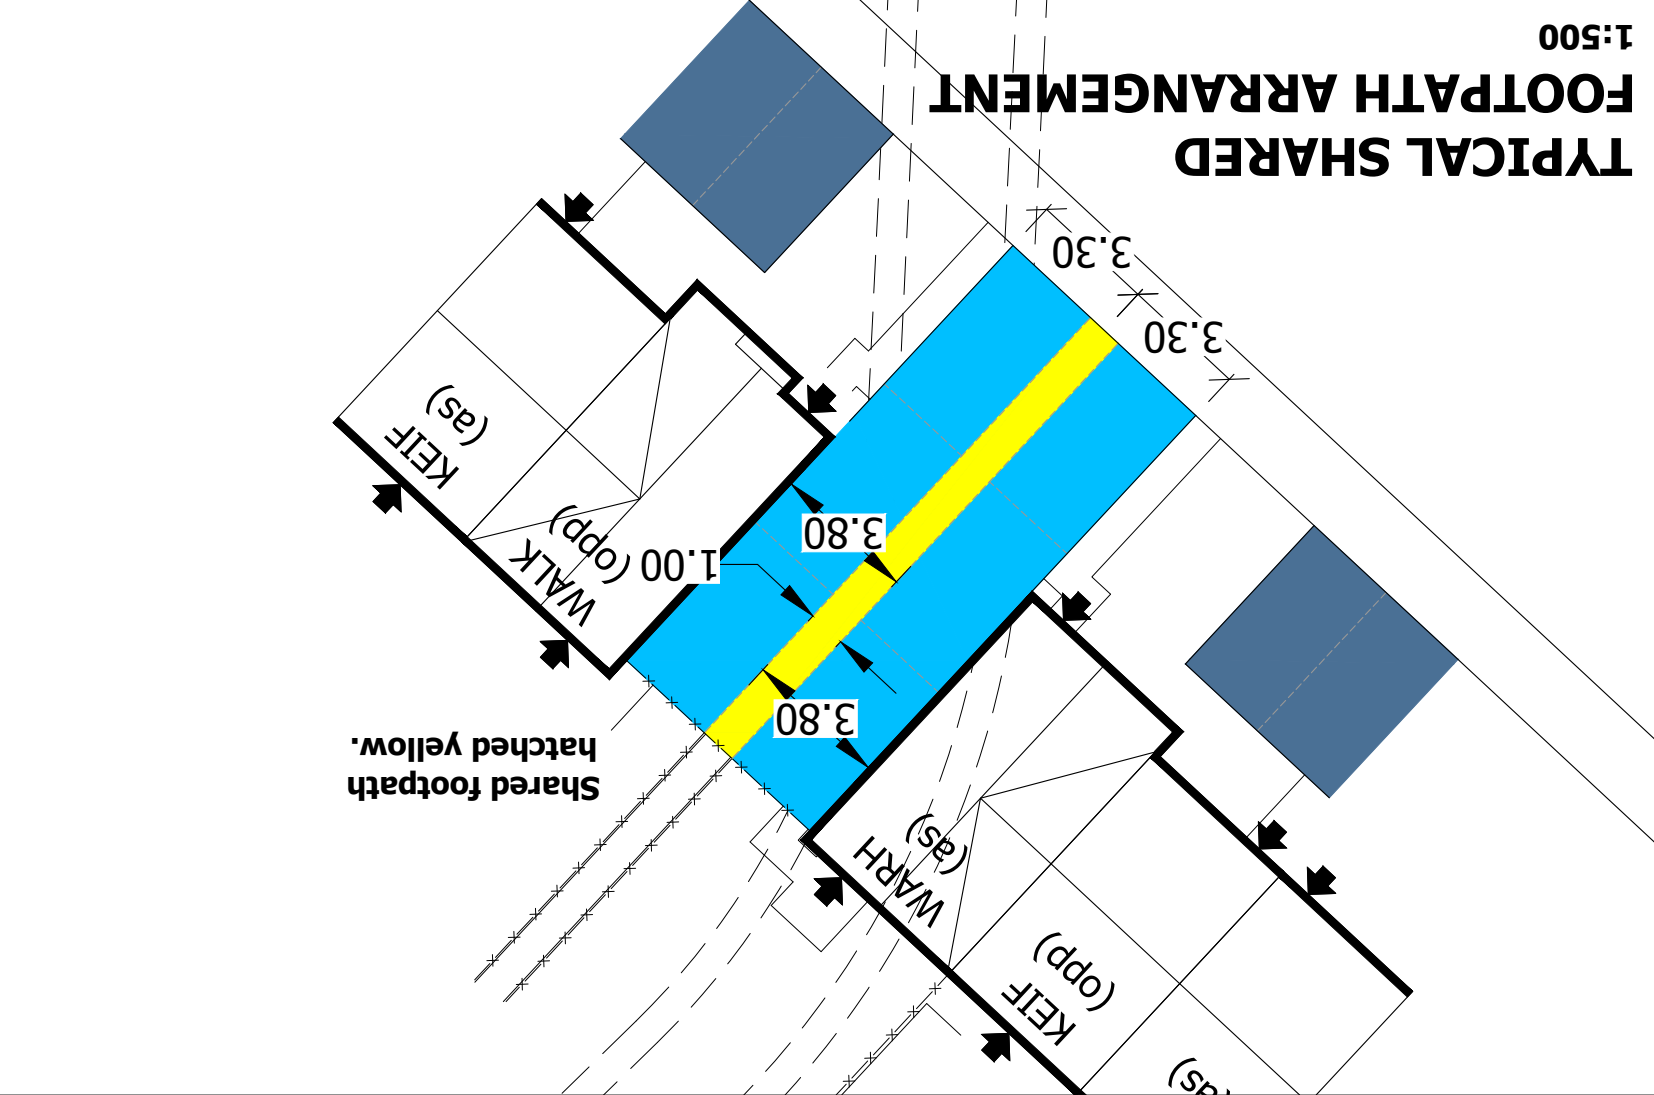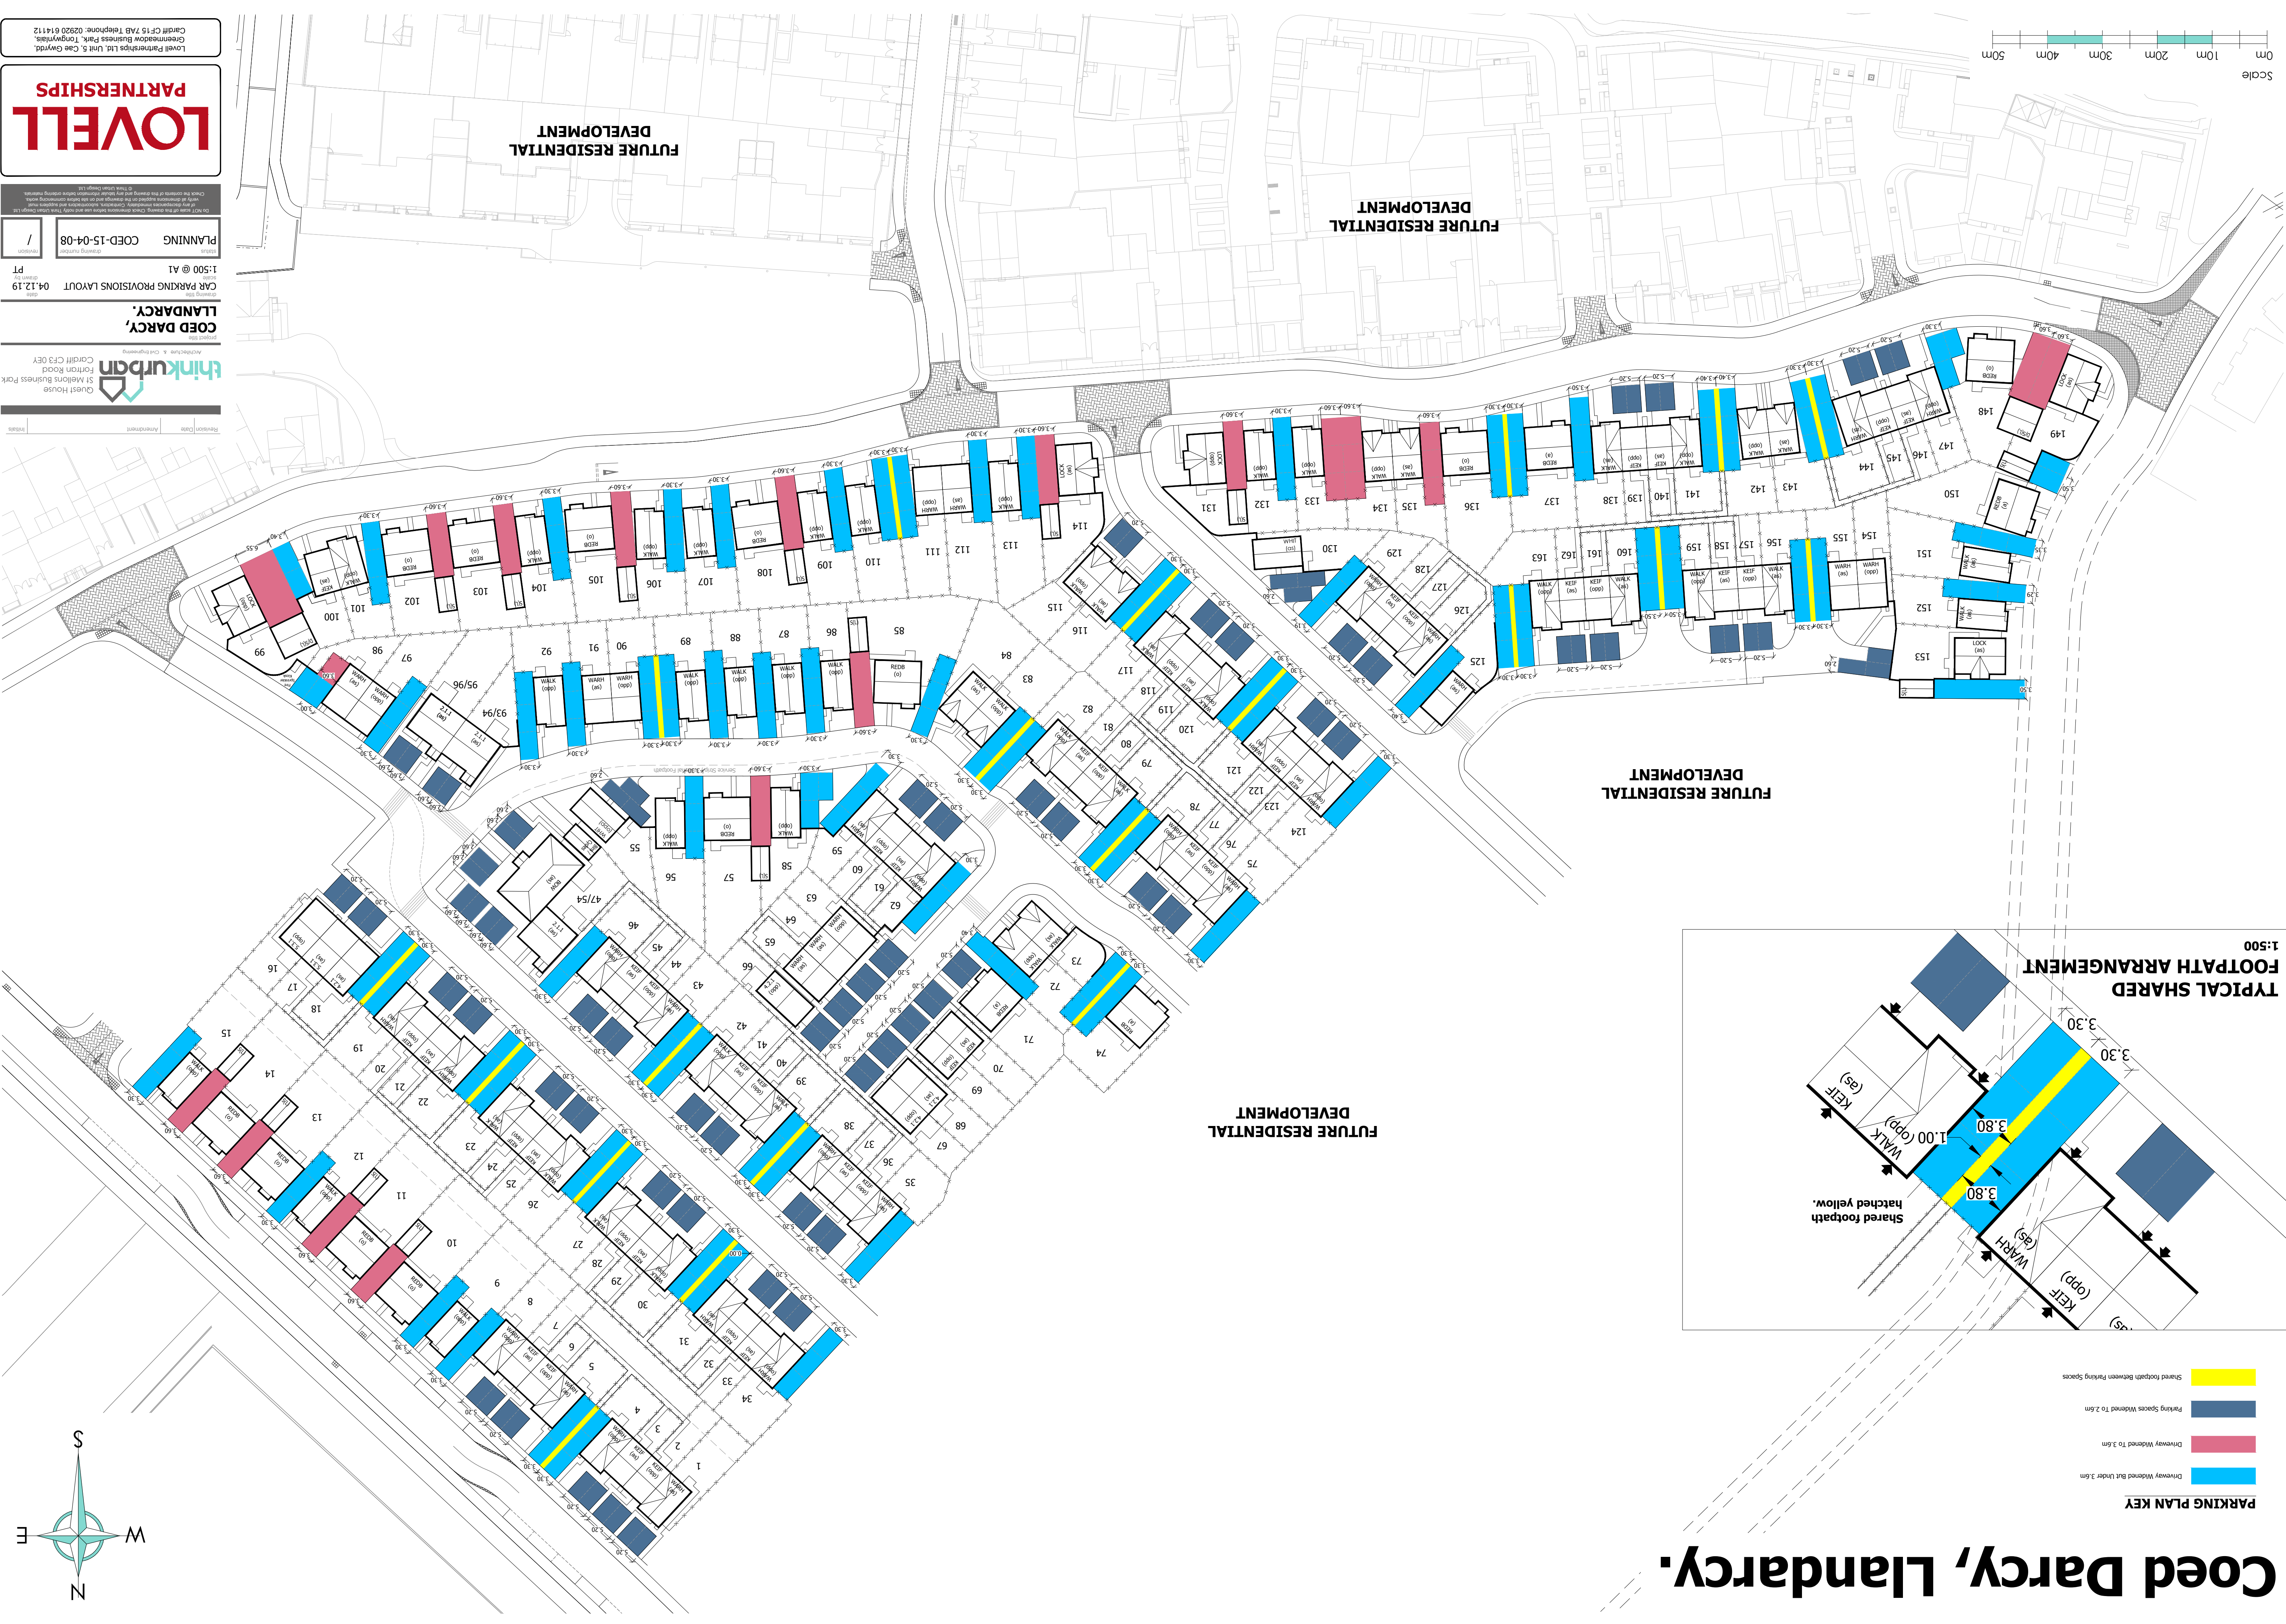

- PARKING PLAN KEY**
- Shared Footpath Between Parking Spaces
 - Parking Spaces Widened To 2.6m
 - Driveway Widened To 3.6m

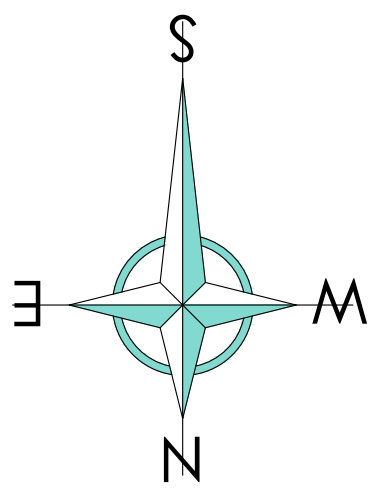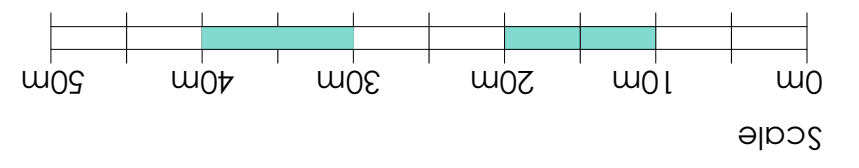

Coed Darcy, Llandarcy.