
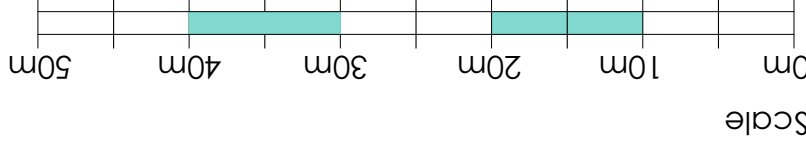


Coed Darcy, Llandarcy.

BOUNDARY ENCLOSURES KEY

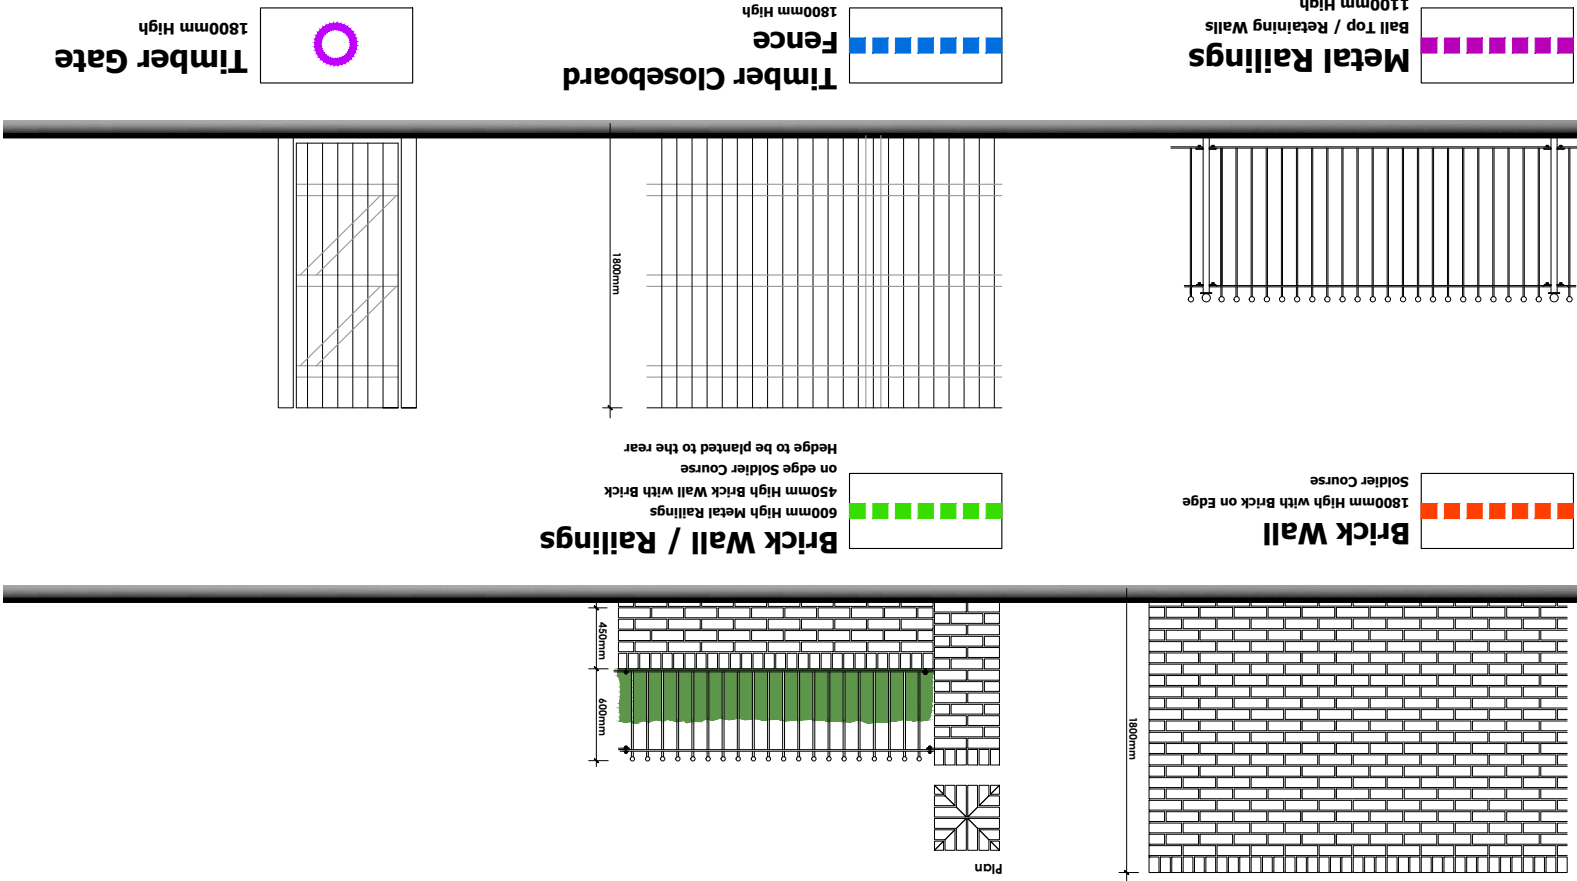

LOVELL
PARTNERSHIPS


PLANNING
COED-15-04-04

1:50 & 1:500 @ A1
BOUNDARY ENCLOSURES LAYOUT
04.12.19

COED DARCY, LLANDARCY.

Architect: **thinkurban**

