
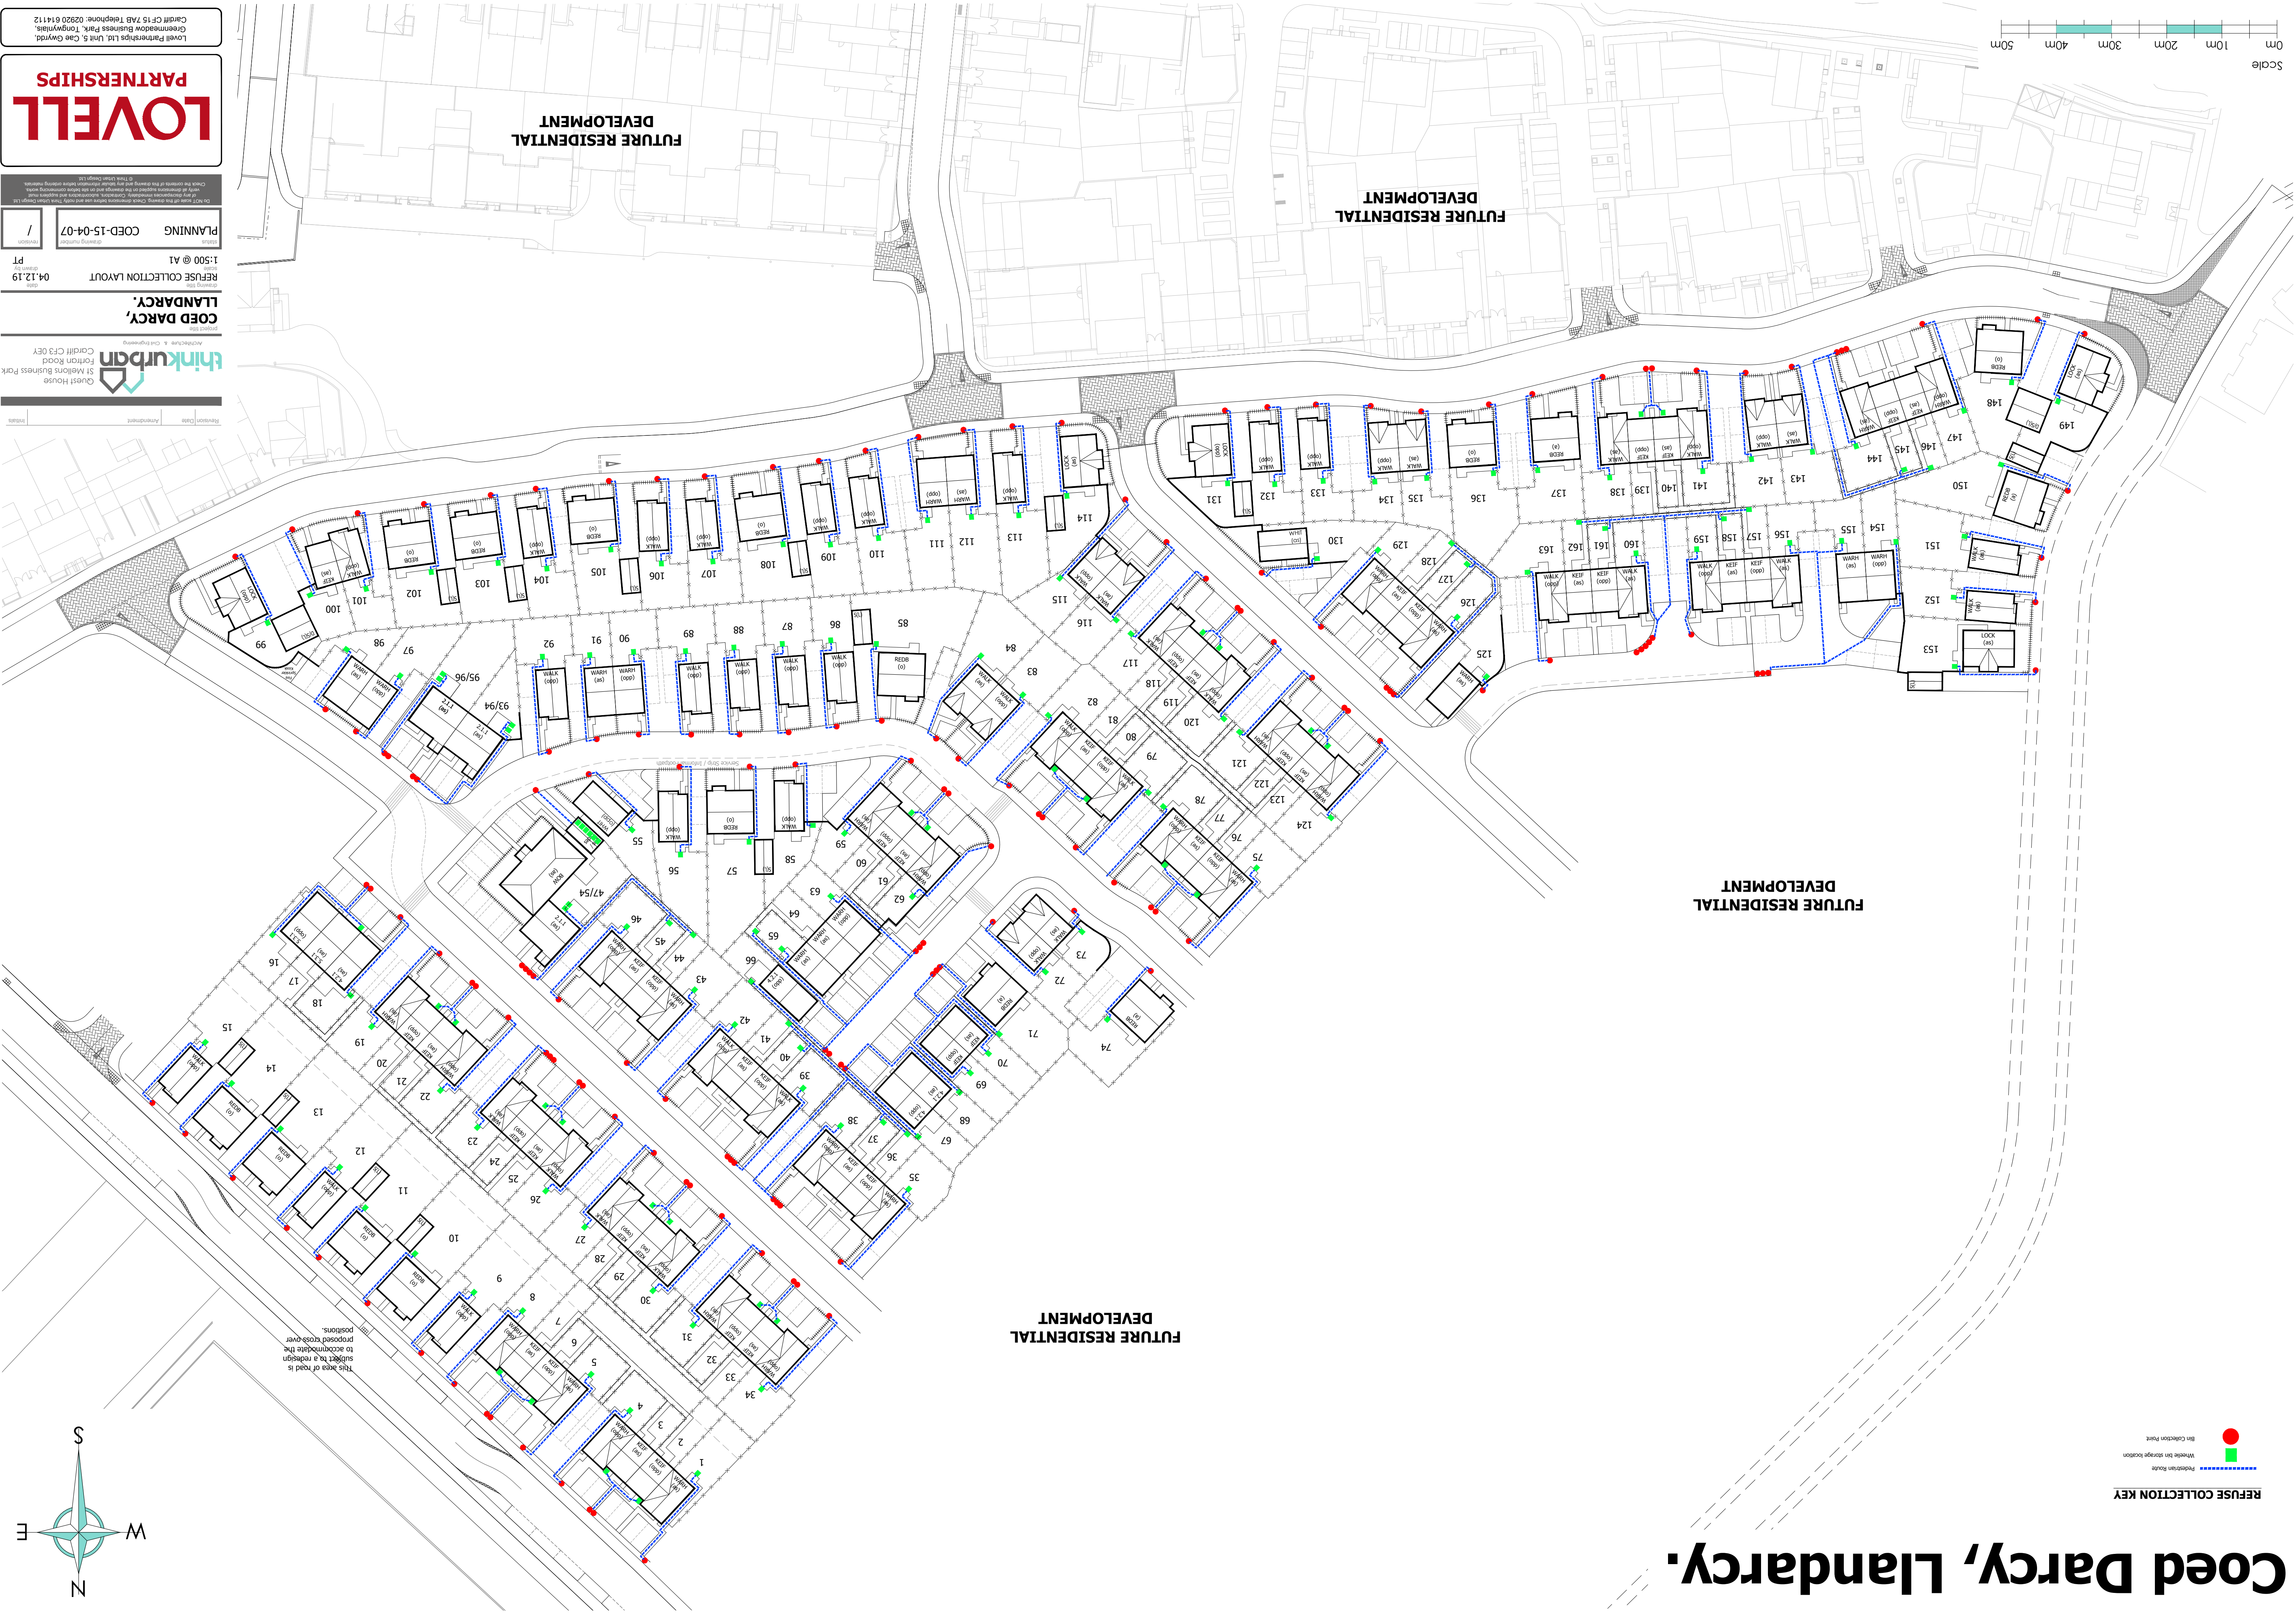



Coed Darcy, Llandarcy.

REFUSE COLLECTION KEY

- Pedestrian Route
- Wheelie bin storage location
- Bin Collection Point

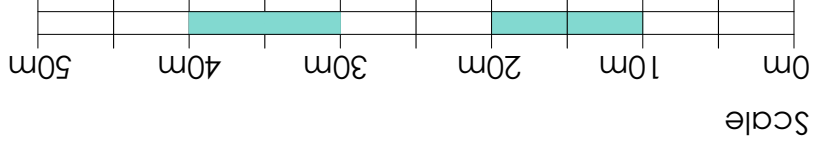

This area of road is
subject to a redesign
to accommodate the
proposed cross over
positions.

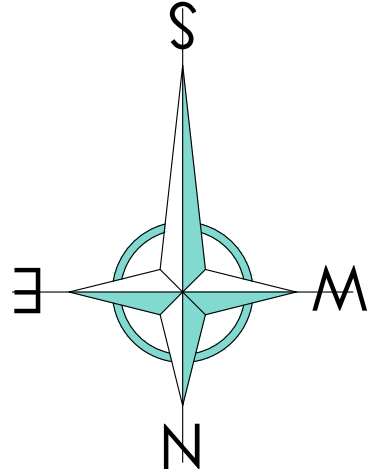

thinkurban
Architecture & Civil Engineering
St Melons Business Park
Llondon Road
Cardiff CF10 1EY

COED DARCY, LLANDARCY.
Drawing title
04.12.19
PT

PLANNING
Refuge number
COED-15-04-07

1:500 @ A1
REFUSE COLLECTION LAYOUT

LOVELL PARTNERSHIPS
© Think Urban Group Ltd
Check the contents of the drawing and any related information before issuing. If any information is incorrect, it is the responsibility of the client to ensure it is correct. The client is responsible for ensuring that the drawing is used for the intended purpose only. The client is responsible for ensuring that the drawing is used for the intended purpose only.

Lowell Partnerships Ltd, Unit 5, Cae Gwydd,
Greenwood Business Park, Tongwynlais,
Cardiff CF15 7AB Telephone: 02920 614112

Superseded