

THESE DRAWINGS ARE WERNICK'S COPYRIGHT AND MAY NOT BE REPRODUCED. FIGURED DIMENSIONS ARE TO BE TAKEN IN PREFERENCE TO SCALED MEASUREMENTS.

REVISIONS	DATE	INL	CHD
A. Planting updated, duct added, planting area added	19/09/19	MP	RT
B. Ind. garden and relocated building, removed for clarity	24/09/19	MP	RT
C. Note for spoil removal added	14/10/19	MP	GH
D. Site landscaping shown phased	18/10/19	MP	GH
E. Plant beds re-located	26/11/19	MP	RT
F. Notes amended	10/12/19	MP	RT

NOTES

Note:
See drawing No. 10675-2-042 for further details on planting.
Grass seed mix to be sown at 35g / m²

VARIATION DETAIL

DRAWING NO. 10675-2-041
CONT. NO. 19/014
V.O.NO. TBC
DATE. 20/09/19

**PRELIMINARY
DRAWING
NOT TO BE USED FOR
CONSTRUCTION
UNTIL "APPROVED
FOR CONSTRUCTION"
STAMP IS APPLIED**

Wernick
BUILDINGS

TECHNICAL SERVICES DEPARTMENT
Kenfig Industrial Estate, Margam,
Port Talbot, SA13 2PE
Tel: 01656 747340
Fax: 01656 747375
e-mail: technical@wernick.co.uk
Web-site: www.wernick.co.uk

CLIENT
Swansea University

PROJECT TITLE
Temporary Teaching Facility


DRAWING TITLE
Landscape Proposal

DRAWN MP	CHECKED RT	USER
ORIGINAL SCALE 1:250 @ A1	DATE 13/09/19	

CONTRACT NO. 19/014	DRAWING NO. 10675-2-041F
-------------------------------	------------------------------------

Wernick
GROUP

WB511

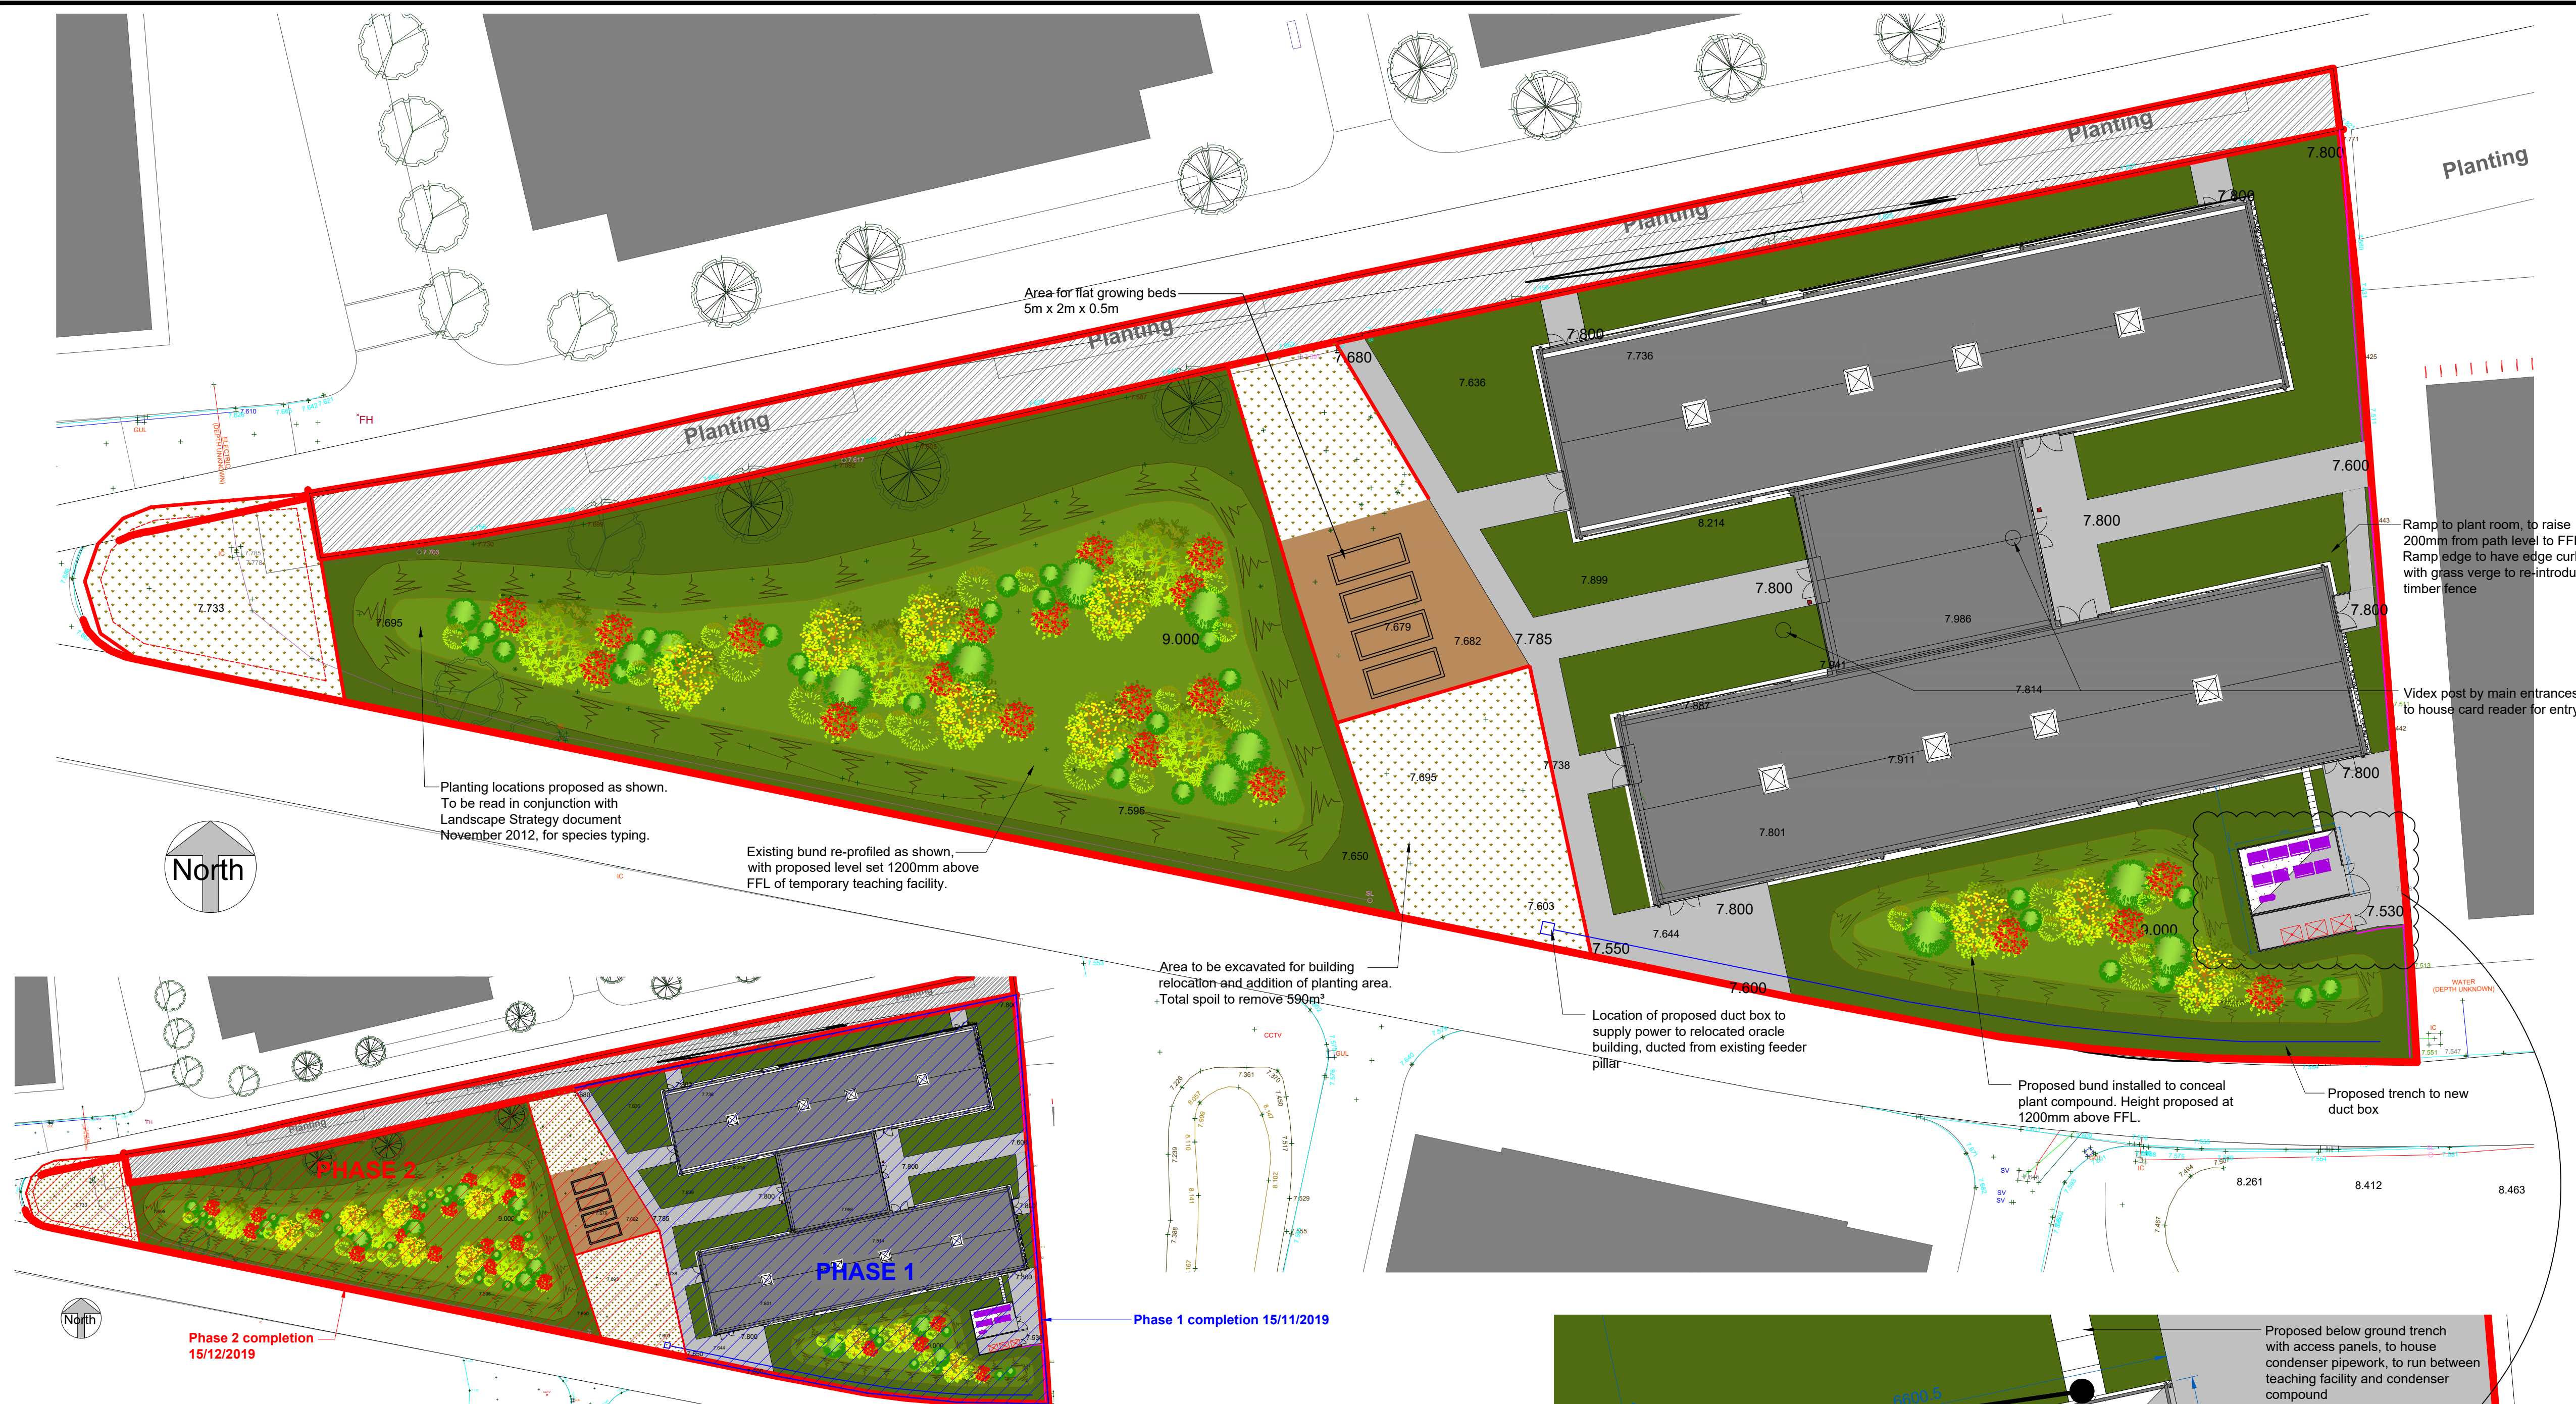

Examples of concrete access ducting required between condenser enclosure and new teaching facility.



Proposed palisade fence to enclosures

