


1 THIS IS A C.A.D. PRODUCED DRAWING AND SHOULD NOT BE AMENDED BY HAND

2 All dimensions in millimetres unless otherwise stated

3 Any errors or omissions to be reported to the Designer

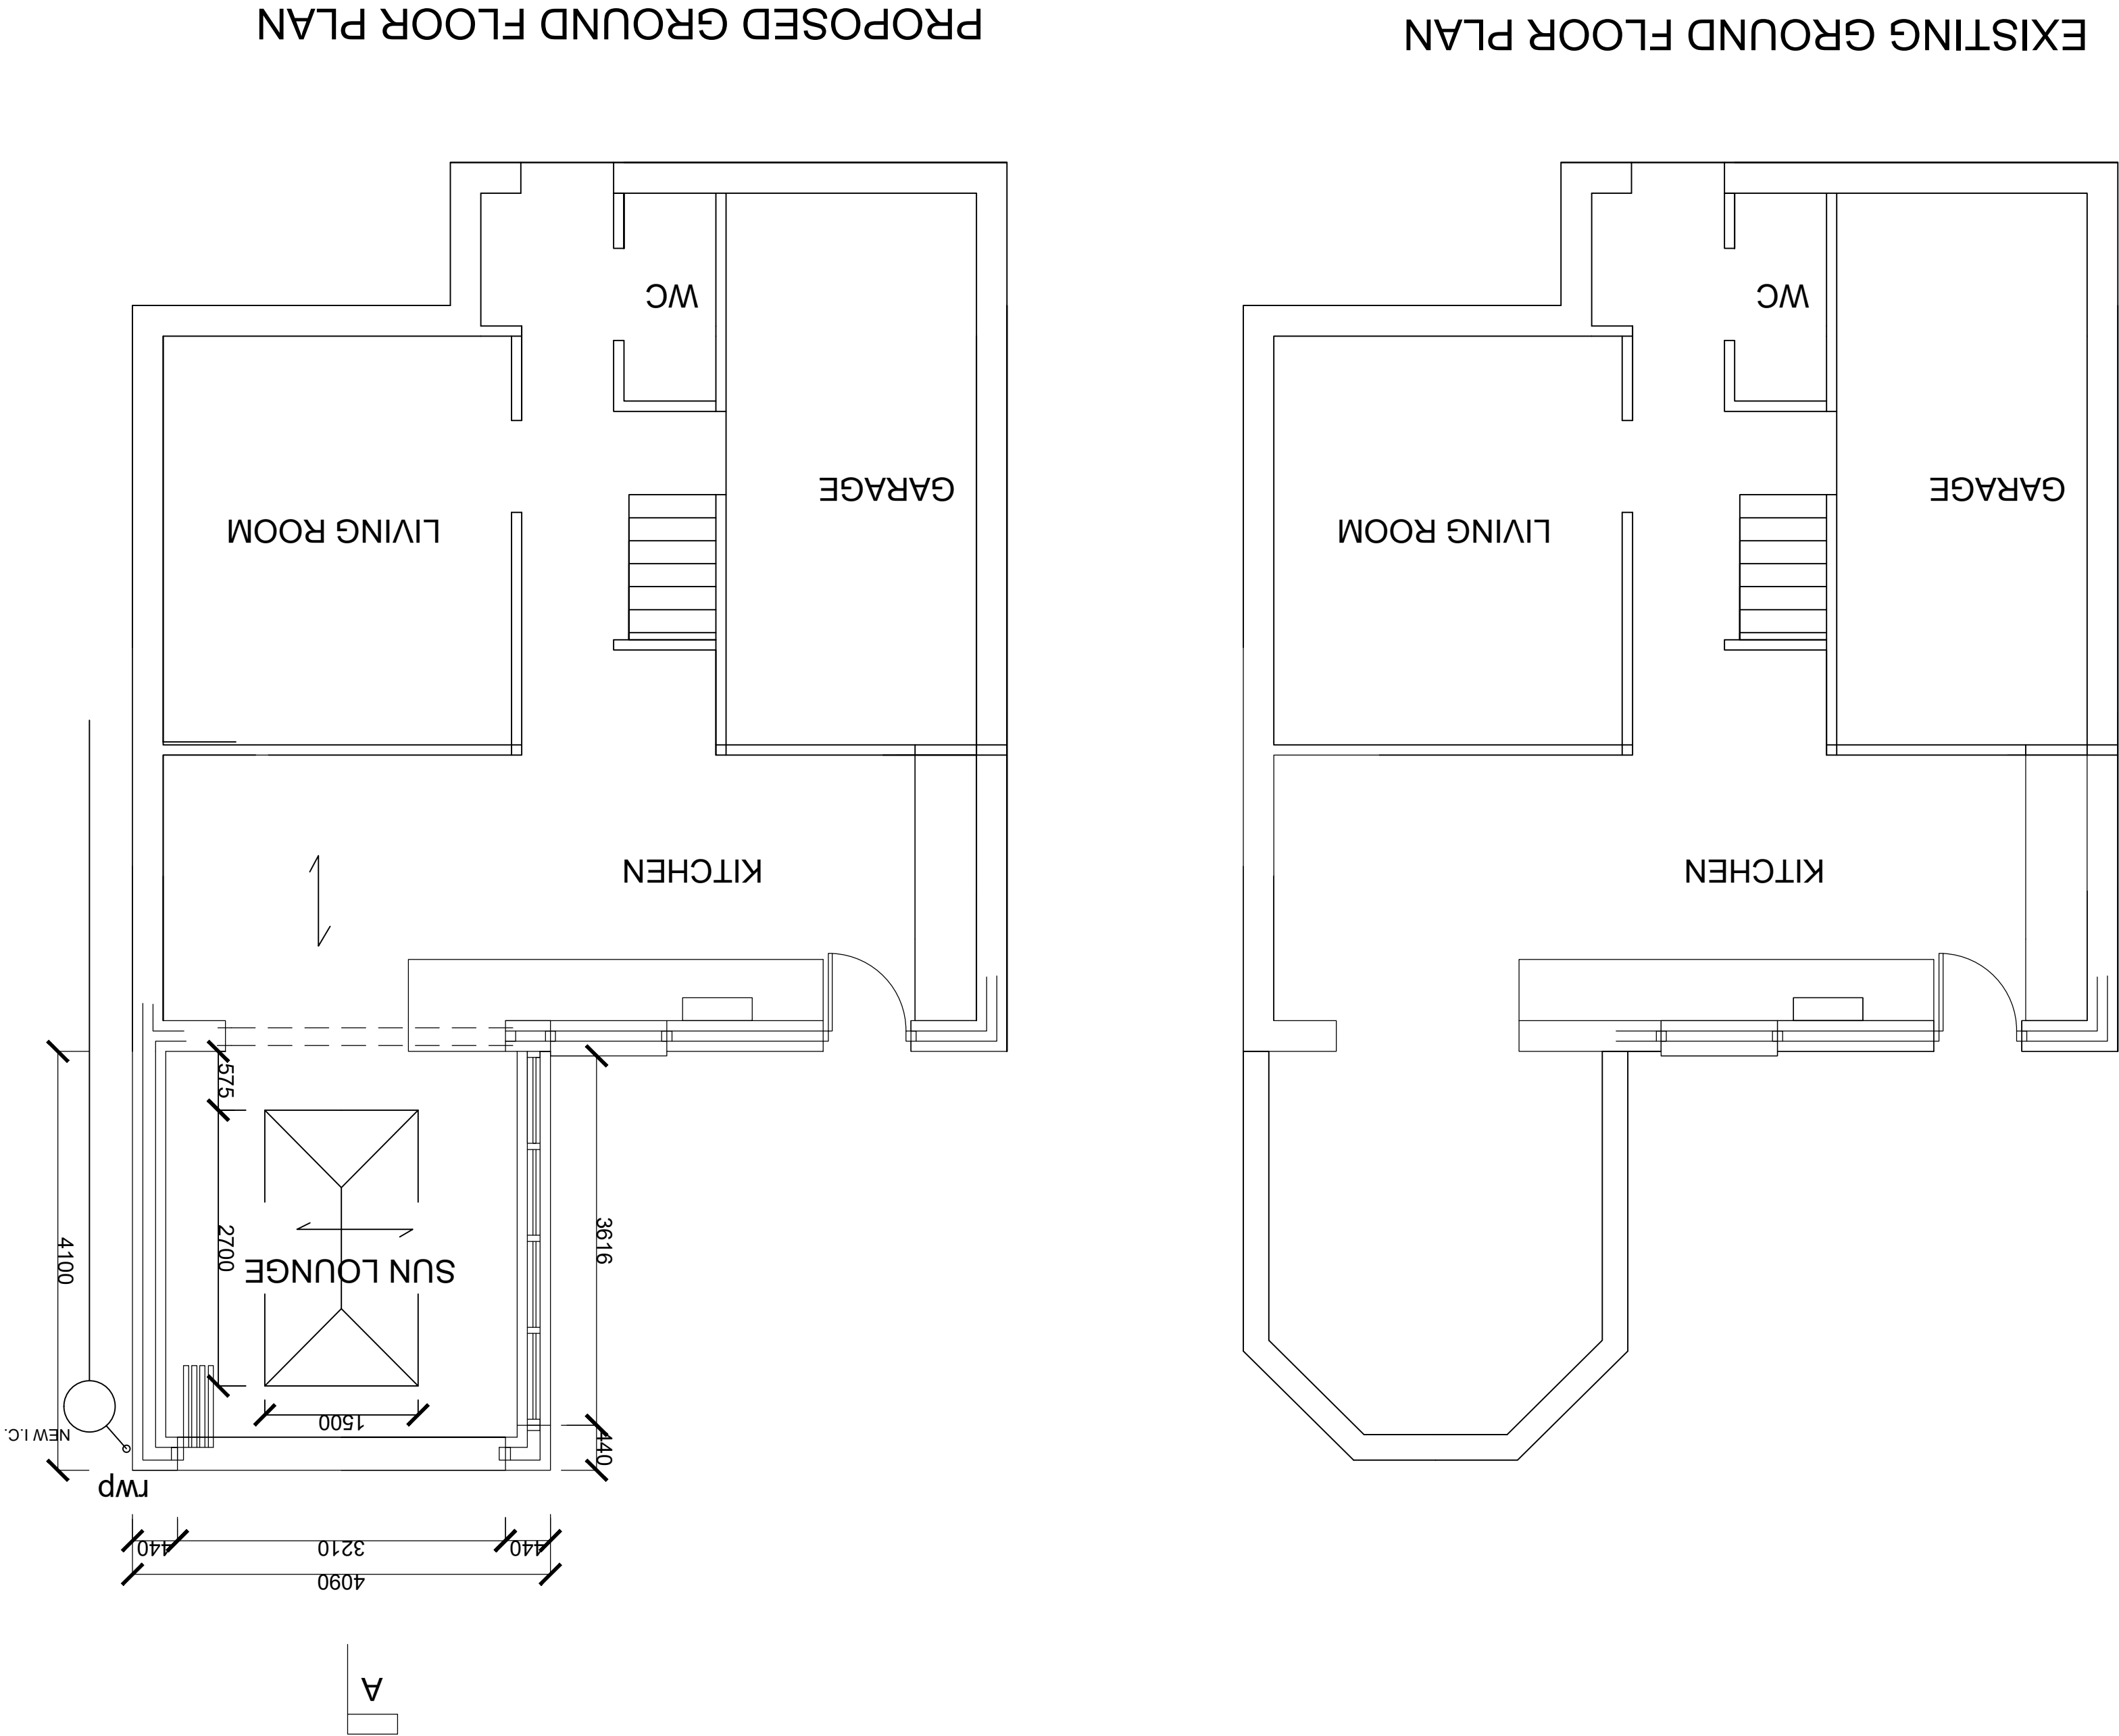

EXISTING & PROPOSED GF PLANS

34 HUNTERS RIDGE

TONNA

NEATH

SCALE 1:50    DRG. No. B03