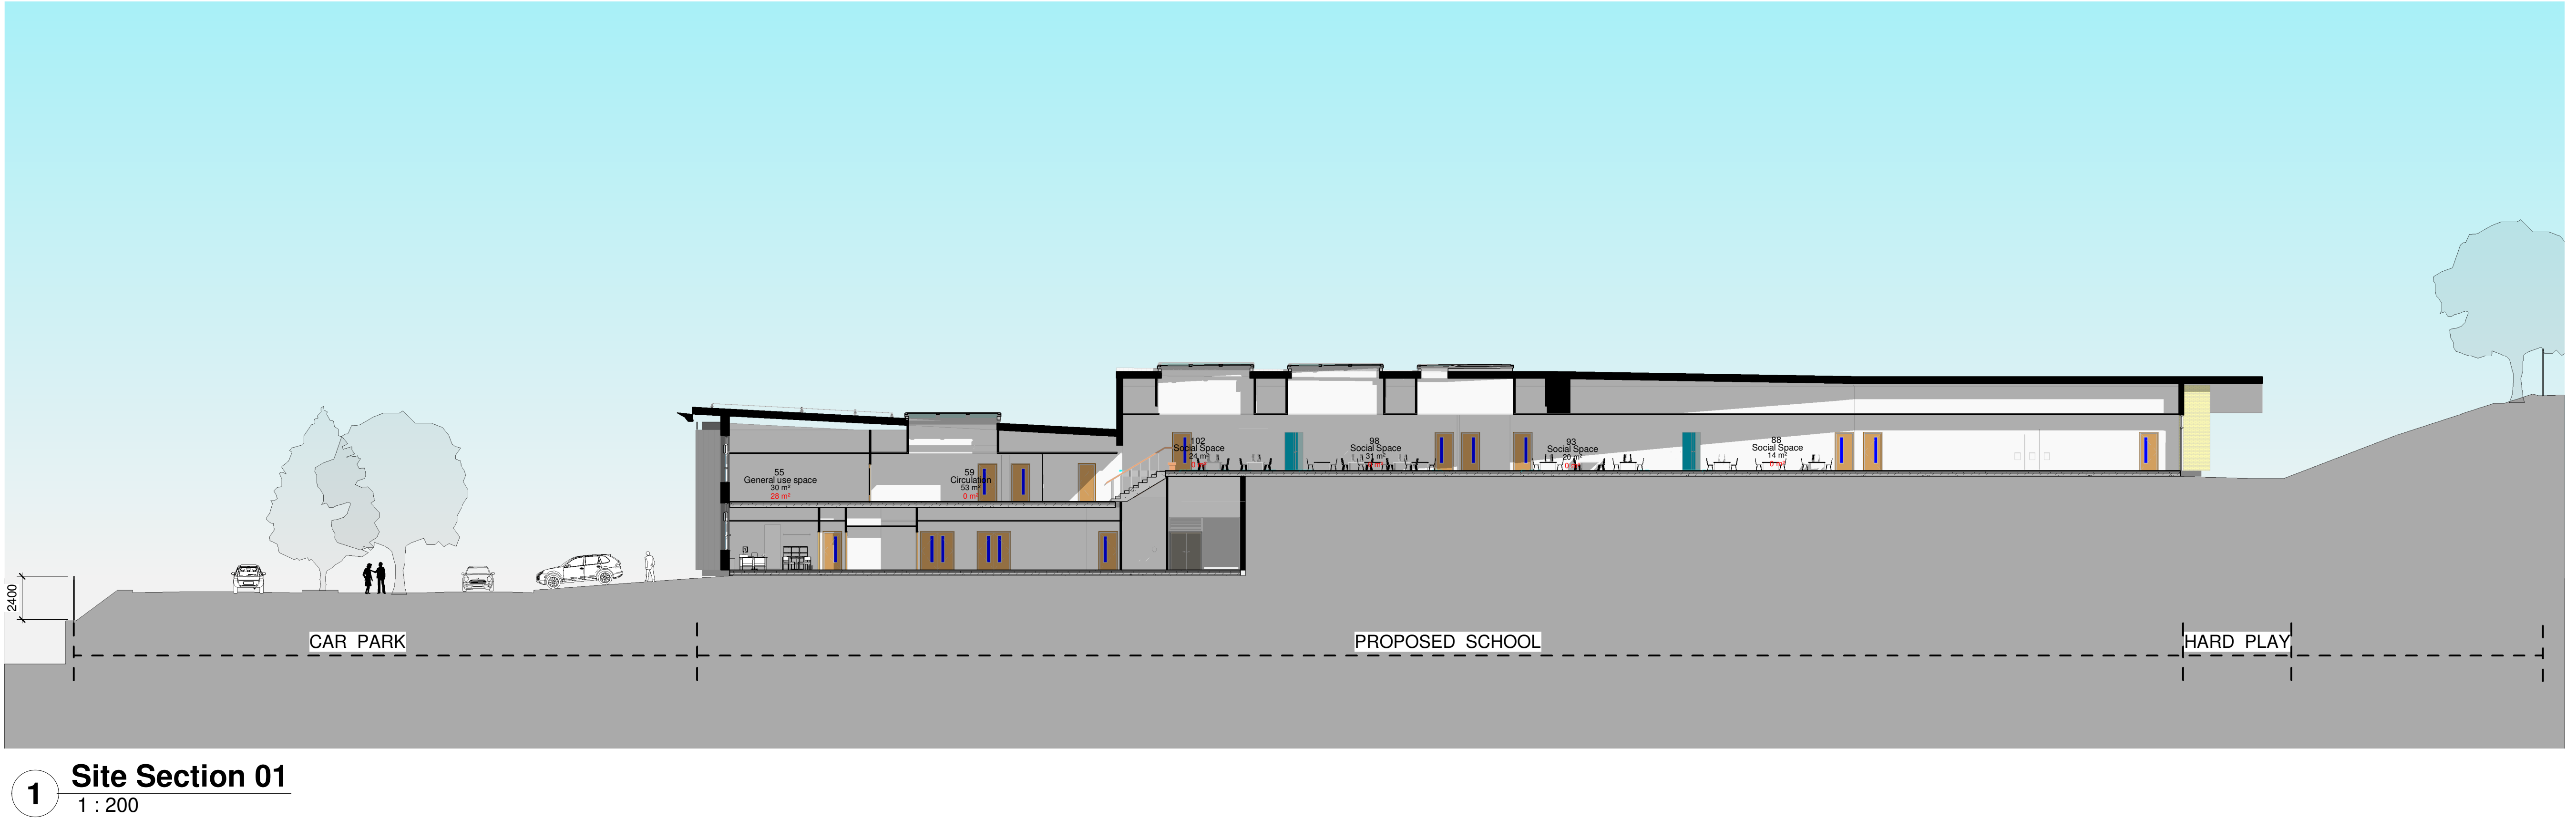
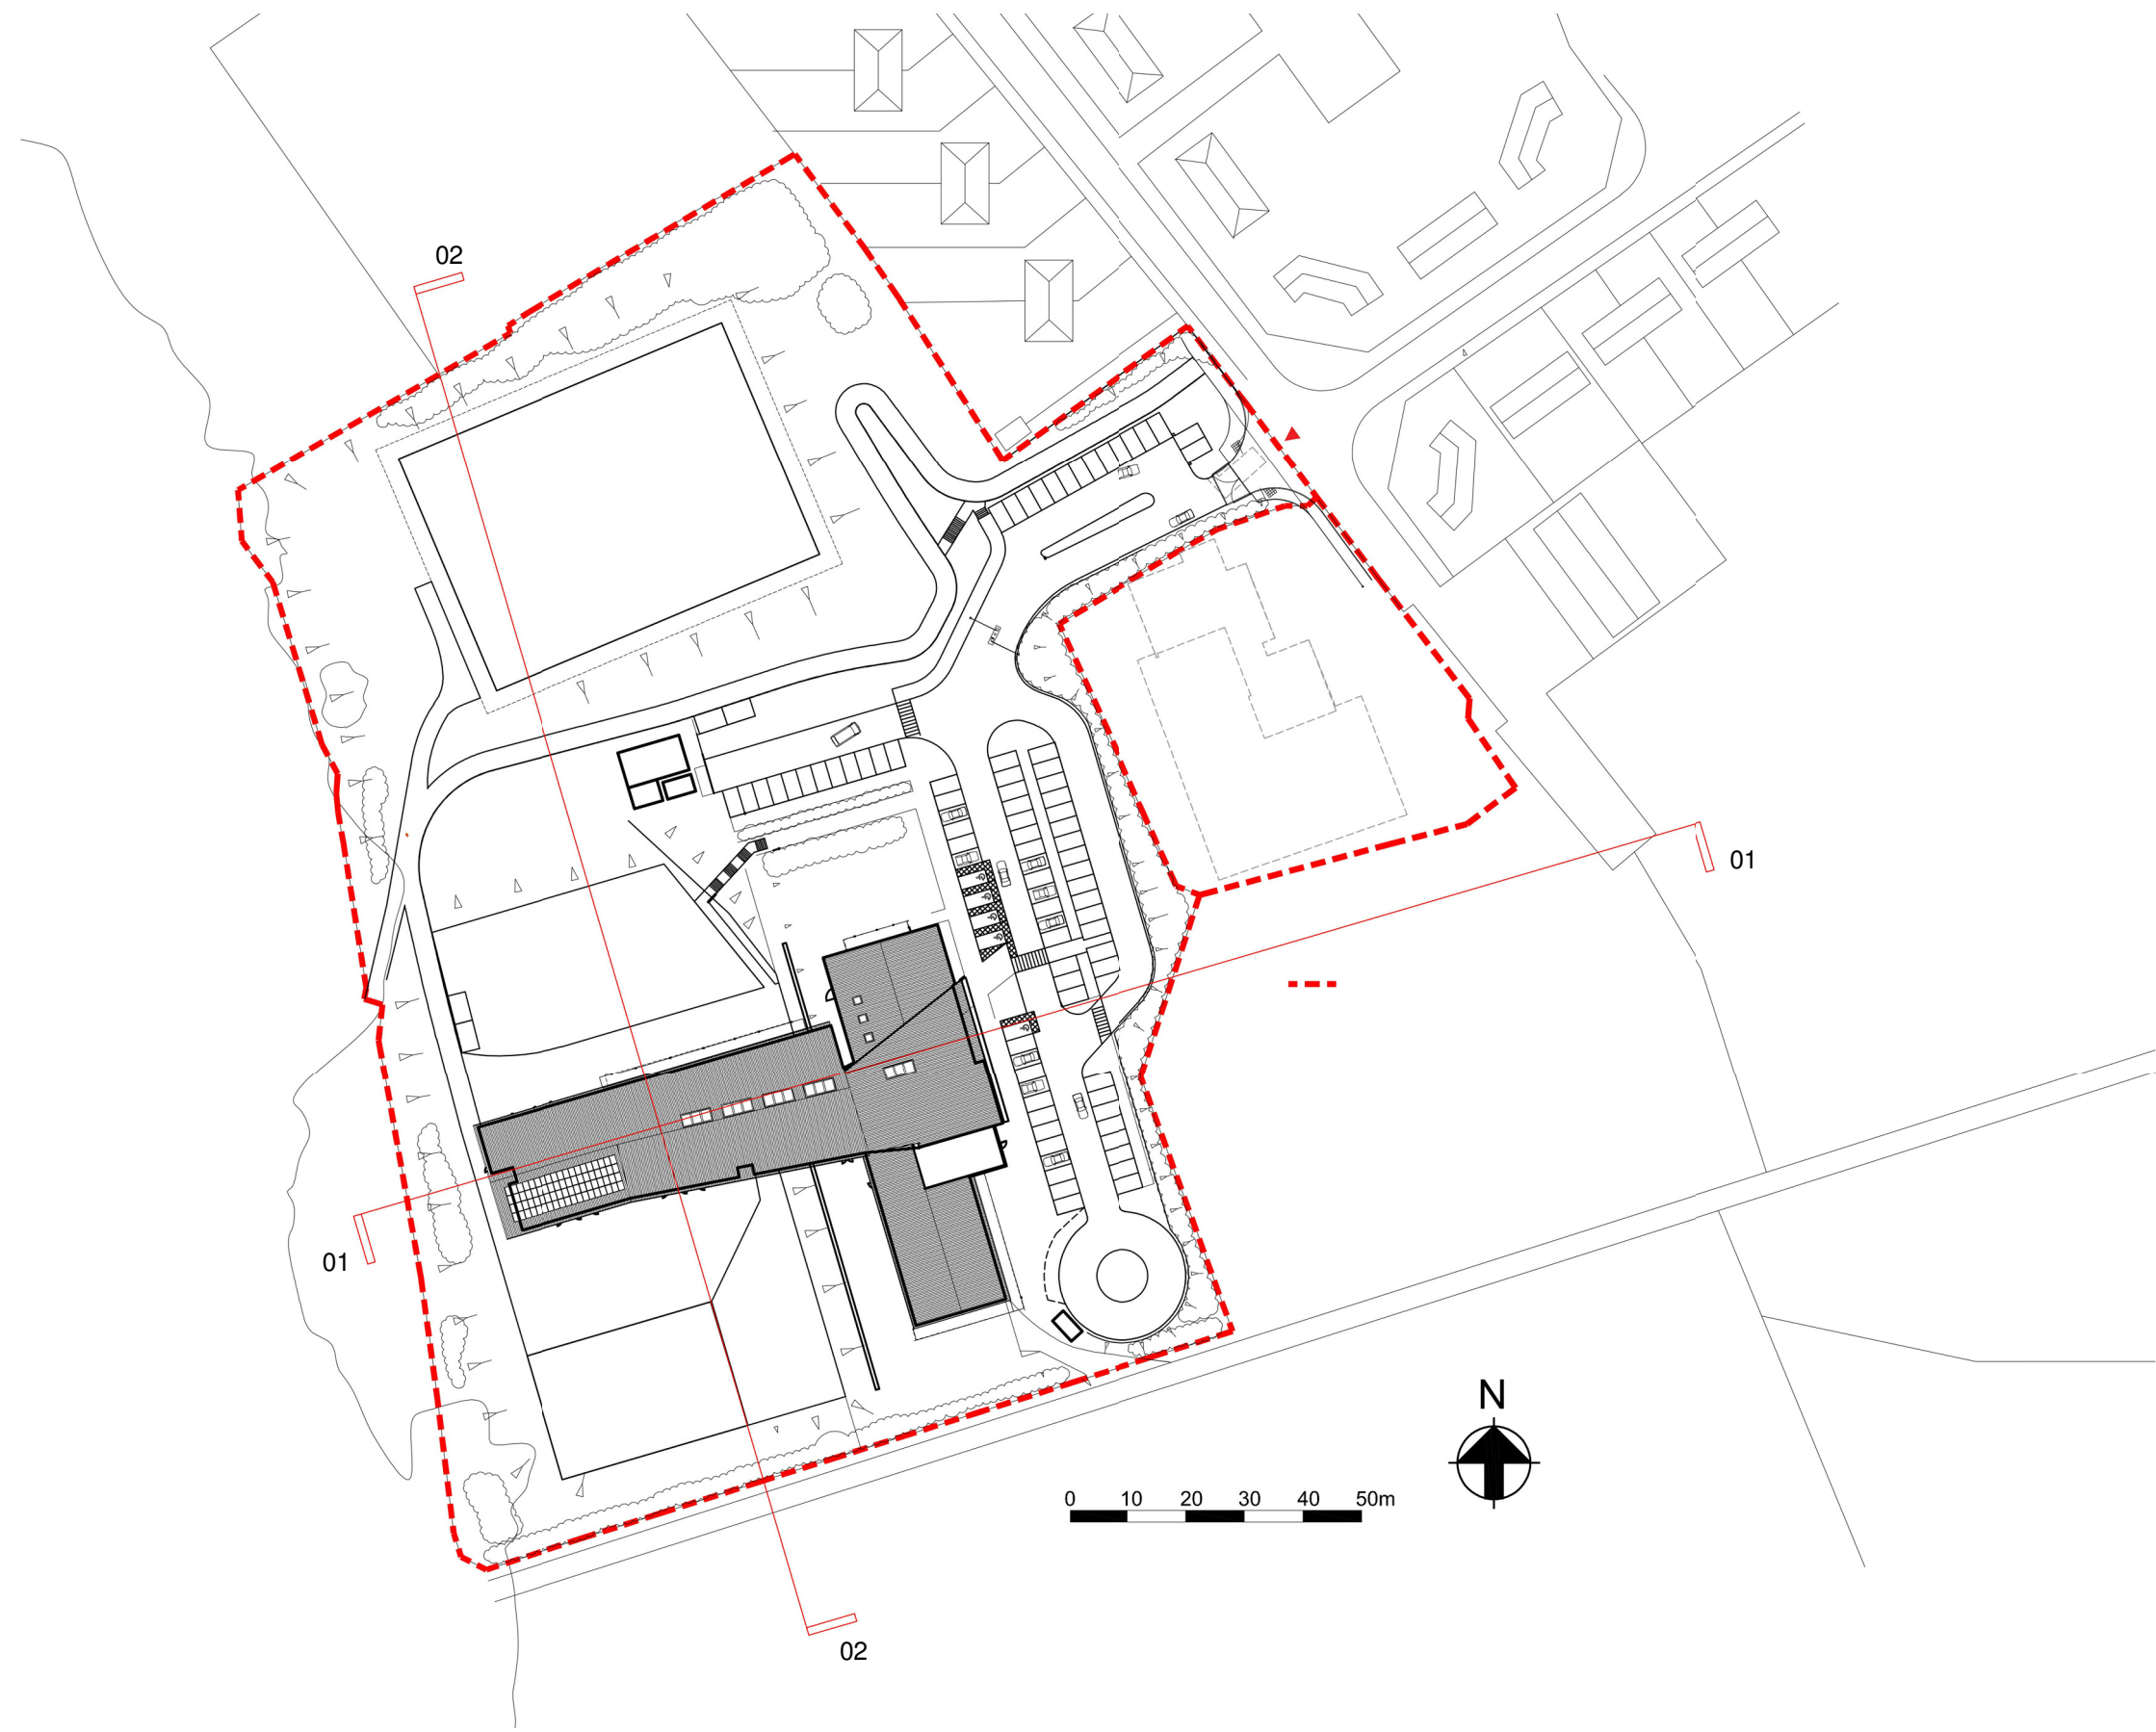


2 Site Section 02
1 : 200

This drawing must not be scaled.
Figured dimensions and levels to be used.
Any inaccuracies must be notified to the architect.
Detail drawings and large scale drawings take precedence over smaller drawings.
A0

Rev.	General Update in line with plan changes.	10/10/2019	Chkd:
P01	General Update in line with plan changes.	10/10/2019	
P02	Issued for comment	29/11/2019	

THIS DRAWINGS IS COPYRIGHT ©

STATUS
S0 - Initial Status / WIP

Contract: Neath Abbey Primary School
Neath Port Talbot County Borough Council
Title: Proposed Site Sections

powelldobson
ARCHITECTS

Cardiff, Swansea, London 1 +44 (0)33 33 201 001 www.powelldobson.com @POAArchitects

POA Job No:	19014
· PDA · V4 · ZZ · DR · A · 05 1016	P02
DATE	09/18/19
DRAWN	SJ
CHECKED	RW

Scale: 1 : 200
Date: 09/18/19
Drawn: SJ
Checked: RW