


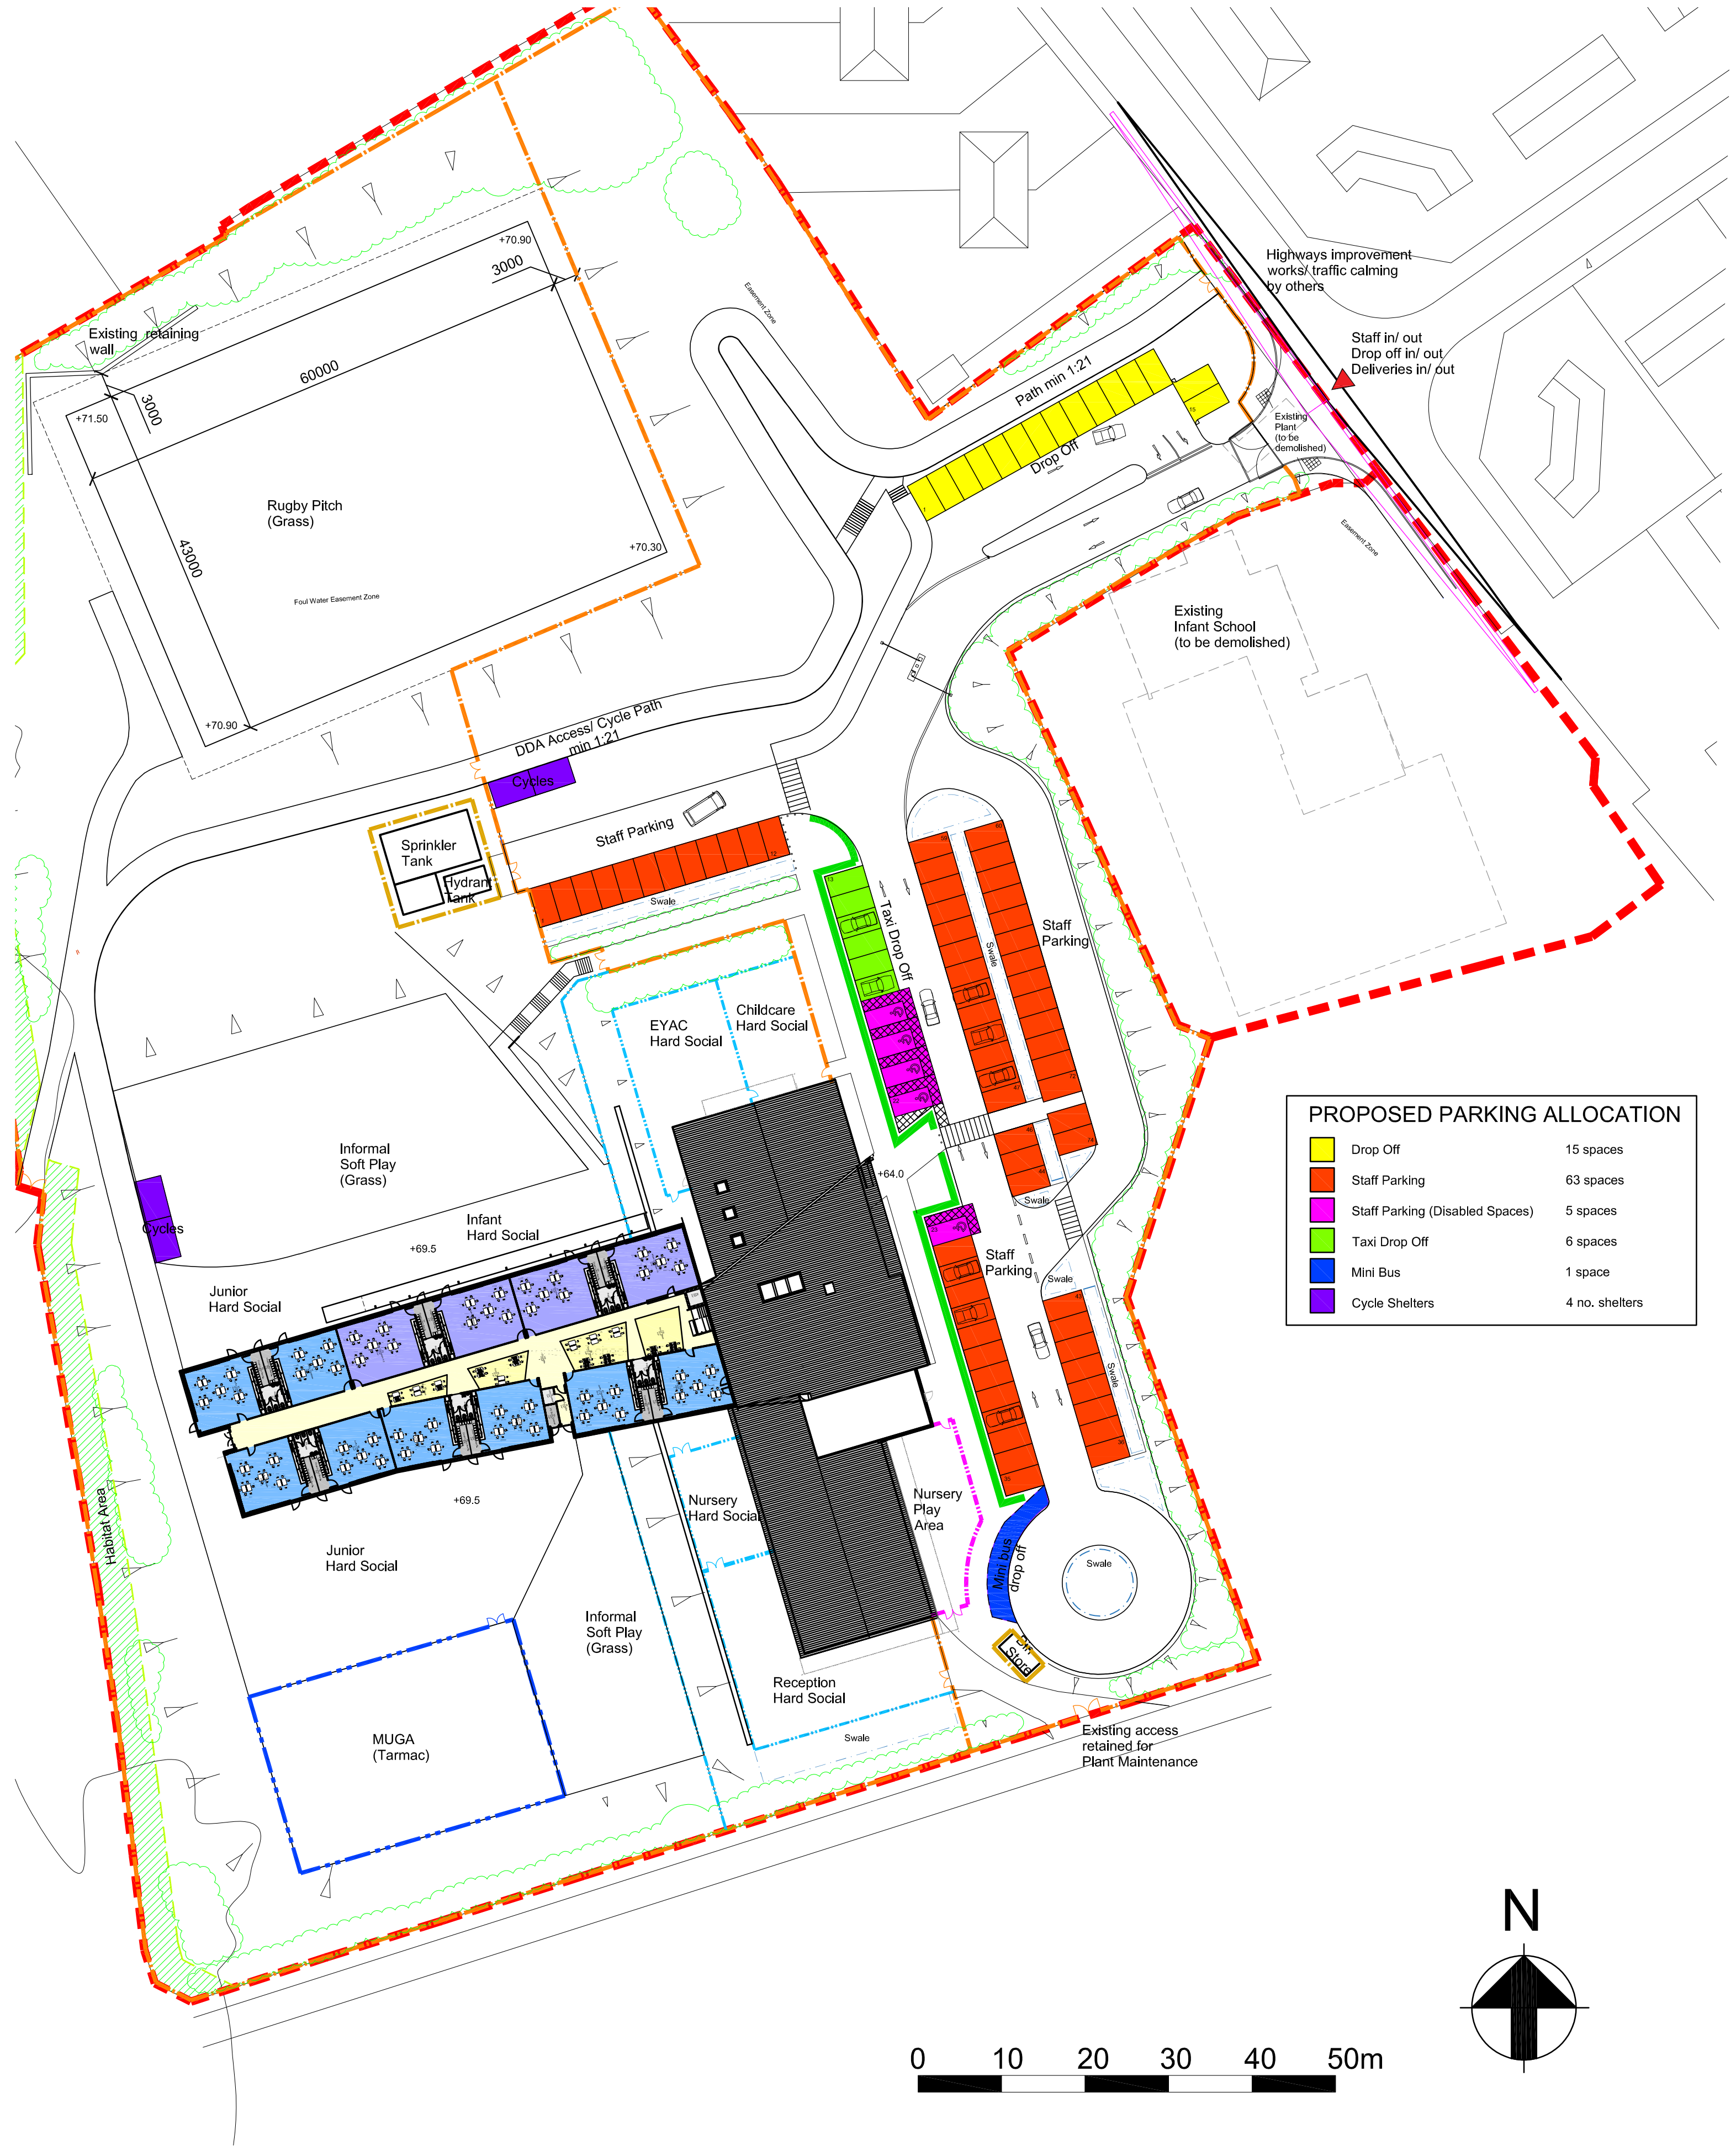

This drawing must not be scaled.
Figured dimensions and levels to be used.
Any inaccuracies must be notified to the architect.
Detail drawings and large scale drawings take precedence over smaller drawings.

A2

Rev:
P01 Issued for PAC. 16.10.2019
P02 Issued for Planning. 05.12.2019
P03 Parking numbers updated. 09.12.2019

Chk'd:

THIS DRAWINGS IS COPYRIGHT ©

Registered Office: Powell Dobson, Suite 10, Building One, Eastern Business Park, West View Lane, UK: St. Helens, Cheshire CH5 9BA. Powell Dobson is a trading name of Powell Dobson Ltd a company registered in England and Wales (1637585).

PRELIMINARY	
PLANNING	✓
DESIGN	
TENDER	
CONSTRUCTION	

powelldobson
ARCHITECTS

Cardiff - Swansea - London t +44 (0)33 33 201 001 www.powelldobson.com @PDArchitects

Contract: Neath Port Talbot County Borough Council
Neath Abbey Primary
Title: Proposed Parking Allocation

PDA Job No: 19014	
SITE	REV
PDA- V3- XX- DR- A- 05-0012	P03

Scale: 1:500 @ A2
Date: 10.10.2019
Drawn: RW
Checked: AD

File Path