
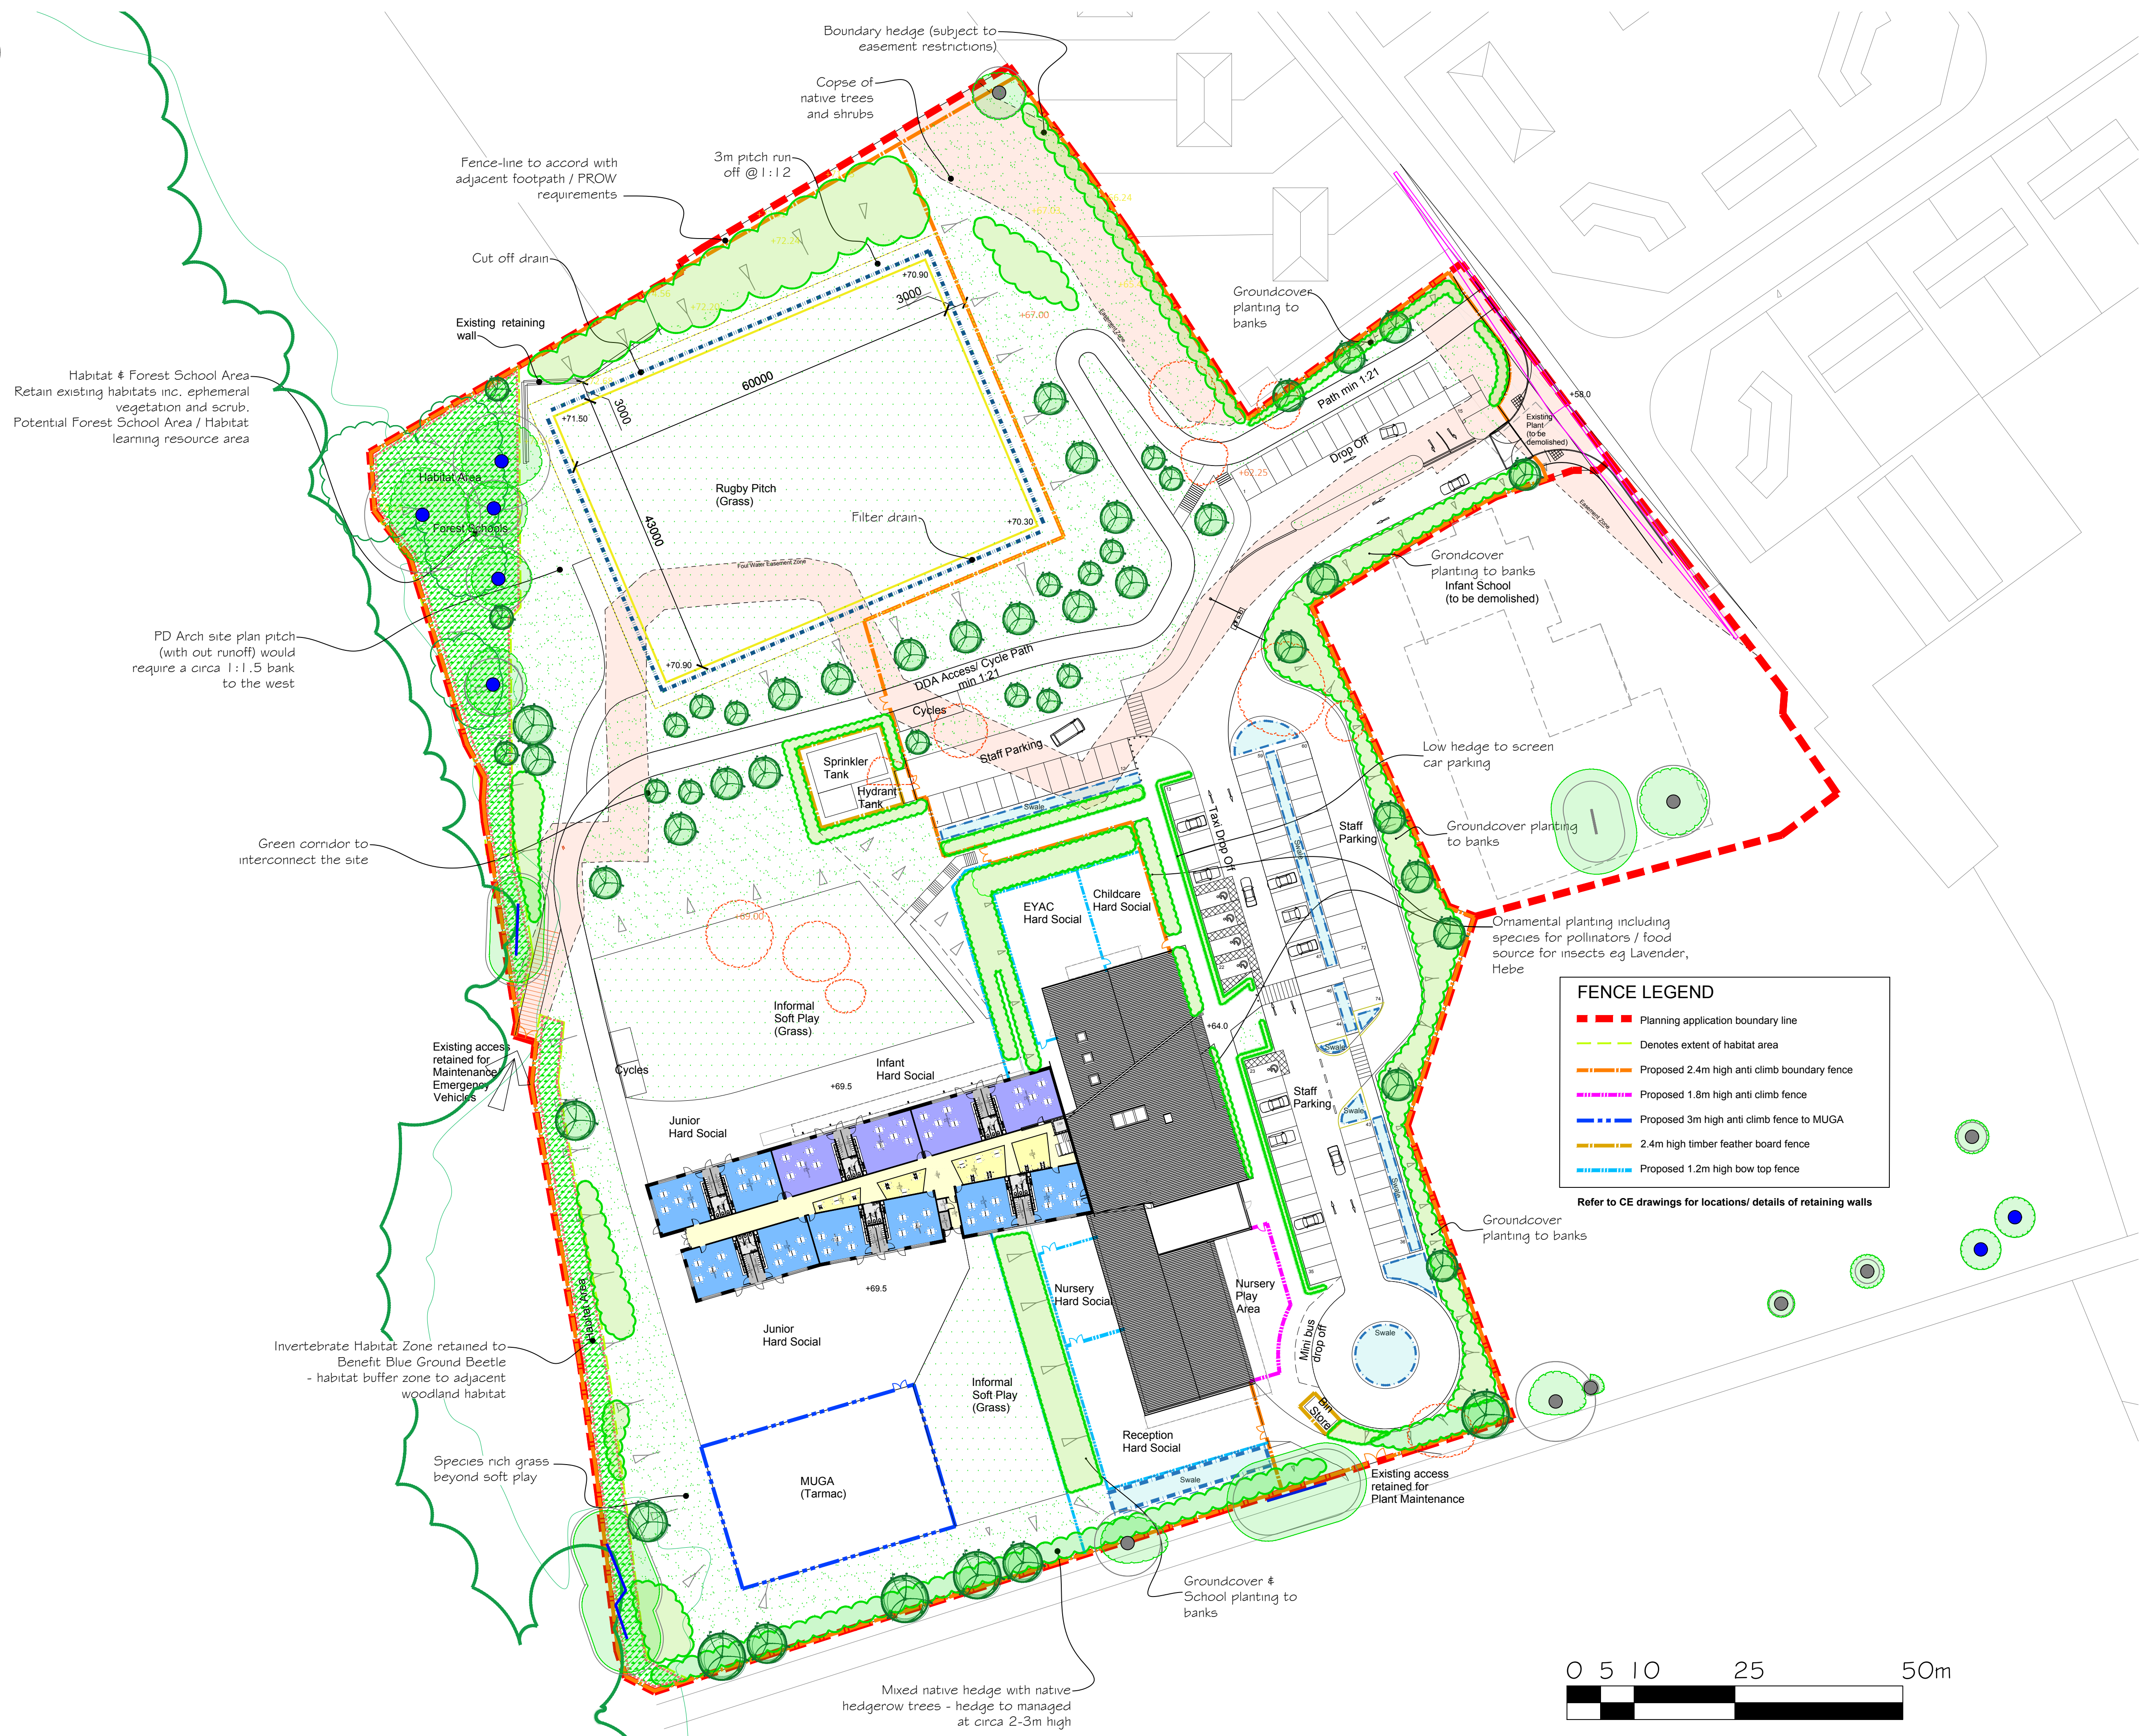


Abbey Primary School, Neath Port Talbot - Soft Landscape Strategy Proposals

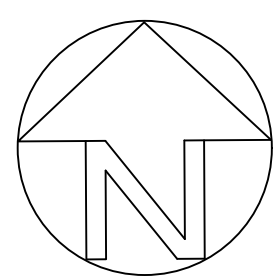

KEY

- Proposed Trees
- Proposed native hedge / copse planting
- Proposed groundcover / amenity planting
- Proposed sports / amenity grass - pitch & play areas
- Proposed conservation grass / meadow
- Proposed swales
- Landscape as existing retained & enhanced to protect ecology
- Existing trees retained & protected refer to Arboriculturalist's Tree Constraints Plan
- Existing trees removed refer to Arboriculturalist's Tree Constraints Plan

INDICATIVE PLANT SCHEDULE

Species	Specification	Girth
Acer campestre	Heavy Standard :RB 12-14cm	
Alnus incana 'Aurea'	Heavy Standard :RB 12-14cm	
Betula albosinensis 'Fascination'	Standard :C	8-10cm
Betula pendula	Standard :C	8-10cm
Pyrus calleryana 'Chanticleer'	Heavy Standard :RB 12-14cm	
Prunus 'Sunset Boulevard'	Heavy Standard :RB 12-14cm	
Quercus robur	Heavy Standard :RB 12-14cm	
Sorbus aucuparia	Standard :RB	8-10cm
Tilia cordata 'Winter Orange'	Heavy Standard :RB 12-14cm	

Native Copse Mix [Trees @1/10m2, Shrubs@1/m2]

Species	Specification	Density
Acer campestre	60-80cm 1+1t :60-80cm high :BR	1/m ²
Cornus sanguinea	60-80cm 1+1t :60-80cm high :BR	1/m ²
Corylus avellana	60-80cm 1+1t :60-80cm high :BR	1/m ²
Crataegus monogyna	1+1t :60-80cm high :BR	1/m ²
Lonicera periclymenum	40-60cm high :C	1/m ²
Prunus spinosa	1+1t :60-80cm high :BR	1/m ²
Rosa canina	40-60cm high :C1/m ²	1/m ²

Native Hedgerow Mix [4/lin m, double staggered row]

Species	Specification	Density
Acer campestre	60-80cm 1+1 :BR :10%	4/m
Cornus sanguinea	60-80cm 1+1 :BR :5%	4/m
Corylus avellana	60-80cm 1+2 :BR :10%	4/m
Crataegus monogyna	60-80cm 1+1 :BR :30%	4/m
Lonicera periclymenum	40-60cm 1+1 :BR :2.5%	4/m
Prunus spinosa	60-80cm 1+1 :BR :30%	4/m
Rosa canina	40-60cm 1+1 :BR :2.5%	4/m
Viburnum opulus	60-80cm 1+2 :BR :10%	4/m

Hedging

Species	Specification	Pot Size	Density
Carpinus betulus	60-80cm	2L	4/m
Escallonia 'Donard Radiance'	60-80cm	3L	4/m

Shrubs

Species	Specification	Pot Size	Density
Ceanothus 'Autumnal Blue'		2L	2/m ²
Choisya ternata 'Aztec Pearl'		2L	3/m ²
Cornus sanguinea 'Midwinter Fire'		2L	2/m ²
Cornus stolonifera 'Kelsey'		2L	2/m ²
Escallonia 'Apple Blossom'		2L	3/m ²
Hebe 'Mrs Winder'		2L	3/m ²
Hebe 'White Gem'		2L	4/m ²
Lavandula 'Hidcote'		2L	5/m ²
Philadelphus 'Manteau d'Hermine'		2L	3/m ²
Potentilla fruticosa 'Goldfinger'		2L	3/m ²
Skimmia japonica 'Rubella'	male plants only	2L	3/m ²
Potentilla fruticosa 'Tangerine'		2L	3/m ²
Spiraea japonica 'Fire Light'		2L	3/m ²
Spiraea nipponica 'Snowmound'		2L	3/m ²
Stephanandra incis 'Crispa'		2L	3/m ²
Viburnum opulus 'Sterile'		2L	2/m ²
Vinca minor 'Aureovariegata'		2L	5/m ²

Herbaceous

Species	Specification	Pot Size	Density
Bergenia 'Wintermarchen'		2L	4/m ²
Crocsmia 'Lucifer'		2L	4/m ²
Geranium macrorrhizum 'Bevan's Variety'		2L	4/m ²
Heuchera cylindrica 'Greenfinch'		2L	4/m ²


Grasses, Ferns, Bamboos

Species	Specification	Pot Size	Density
Anemanthelle lessoniana		2L	3/m ²
Pleioblastus variegatus		2L	3/m ²
Polystichum setiferum		2L	3/m ²

FENCE LEGEND

- Planning application boundary line
- Denotes extent of habitat area
- Proposed 2.4m high anti climb boundary fence
- Proposed 1.8m high anti climb fence
- Proposed 3m high anti climb fence to MUGA
- 2.4m high timber feather board fence
- Proposed 1.2m high bow top fence

Refer to CE drawings for locations/ details of retaining walls

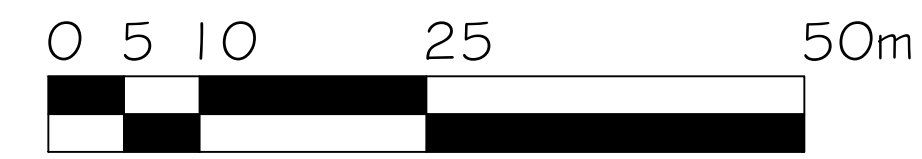

Rev :
Project :
Title :
Client :
Date :
Scale :
Dwg No :
Revision :
Status :
Drawn :
Checked :
Planning :

AMBIUM : Landscape architecture | Arboricultural consultancy

Abbey Primary for Neath Port Talbot CBC

Soft Landscape Strategy Proposals

BAM

September 2019

1:500 @ A1

1357-SK 01

D

Planning

LR

MW

Cambium, Bankspace 145-147 East Street Bedminster Bristol BS3 4EJ