

CHANGE OF USE FROM A3 CLASS TO D1 CLASS

00 DRAWING INDEX									
JOB No	Drg. No.		REV	DRAWING TITLE	STAGE	ISSUE	SCALE	SIZE	REV NOTE
00	PL	00 001		DRAWING INDEX	PLANNING APPLICATION			A3	
00	PL	00 005		SITE LOCATION PLAN	PLANNING APPLICATION		1:1250	A3	
00	PL	00 010		EXISTING GROUND FLOOR PLAN	PLANNING APPLICATION		1:100	A3	
10	PL	00 110		PROPOSED GROUND FLOOR	PLANNING APPLICATION		1:100	A3	




Drawing Copyright


P J L A R C H I T E C T L I M I T E D

t: 01656 660004 | www.pjl-a.com | 2 Court Road, Bridgend CF31 1BN

Superseded

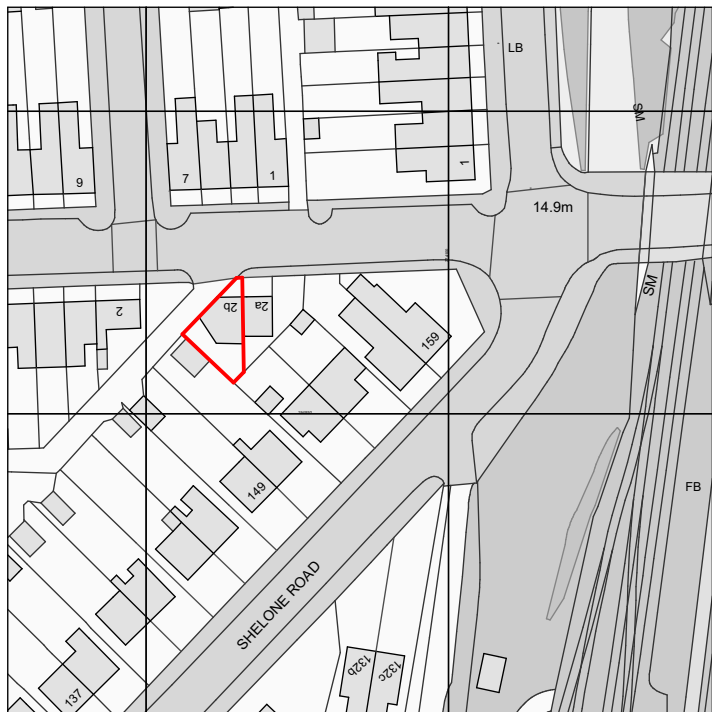

Ordnance Survey, (c) Crown Copyright 2019. All rights reserved. Licence number 100022432

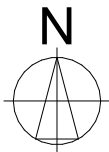

1

SITE LOCATION PLAN

1:1250



Drawing Copyright

P J L A R C H I T E C T L I M I T E D

t: 01656 660004 | www.pjl-a.com | 2 Court Road, Bridgend CF31 1BN


2B BRYNHYFRYD ROAD, BRITON FERRY, NEATH SA11 2HT | 12/12/2019 | 1:1250 @ A3 | PJLA

SITE LOCATION PLAN

15860 PL 00 005

STATUS: PLANNING APPLICATION

Superseded

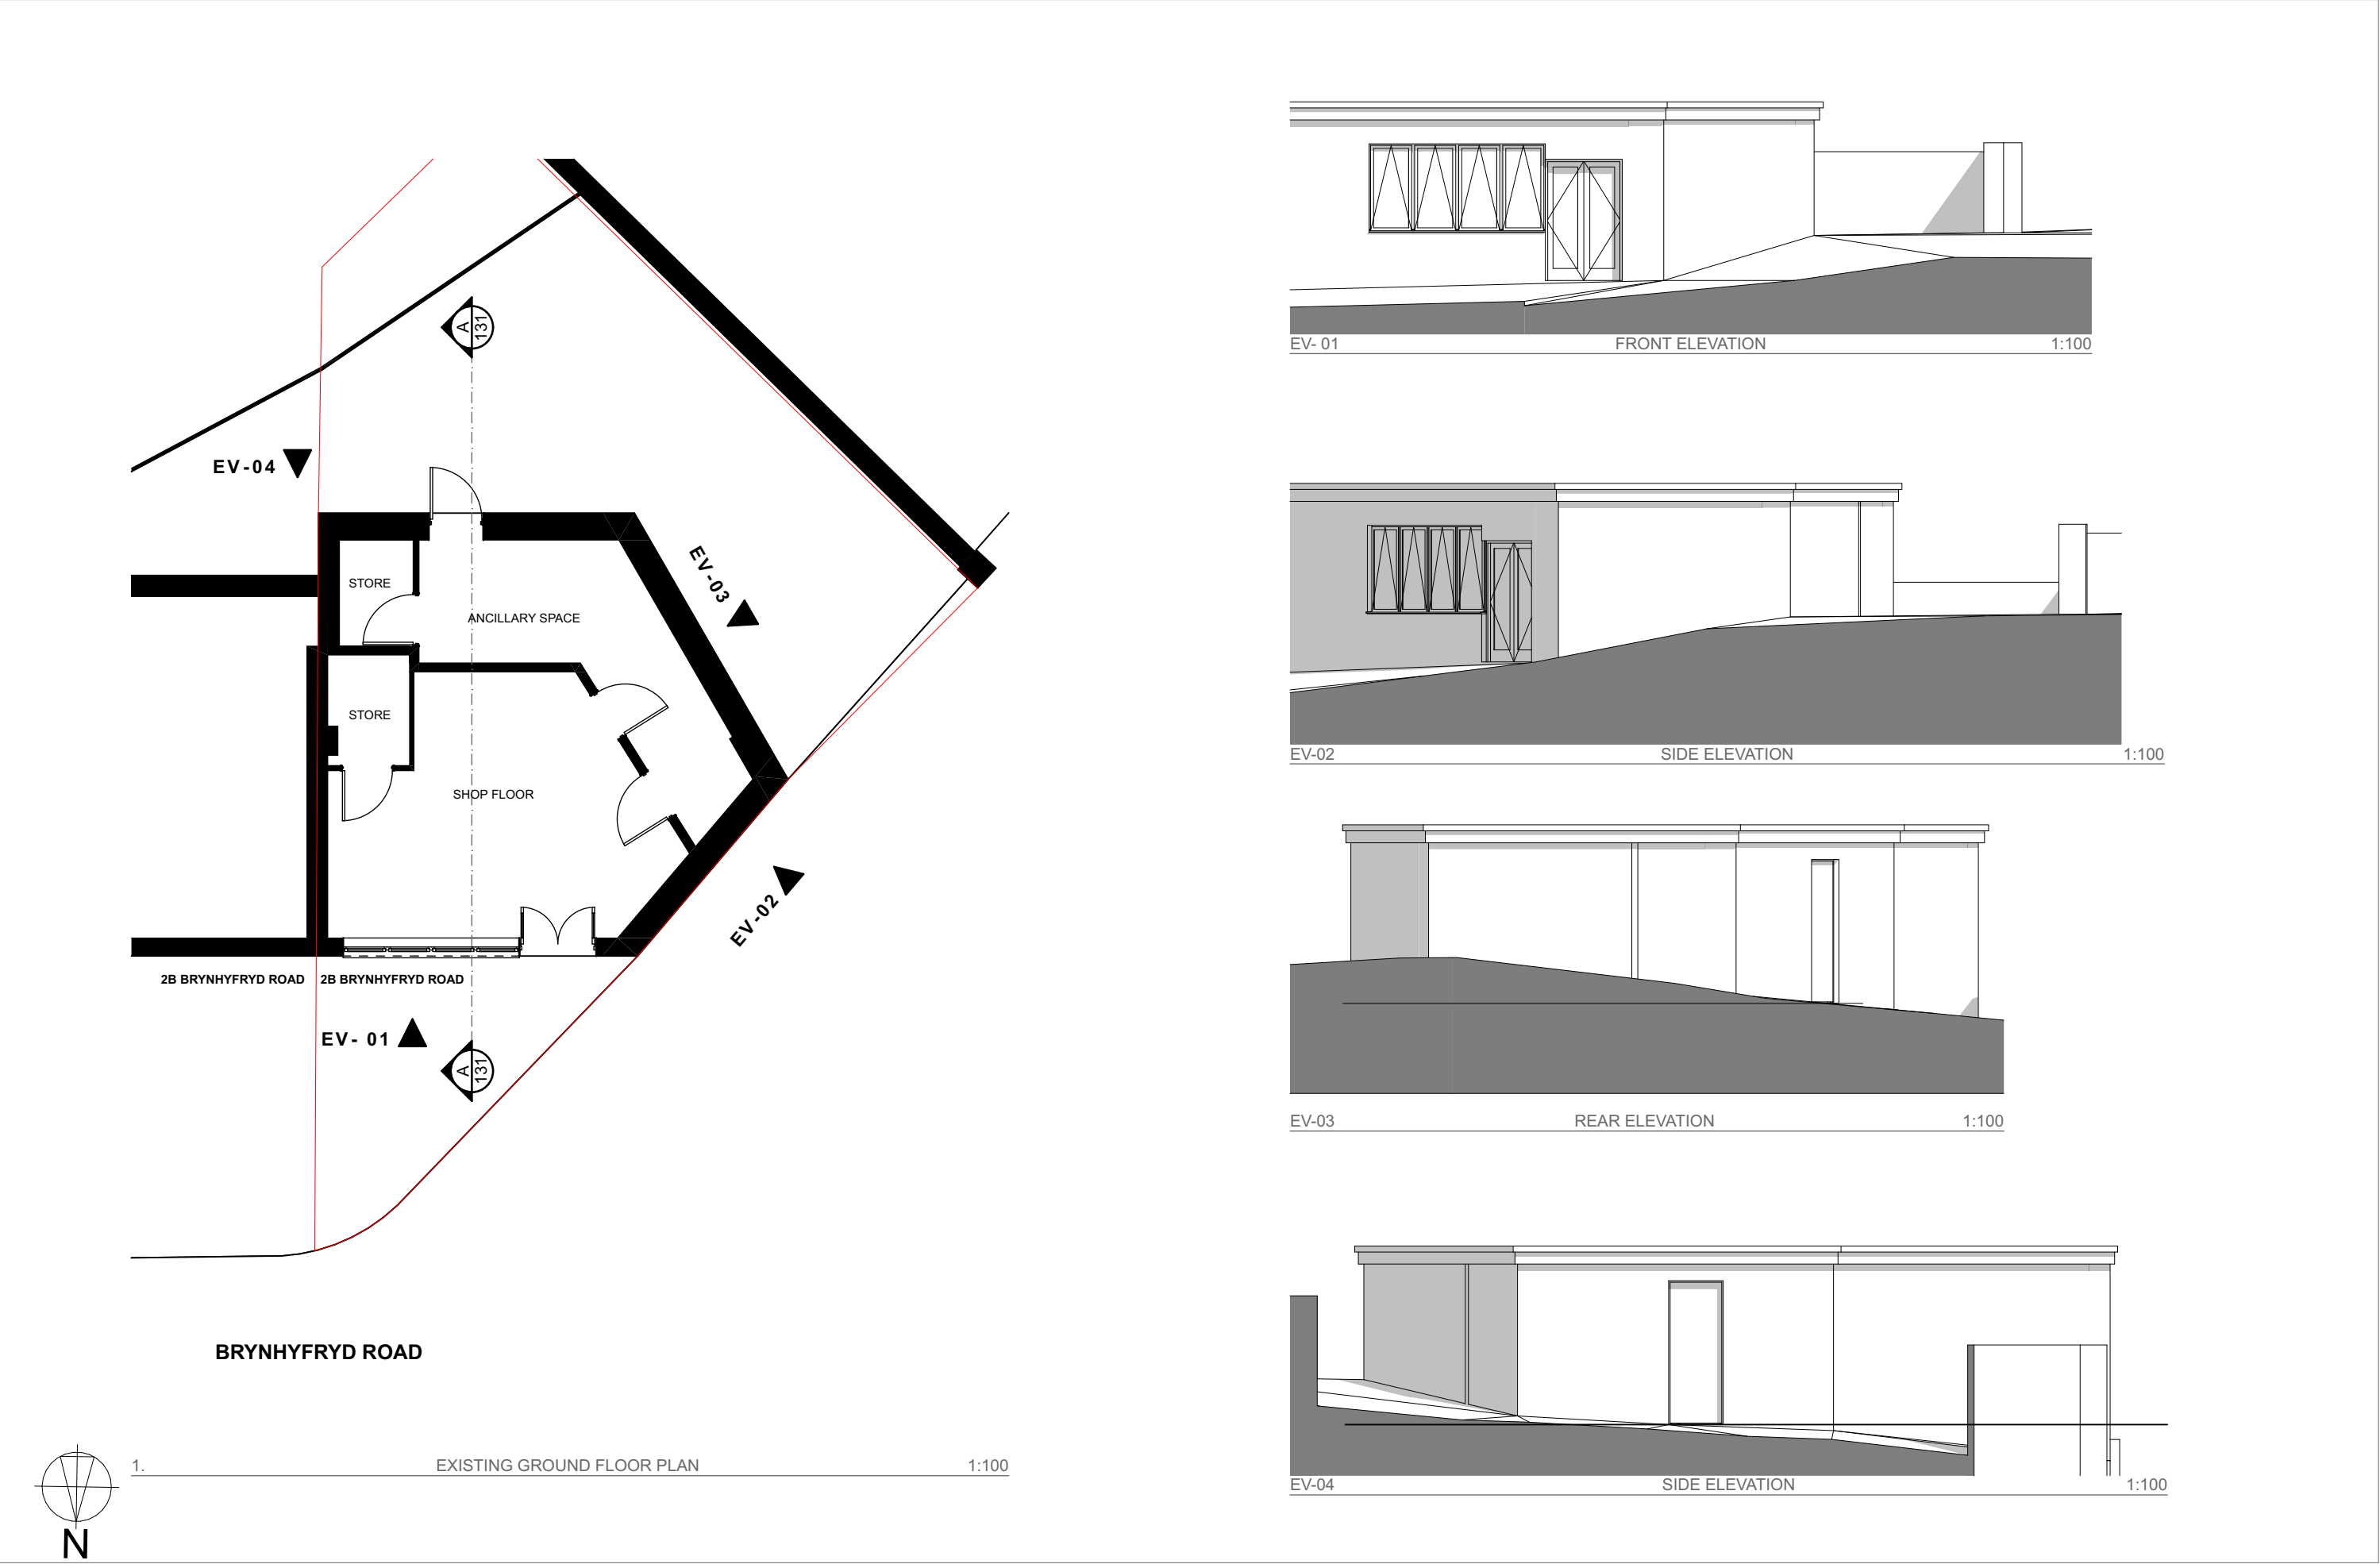

Superseded

