


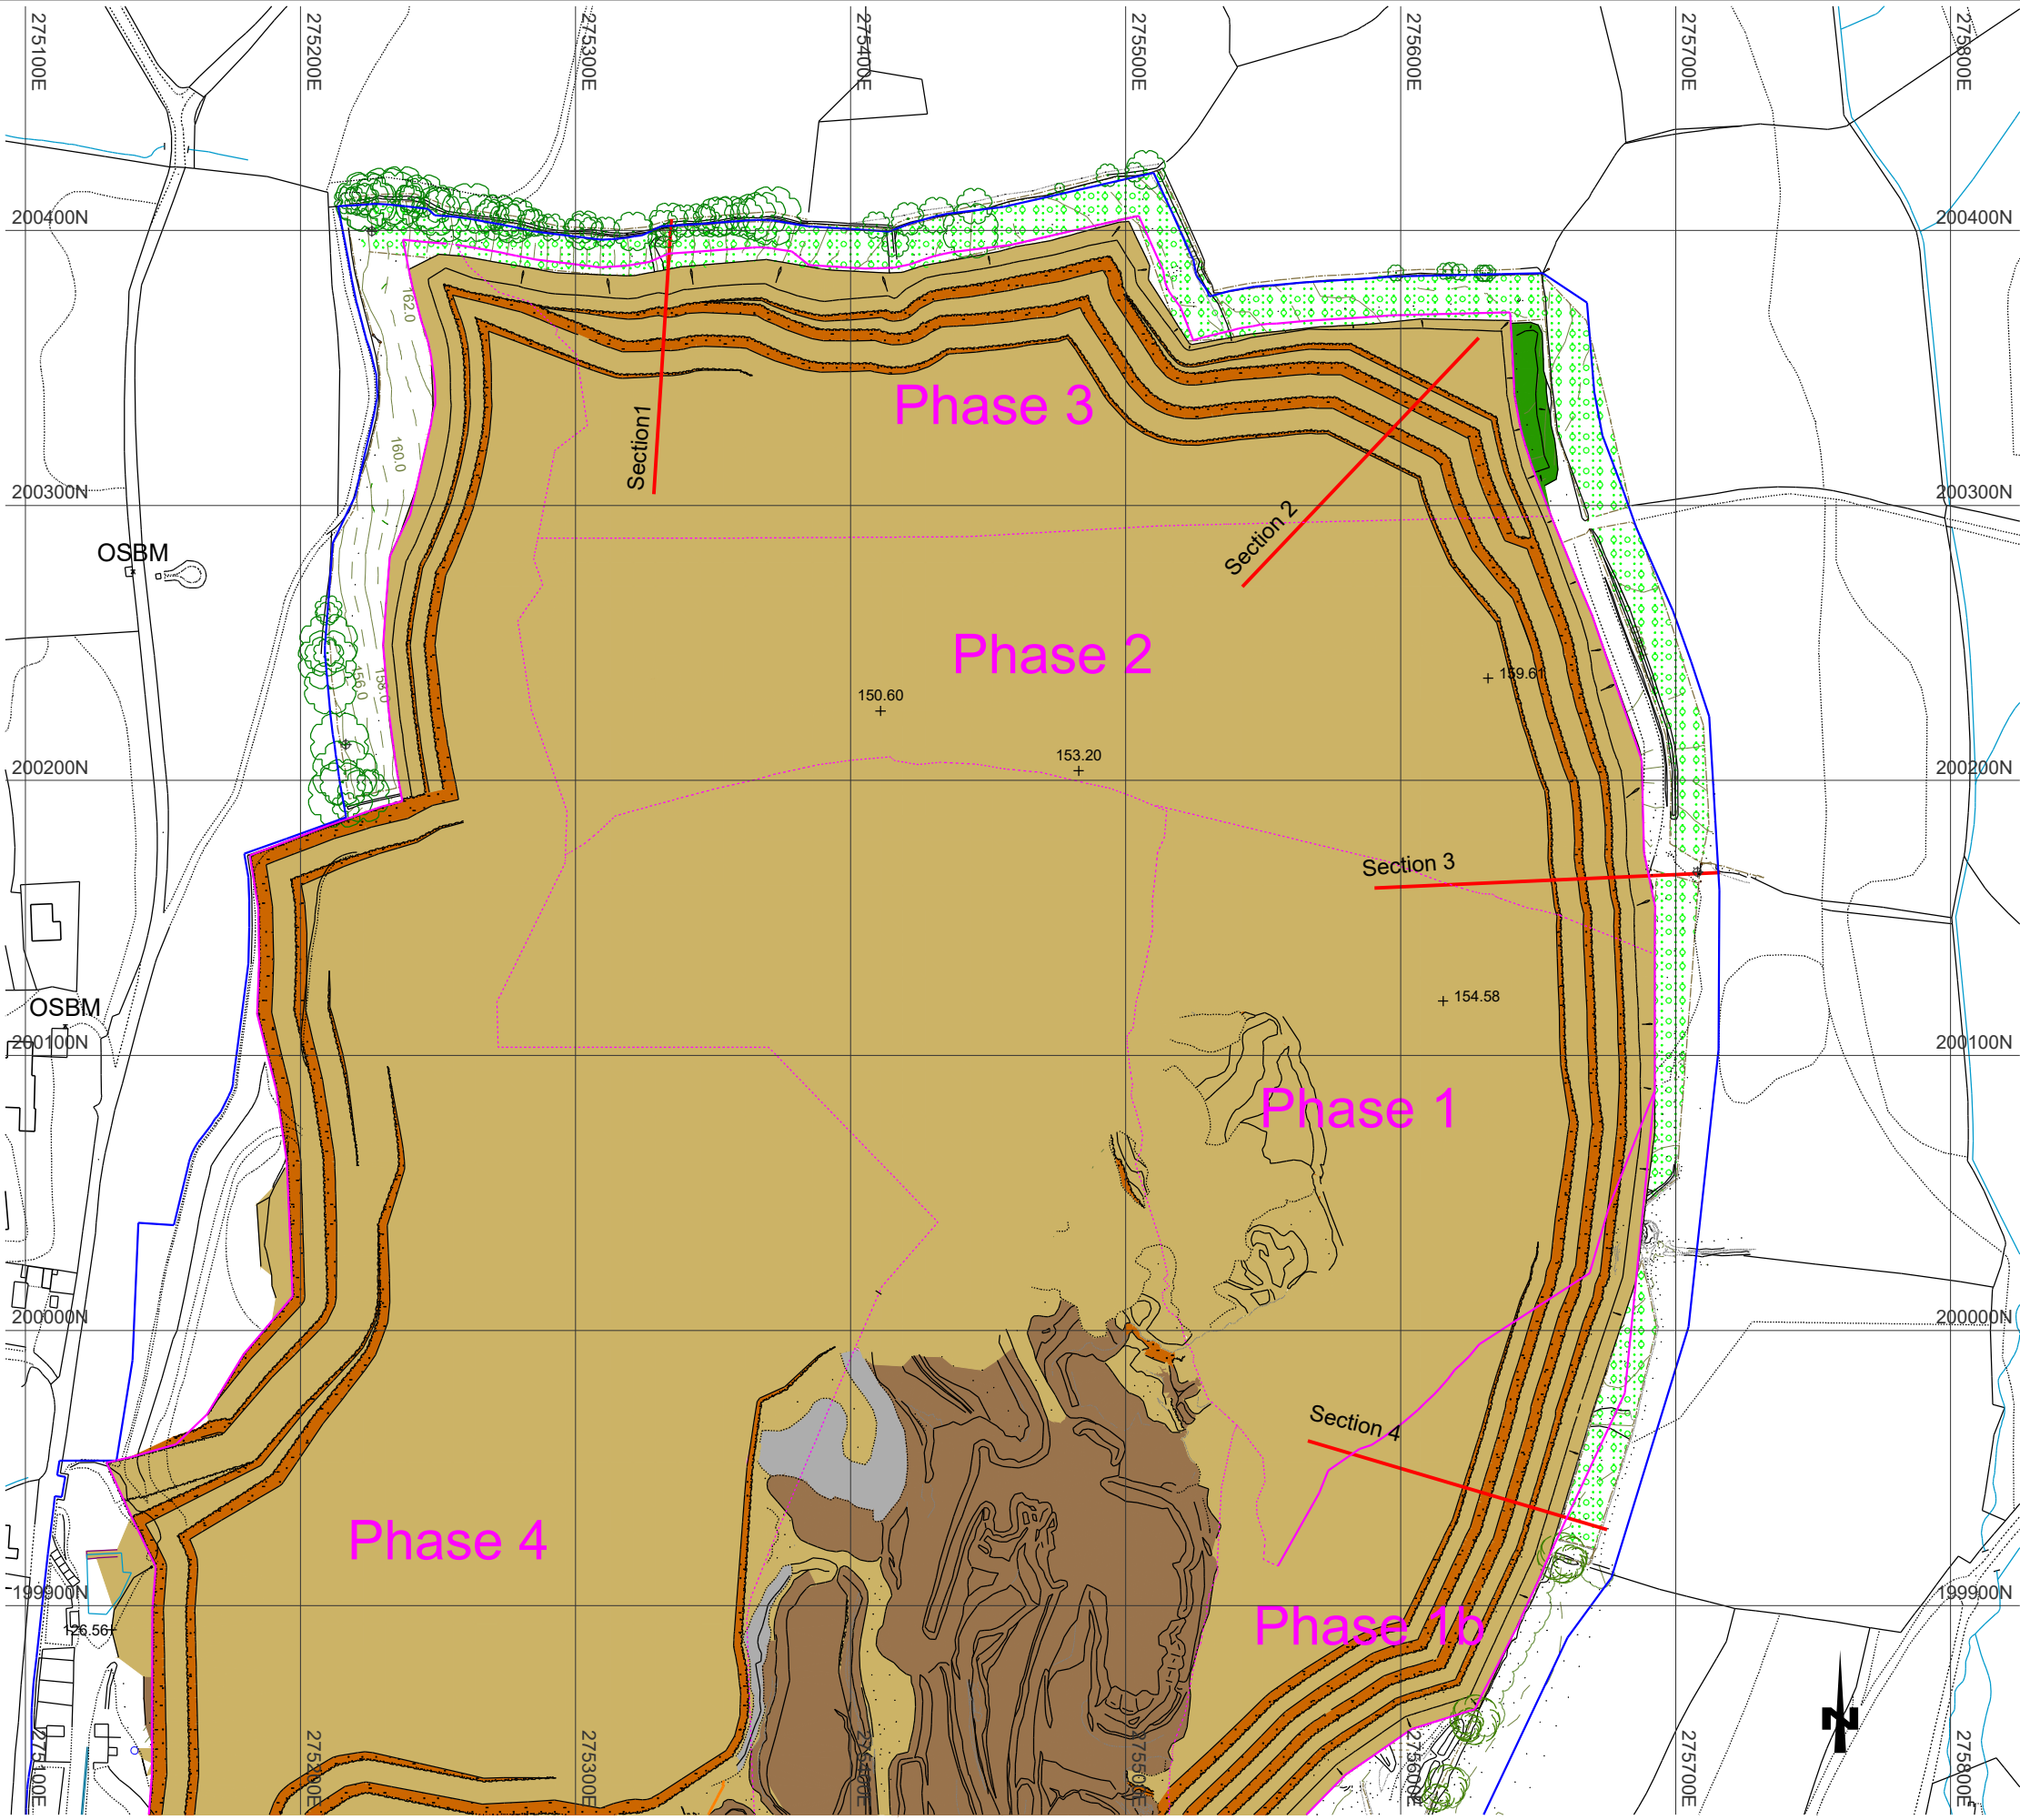

Legend

- Land under applicant's control
- Section Locations
- Extraction boundary
- Working phase boundary
- Quarry face (generally between 12 & 15m high)
- Other disturbed areas (floor, intermediate benches, roads, etc.)
- Quarry tip (includes temporary edge protection bunds)
- Aggregate Stockpile
- Restored land
- Flooded excavation / quarry lagoon
- Advance Planting (completed 2012)
- Environmental bund (topsoil or subsoil - see annotation)

Models	Plotted from: 1911_GIL_SECTION POSTIONS.LSS
	Overlay 1: 2017 Aerial Photograph underlay
	Overlay 2: OS 2D Landline, "(000) OS2D 0417.LSS
	Overlay 3: (A) 1901-S021 BOUNDARIES.LSS
	Overlay 4:

Based on Ordnance Survey Land Line data with the permission of Her Majesty's Stationery Office, © Crown copyright. Licence N° 100018131

Land Development and Permitting Department

CEMEX UK Operations Limited
Rugby House, Evreux Way
Rugby, Warwickshire
CV21 2DT

Telephone 01788 517000
Facsimile N/A

Drawn By Tom Giddings	Company CEMEX UK Materials Limited
Date 21.November.2019	Site Gilfach Quarry
Scale(S) 1:2500 (A3)	Project Eastern Extension Phased Working Scheme
Checked / Approved by: 21.November.2019 21.November.2019	Title Final Excavation Elevations
OS Ref. SS7599	Drawing No. 1901-S201-GIL-D-10#