



CT Architects Ltd
Planning & Design
0203 112




THIS DRAWING HAS BEEN PREPARED FOR INFORMATION ONLY. IT IS NOT A CONTRACT DOCUMENT. THE CONTRACT DOCUMENTS WILL BE VERIFIED ON SITE BY THE MCDONALD'S PLANNING CONTRACTORS.

Note:
All drawings to be read in conjunction with all other drawings as noted on issue sheet.
Extent of Site Boundary indicated thus: - - - - -

Site Signage Schedule

Sign No. & Description	Qty	Size mm(WxHxD)	Materials	Colours	Height (mm)	Projection (mm)	Text Height	Illumination
DIGIT SIGN 1	4	1648x1428x108	PPC Aluminium Panel Housing with LCD display screen - Double screen	Grey	2167mm	108	n/a	Internally illuminated (4000cd/m²)
DIGIT SIGN 2	1	833x1428x108	PPC Aluminium Panel Housing with LCD display screen - Single screen	Grey	2167mm	108	n/a	Internally illuminated (4000cd/m²)
DIGIT BOOTH SCREEN SIGN 3	1	3272x5480	PPC Aluminium Panel Housing with LCD display screen	Grey	1030mm	90	n/a	Internally illuminated (4000cd/m² static)

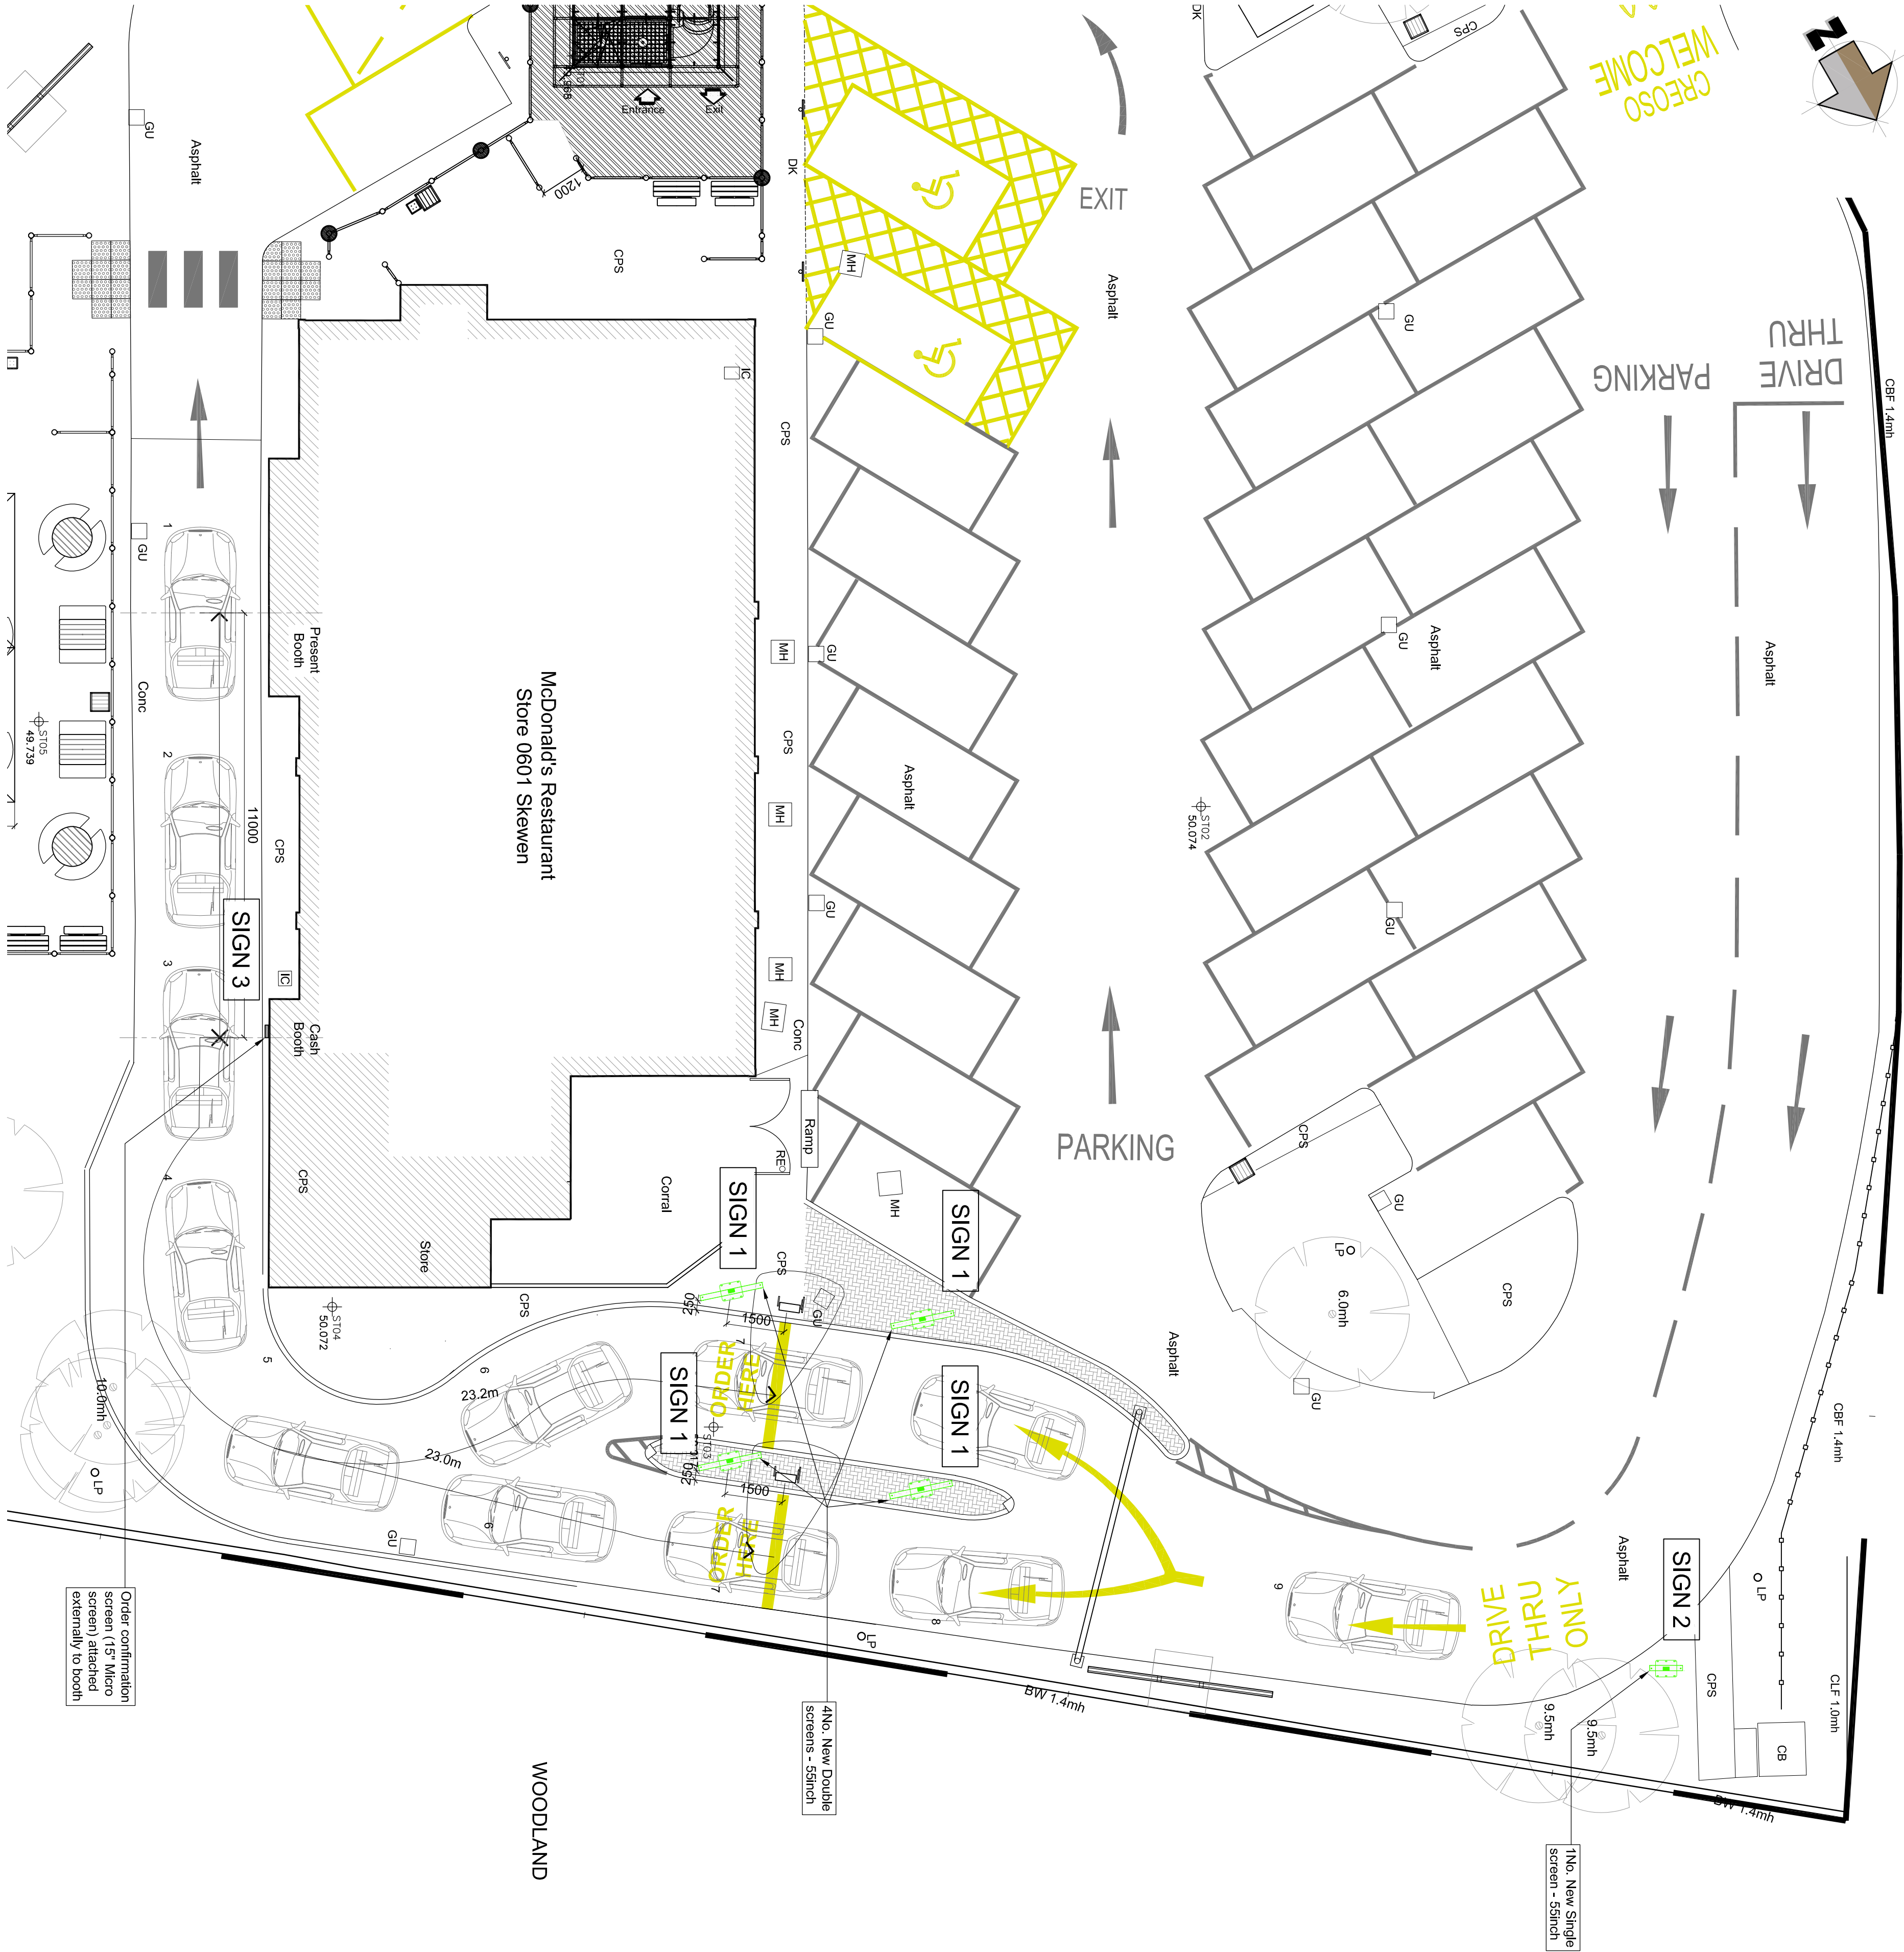

DESIGN WORKING GROUP

APPROVED

B		25-03-18	DWG APPROVED 19-03-2019	PR	PR
A		05-04-19	First Issue	PR	PR
REV	DATE	DRAWING REVISIONS		BY	CHECKED

The drawing has been reviewed and signed off by McDonald's Restaurants Ltd. Any errors, changes or discrepancies should be reported to the McDonald's Project Manager and Designers prior to commencing work on site.

Name (Full): _____ Date: _____

Signature: _____