



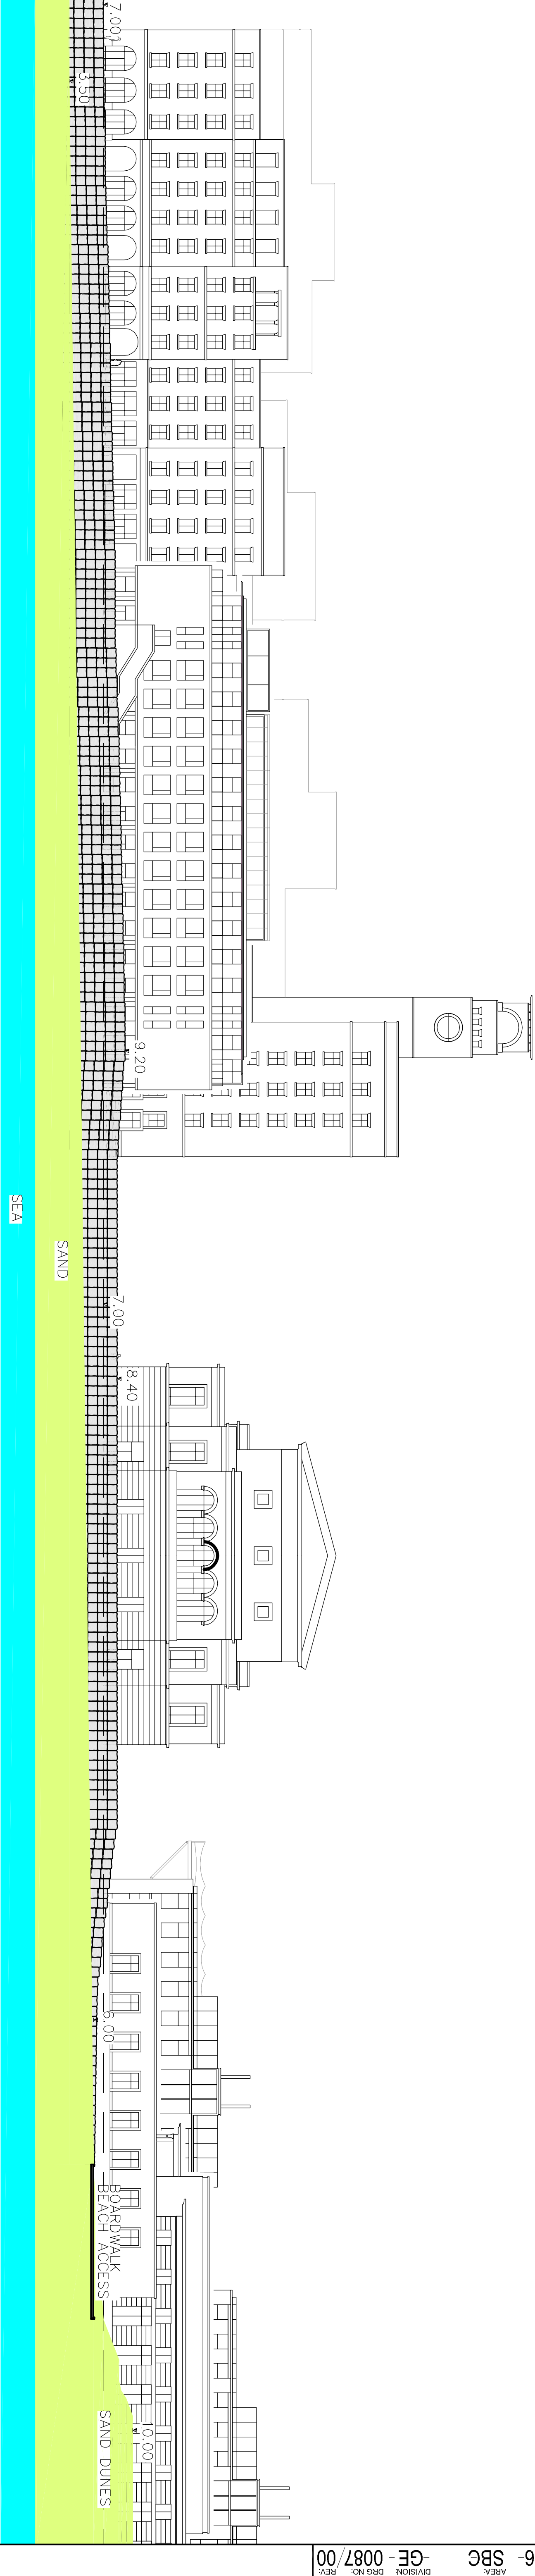

ELEVATION AA
NTS

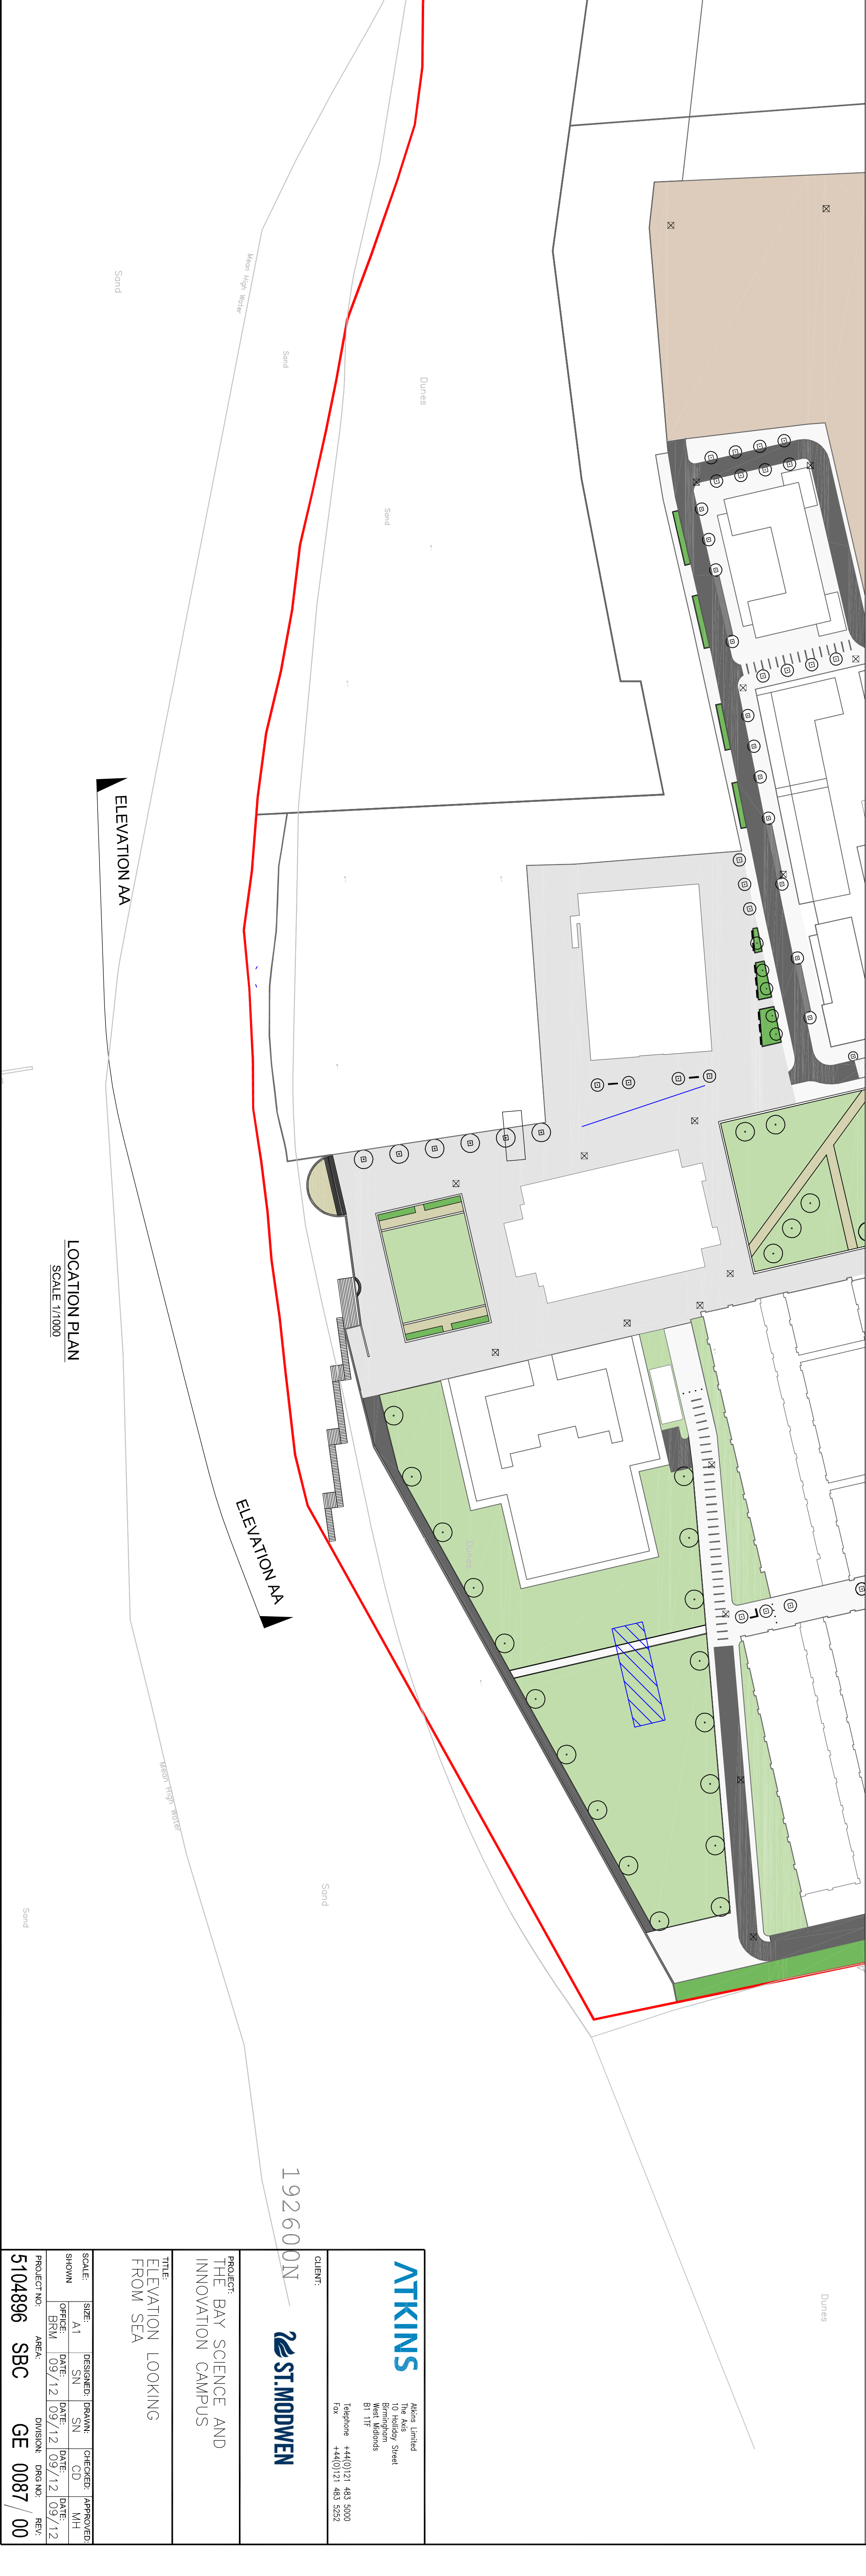

ELEVATION AA

ELEVATION AA

LOCATION PLAN
SCALE 1/1000

ST.MODWEN		Client:	
PROJECT: THE BAY SCIENCE AND INNOVATION CAMPUS		Title: ELEVATION LOOKING FROM SEA	
SCALE: AS SHOWN		DESIGNED: DRAWN: CHECKED: APPROVED: SN SN SN CD M/H	
PROJECT NO. 5104896		DIVISION: DRG NO. REV:	
AREA: SBC		GE 0087 / 00	