


Superseded

[illegible]

Key Site Plan - NIS
NOTES
Planting plan based on architectural site plan Rev W
for planting schedule refer to drawing 2304-008
Planting plan 3 of 3

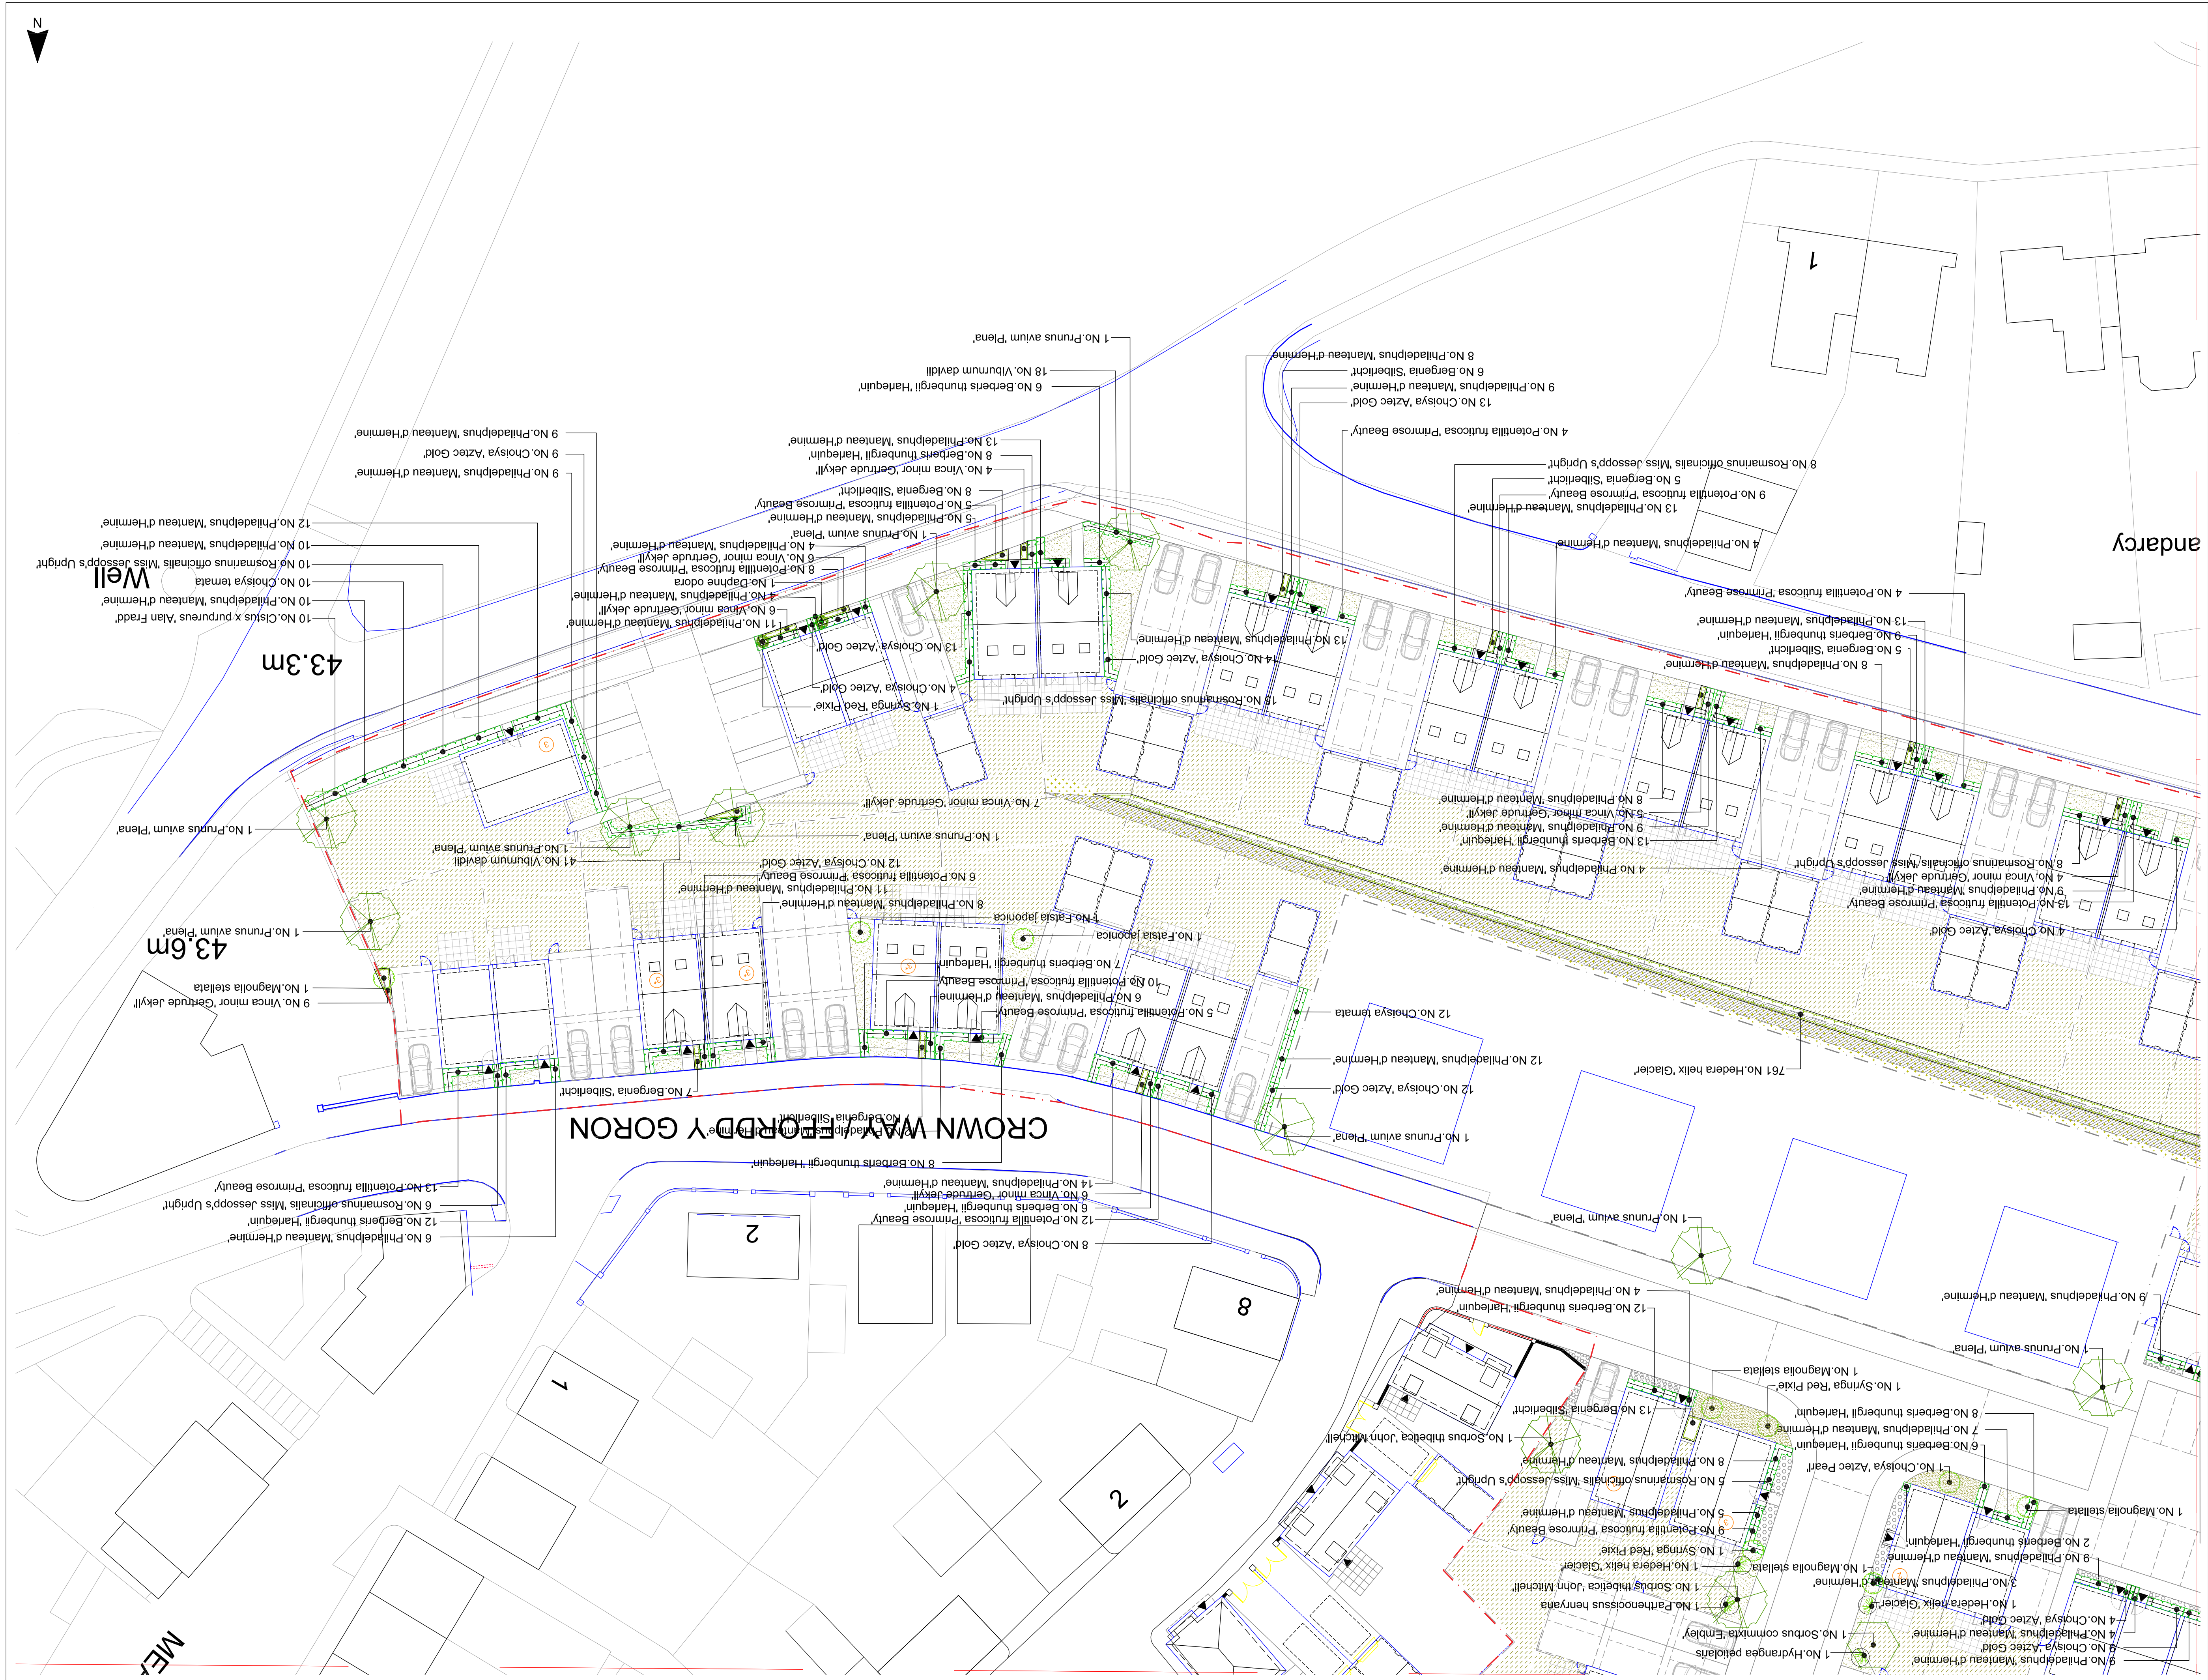

- [illegible]

LEGEND