



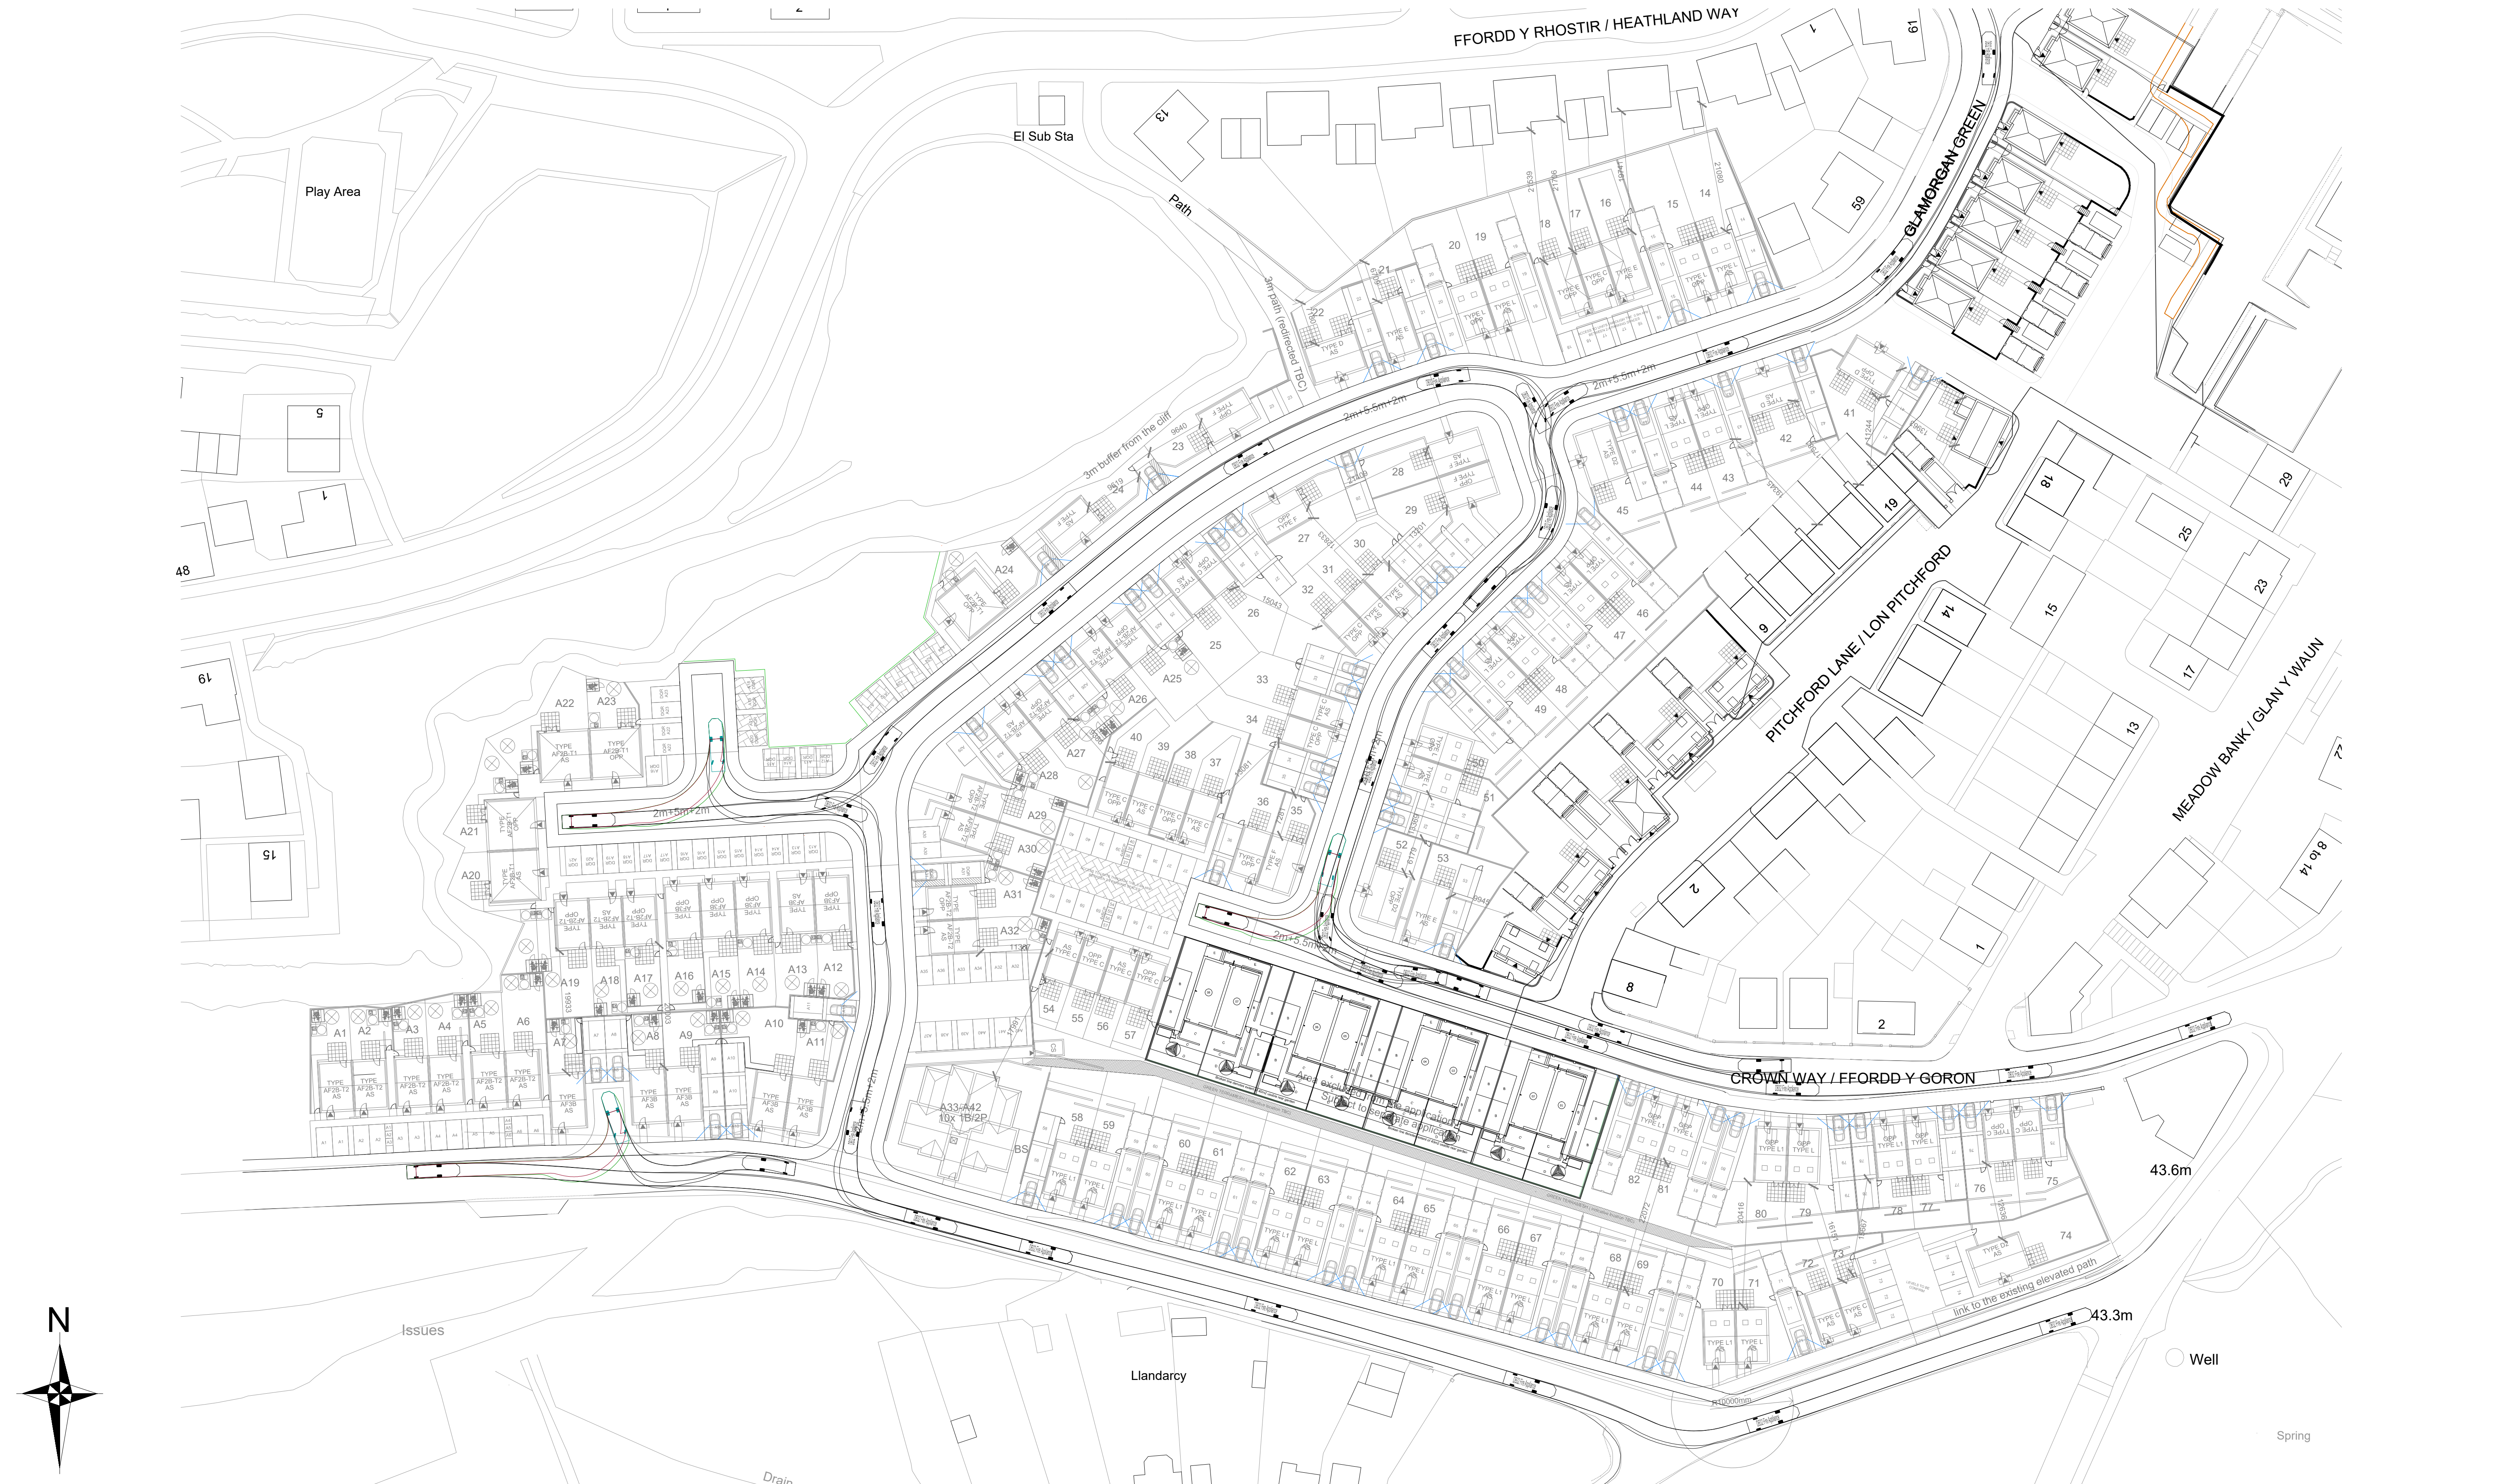

NOTES:

DB32 Fire Appliance
Overall Length 8.680m
Overall Width 2.180m
Overall Body Height 3.452m
Min Body Ground Clearance 0.337m
Max Track Width 2.121m
Lock to Lock Time 6.00s
Kerb to Kerb Turning Radius 7.910m

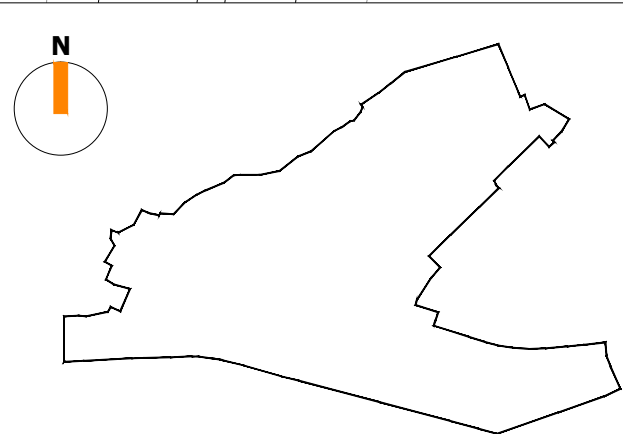

P03	13.11.19	NR/TW	LATEST LAYOUT SHOWN & UPDATED ACCORDINGLY
P02	22.10.19	NR/TW	ISSUED FOR APPROVAL
P01	19.09.19	NR/TW	PRELIMINARY ISSUE
REV	DATE	DRAWN/CHK	REVISION INFO
STATUS:			

PRELIMINARY

PROJECT:
**HERITAGE GATE
COED DARCY
PHASE 3**

DRAWING TITLE:
**VEHICLE SWEEP PATH ANALYSIS
FIRE APPLIANCE**

JOB NUMBER:
SE1649

SCALE AT A1:
1:500

REV. STATUS:
S2

IESISSTRUCTURES

LONDON 20 IRONMONGER LANE | LONDON | EC2V 8EP | UK
T: +44 (0)207 600 2912

BRISTOL 89-95 REDCLIFFE STREET | BRISTOL | BS1 6LU | UK
T: +44 (0)117 922 7039

MANCHESTER COMMERCIAL WHARF | 6 COMMERCIAL STREET
MANCHESTER, M15 4PZ | UK
T: +44 (0)845 643 2741

CLIENT:
HERITAGE GATE

DRAWING NUMBER:
COD-ISS-P2-XX-DR-C-3511

REVISION:
P03