



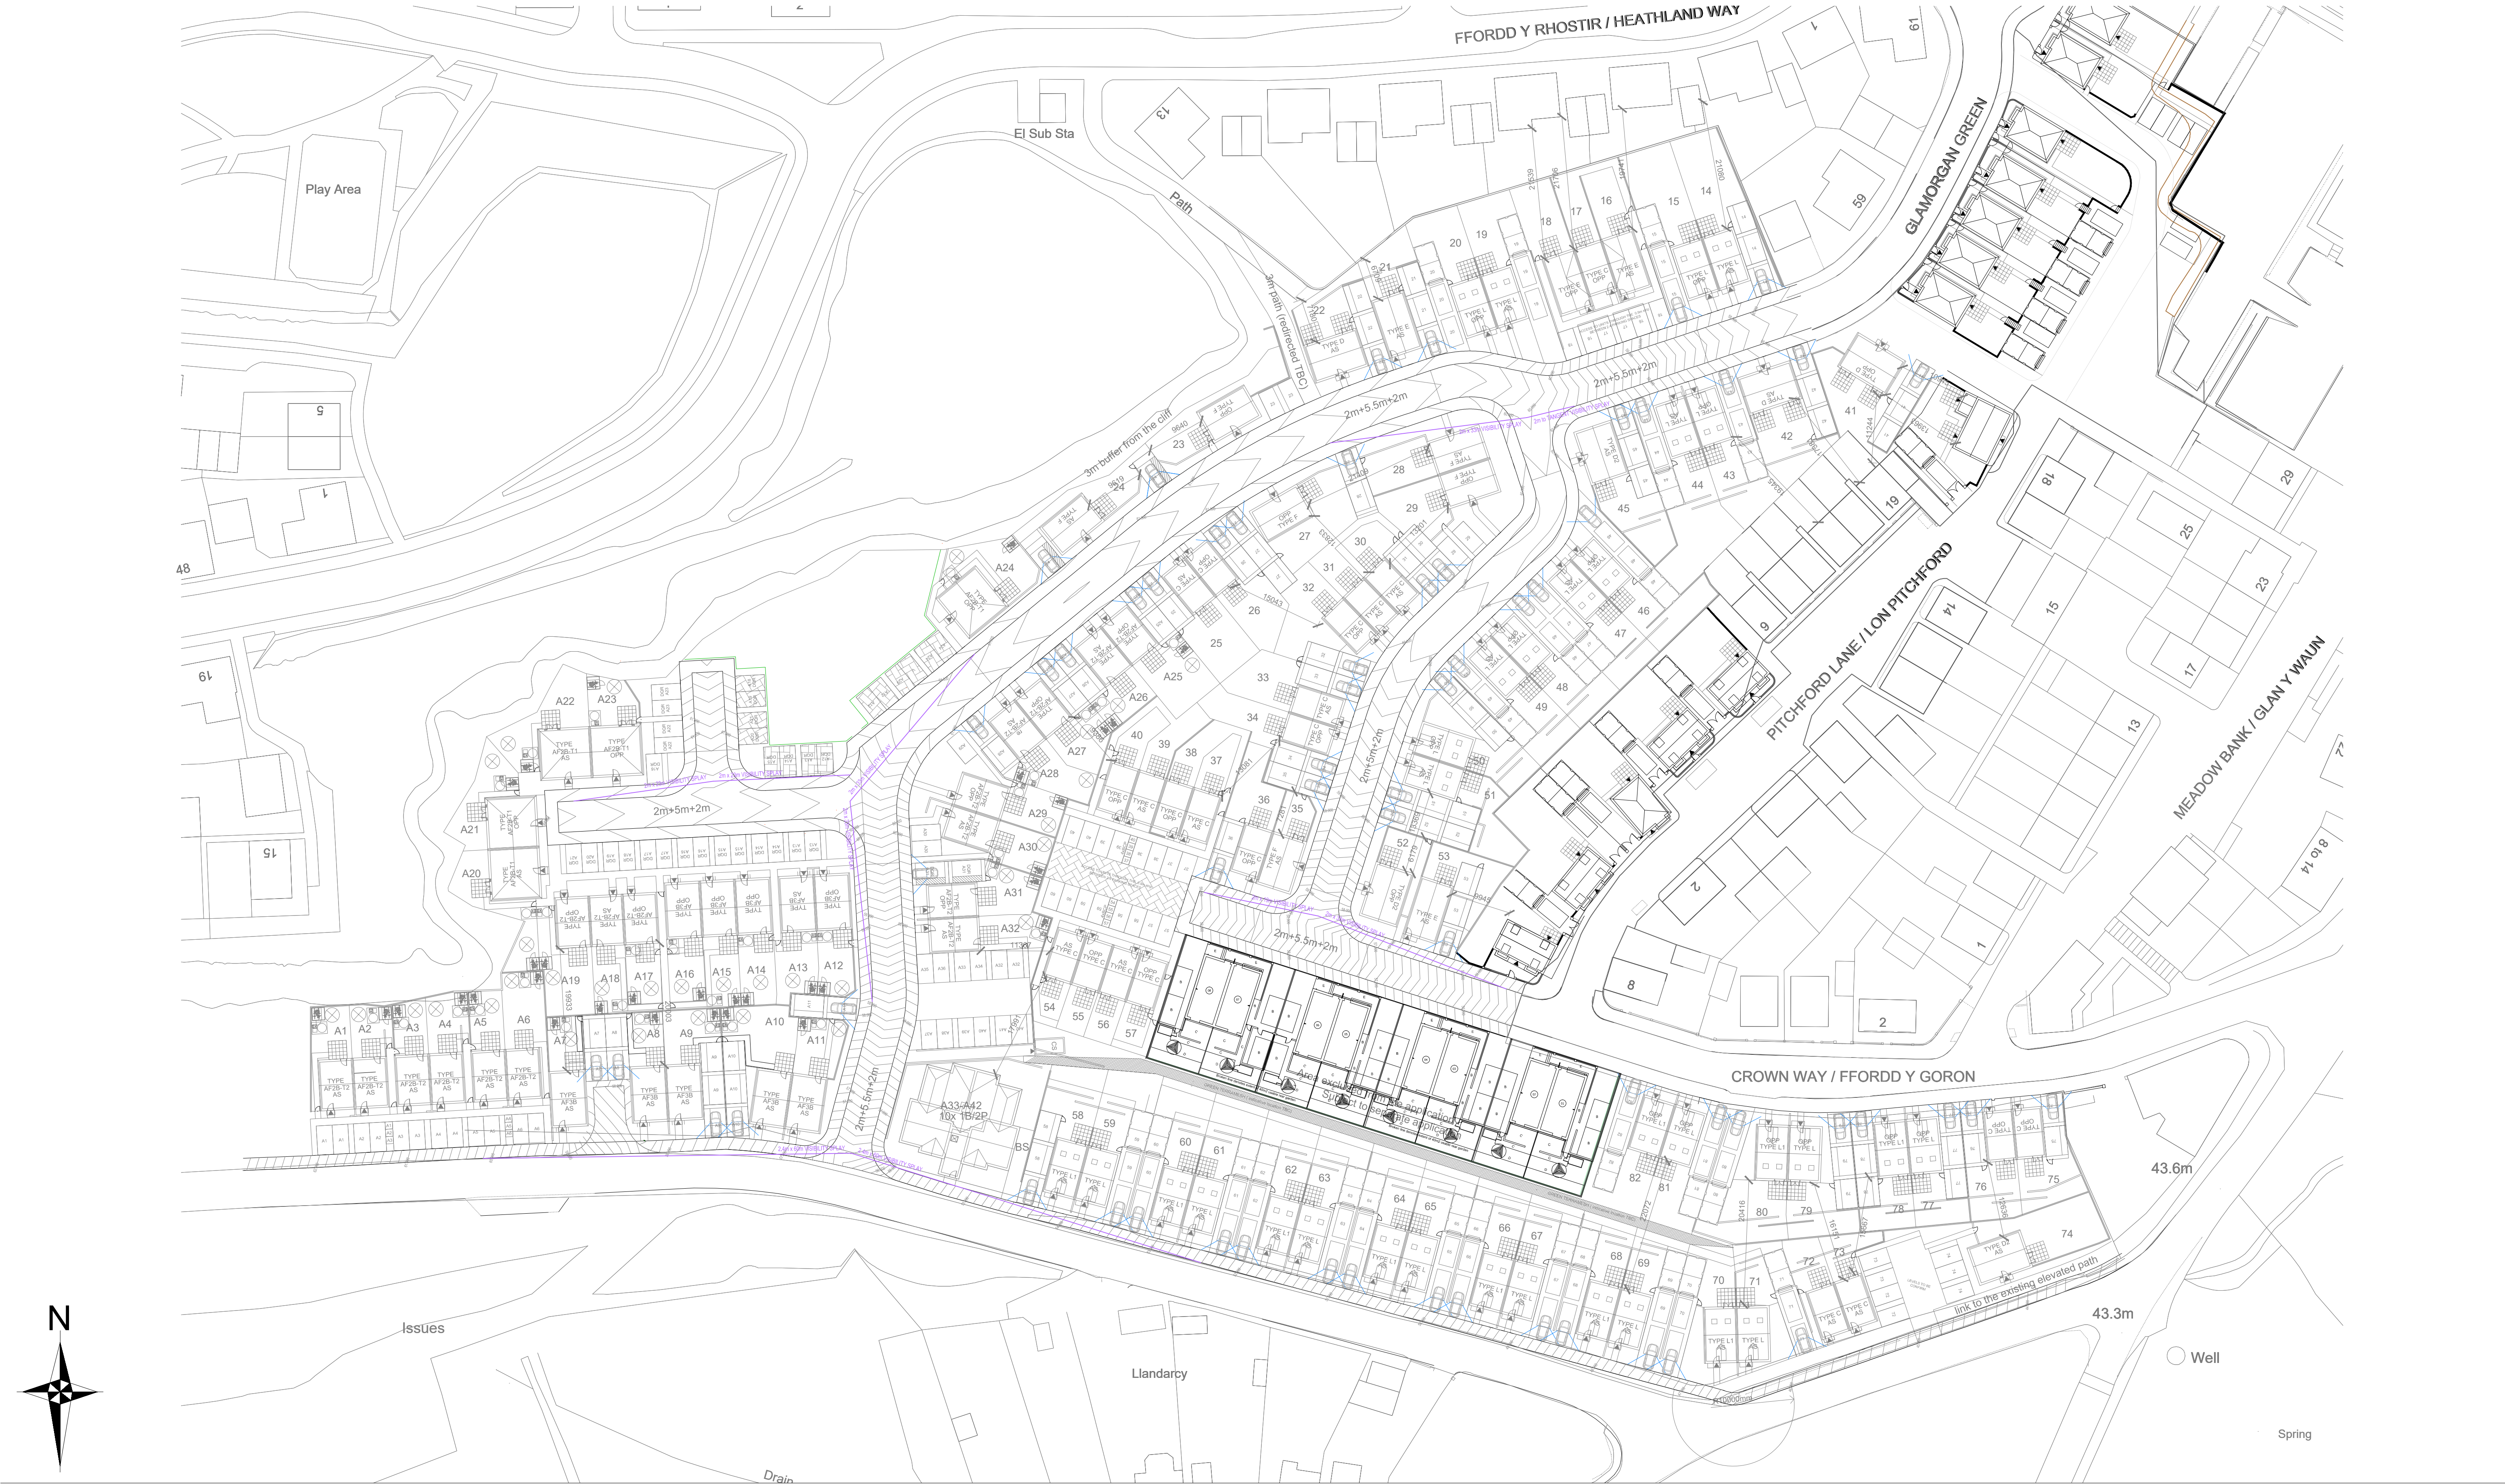

NOTES:  
SITE VISIBILITY REQUIREMENTS BASED ON THE  
NEATH PORT TALBOT COUNTY BOROUGH COUNCIL  
GUIDE TO THE LAYOUT OF DEVELOPMENT ROADS

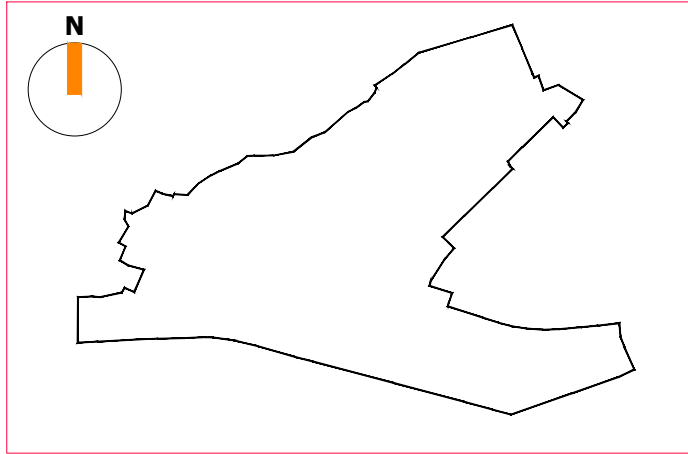

|         |          |           |                     |
|---------|----------|-----------|---------------------|
| P03     | 13.11.19 | NR/TW     | LAYOUT UPDATED      |
| P02     | 22.10.19 | NR/TW     | ISSUED FOR APPROVAL |
| P01     | 19.09.19 | NR/TW     | PRELIMINARY ISSUE   |
| REV     | DATE     | DRAWN/CHK | REVISION INFO       |
| STATUS: |          |           |                     |

PRELIMINARY

PROJECT:  
**HERITAGE GATE  
COED DARCY  
PHASE 3**

DRAWING TITLE:  
**JUNCTION VISIBILITY  
SHEET 1 of 4**

JOB NUMBER:  
**SE1649**

SCALE AT A1:  
**1:500**

REV. STATUS:  
**S2**

**IESISSTRUCTURES**

LONDON 20 IRONMONGER LANE | LONDON | EC2V 8EP | UK  
T: +44 (0)207 600 2912

BRISTOL 89-95 REDCLIFFE STREET | BRISTOL | BS1 6LU | UK  
T: +44 (0)117 922 7039

MANCHESTER COMMERCIAL WHARF | 6 COMMERCIAL STREET  
MANCHESTER, M15 4PZ | UK  
T: +44 (0)845 643 2741

CLIENT:  
**HERITAGE GATE**

DRAWING NUMBER:  
**COD-ISS-P2-XX-DR-C-3500**

REVISION:  
**P03**