



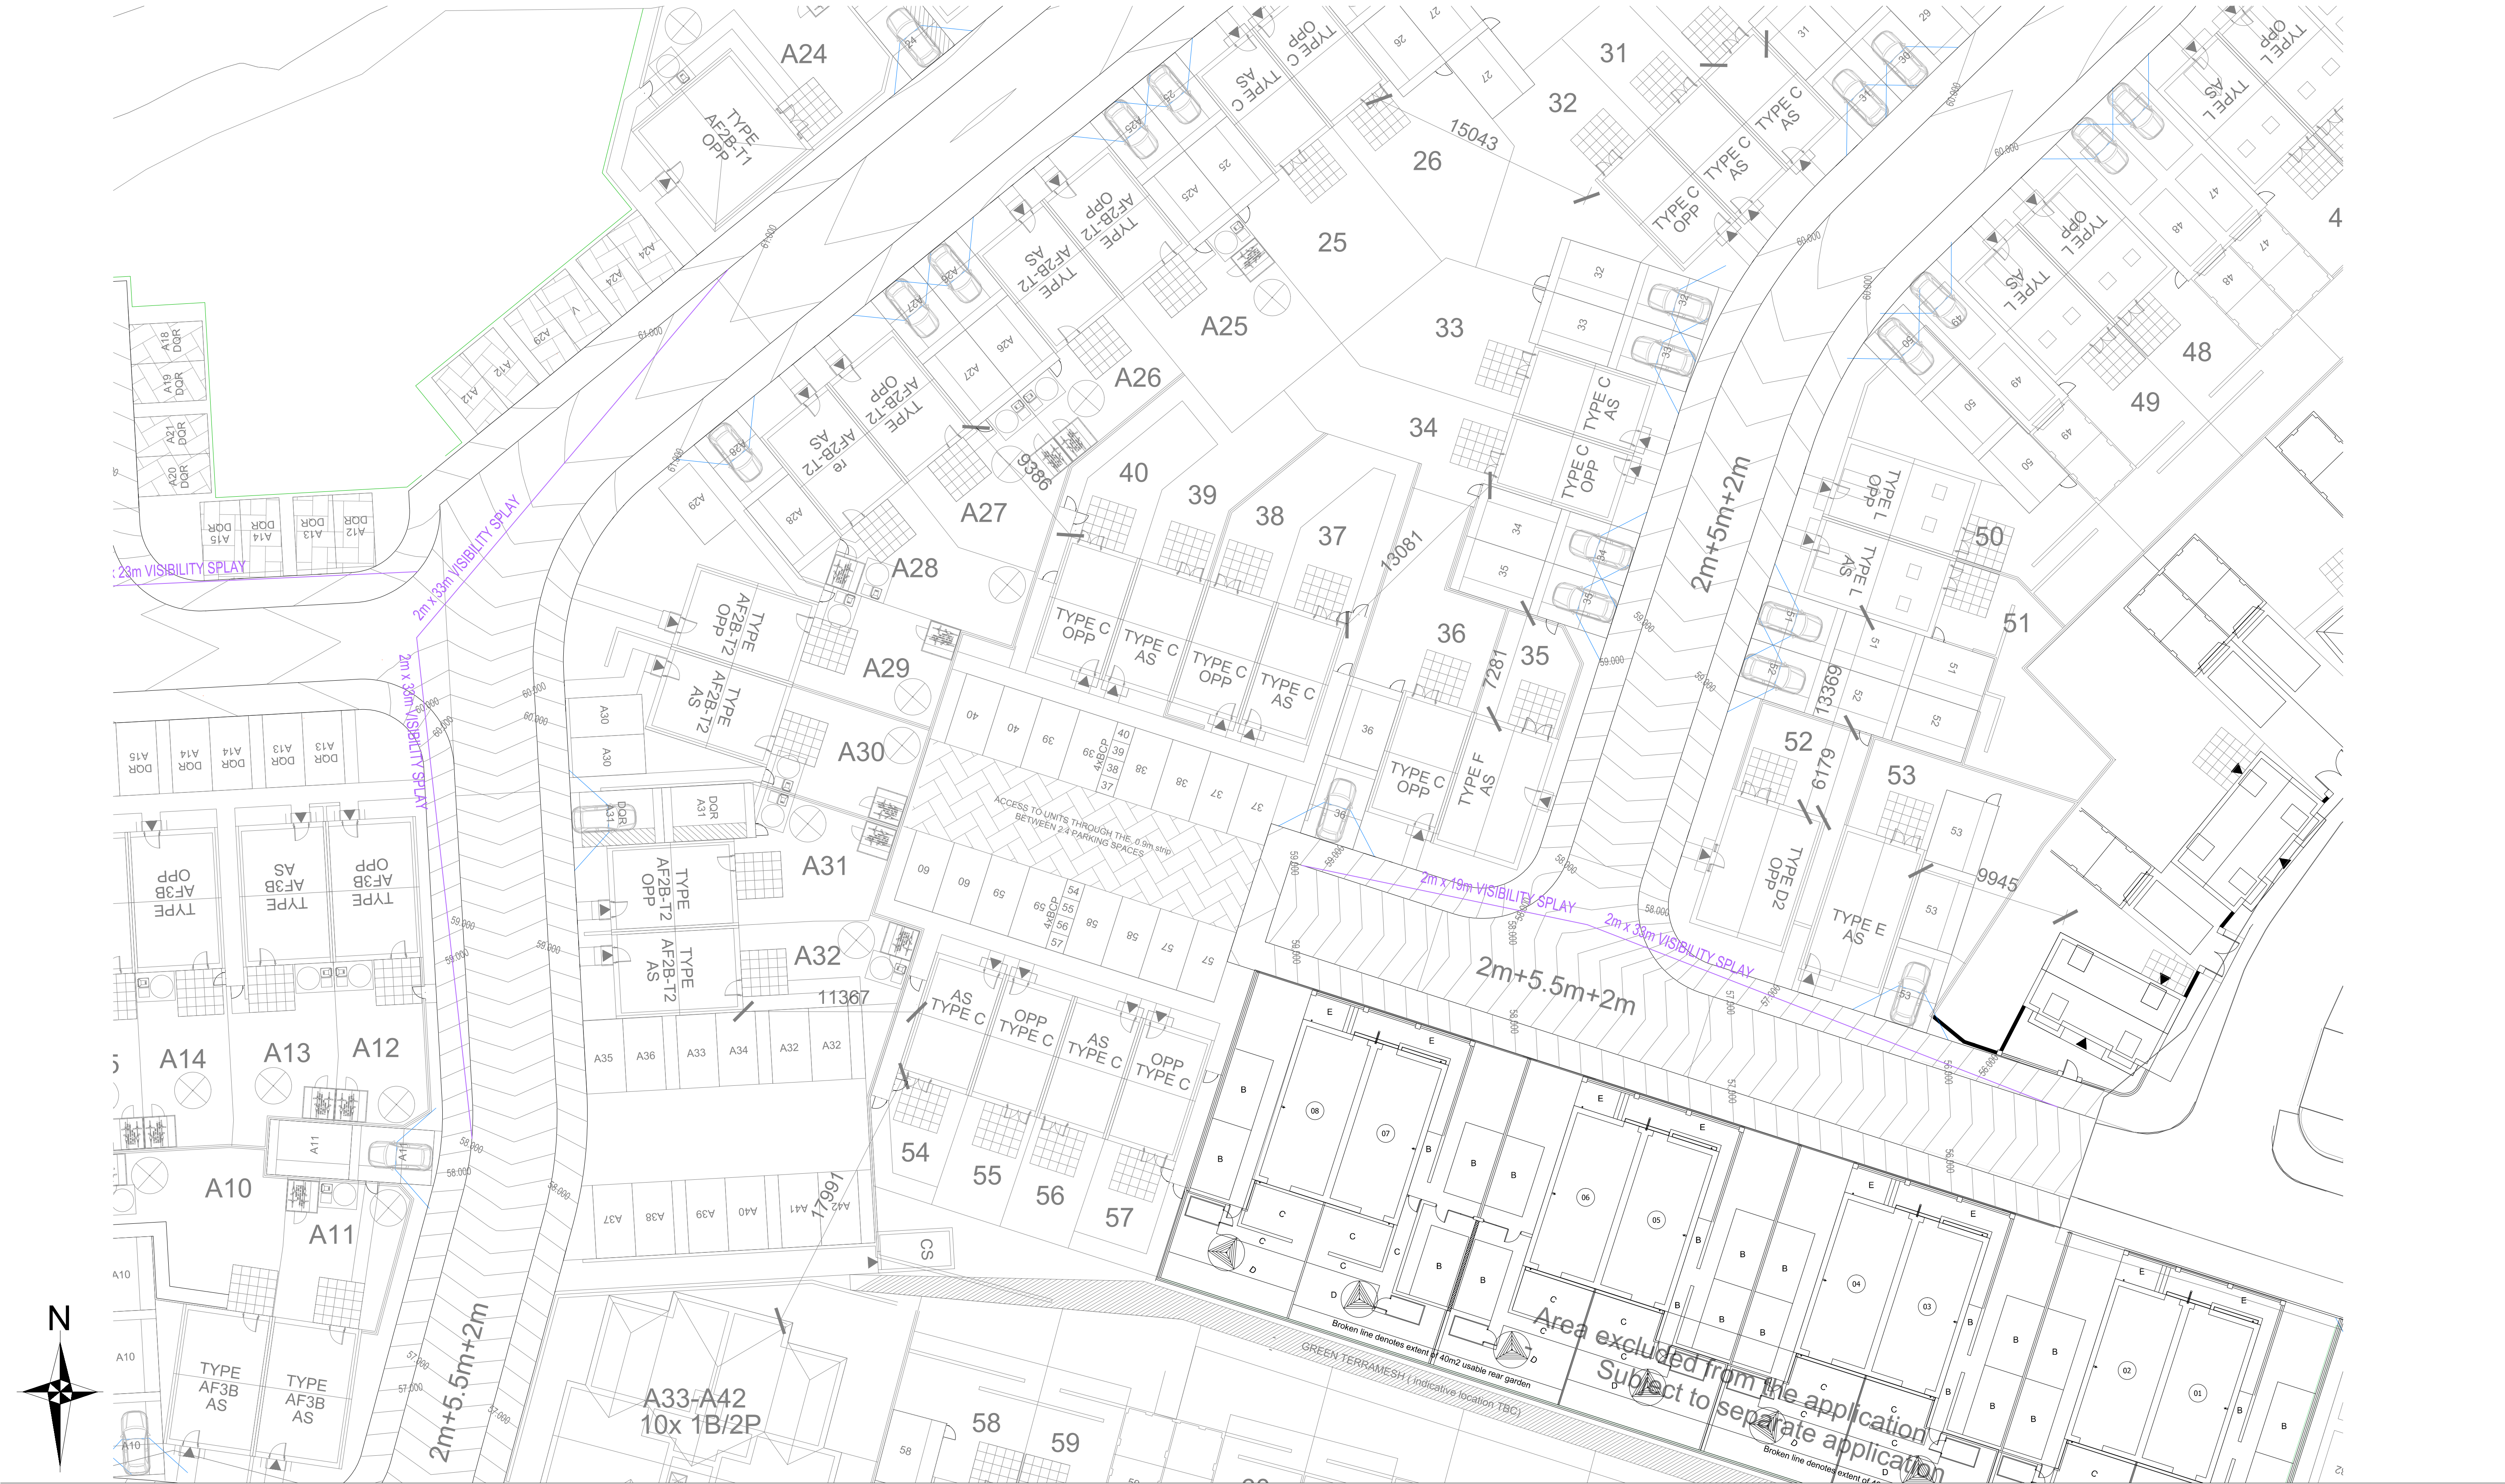

NOTES:
SITE VISIBILITY REQUIREMENTS BASED ON THE
NEATH PORT TALBOT COUNTY BOROUGH COUNCIL
GUIDE TO THE LAYOUT OF DEVELOPMENT ROADS

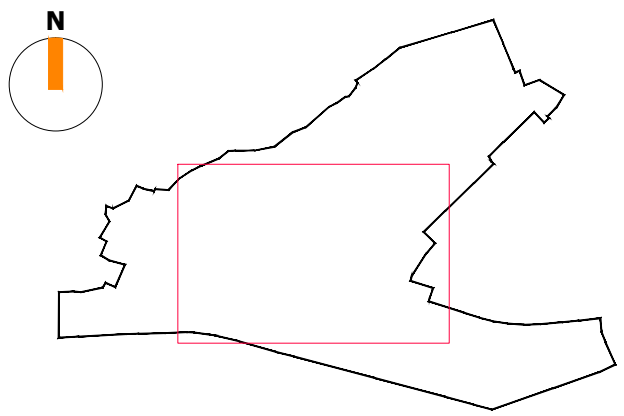

P03	13.11.19	NR/TW	LAYOUT UPDATED
P02	22.10.19	NR/TW	ISSUED FOR APPROVAL
P01	19.09.19	NR/TW	PRELIMINARY ISSUE
REV	DATE	DRAWN/CHK	REVISION INFO
STATUS:			

PRELIMINARY

IESISSTRUCTURES

LONDON 20 IRONMONGER LANE | LONDON | EC2V 8EP | UK
T: +44 (0)207 600 2912

BRISTOL 89-95 REDCLIFFE STREET | BRISTOL | BS1 6LU | UK
T: +44 (0)117 922 7039

MANCHESTER COMMERCIAL WHARF | 6 COMMERCIAL STREET
MANCHESTER, M15 4PZ | UK
T: +44 (0)845 643 2741

CLIENT:
HERITAGE GATE

DRAWING NUMBER:
COD-ISS-P2-XX-DR-C-3502

REVISION:
P03

PROJECT:
**HERITAGE GATE
COED DARCY
PHASE 3**

DRAWING TITLE:
**JUNCTION VISIBILITY
SHEET 3 of 4**

JOB NUMBER:
SE1649

SCALE AT A1:
1:200

REV. STATUS:
S2