



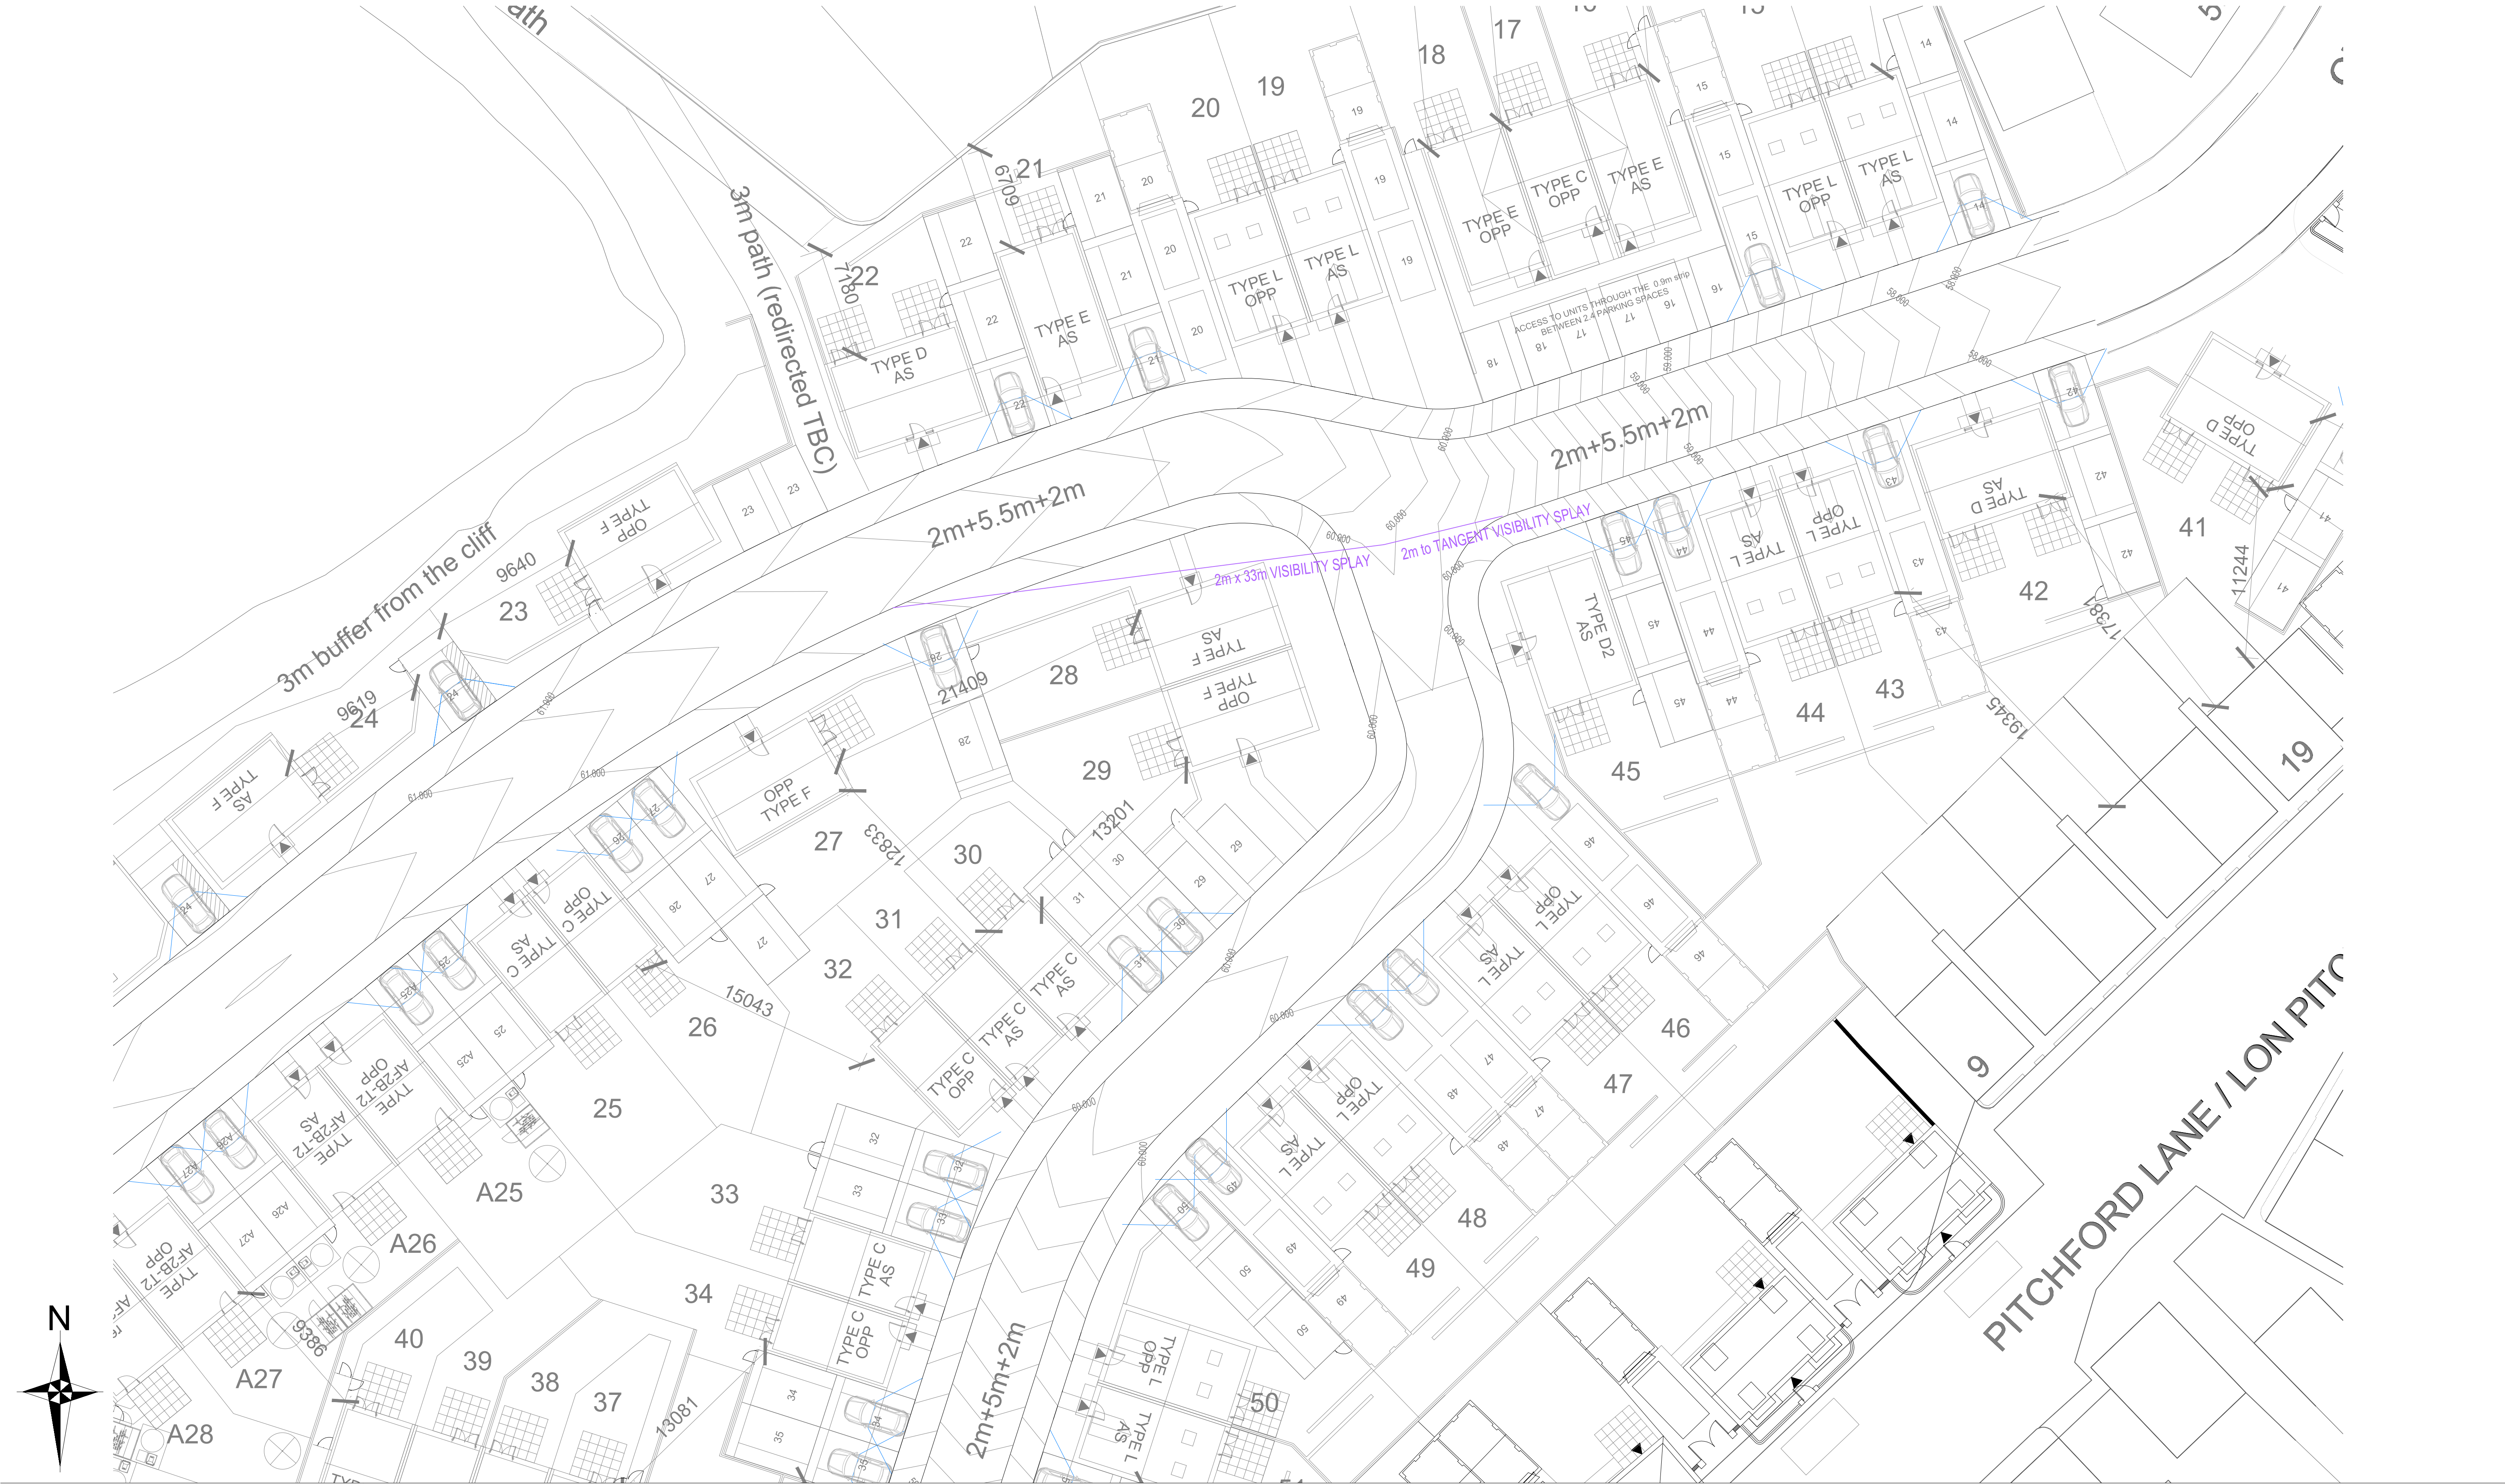

NOTES:
SITE VISIBILITY REQUIREMENTS BASED ON THE
NEATH PORT TALBOT COUNTY BOROUGH COUNCIL
GUIDE TO THE LAYOUT OF DEVELOPMENT ROADS

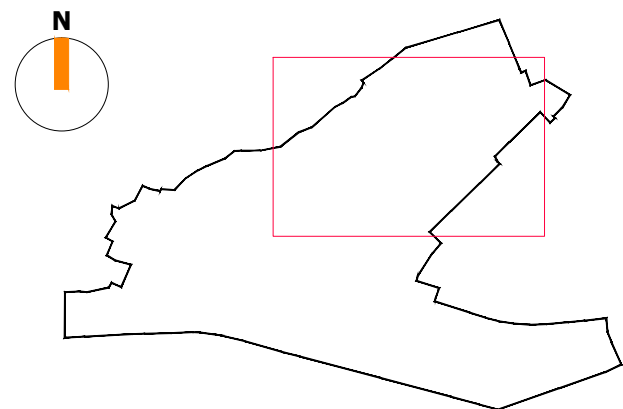

P03	13.11.19	NR/TW	LAYOUT UPDATED
P02	22.10.19	NR/TW	ISSUED FOR APPROVAL
P01	19.09.19	NR/TW	PRELIMINARY ISSUE
REV	DATE	DRAWN/CHK	REVISION INFO

PRELIMINARY

PROJECT:
HERITAGE GATE
COED DARCY
PHASE 3
DRAWING TITLE:
JUNCTION VISIBILITY
SHEET 4 of 4

JOB NUMBER: SE1649
SCALE AT A1: 1:200
REV. STATUS: S2

IESISSTRUCTURES
LONDON 20 IRONMONGER LANE | LONDON | EC2V 8EP | UK
T: +44 (0)207 600 2912
BRISTOL 89-95 REDCLIFFE STREET | BRISTOL | BS1 6LU | UK
T: +44 (0)117 922 7039
MANCHESTER COMMERCIAL WHARF | 6 COMMERCIAL STREET
MANCHESTER, M15 4PZ | UK
T: +44 (0)845 643 2741
www.iesisgroup.com
CLIENT:

HERITAGE GATE
DRAWING NUMBER: COD-ISS-P2-XX-DR-C-3503
REVISION: P03