




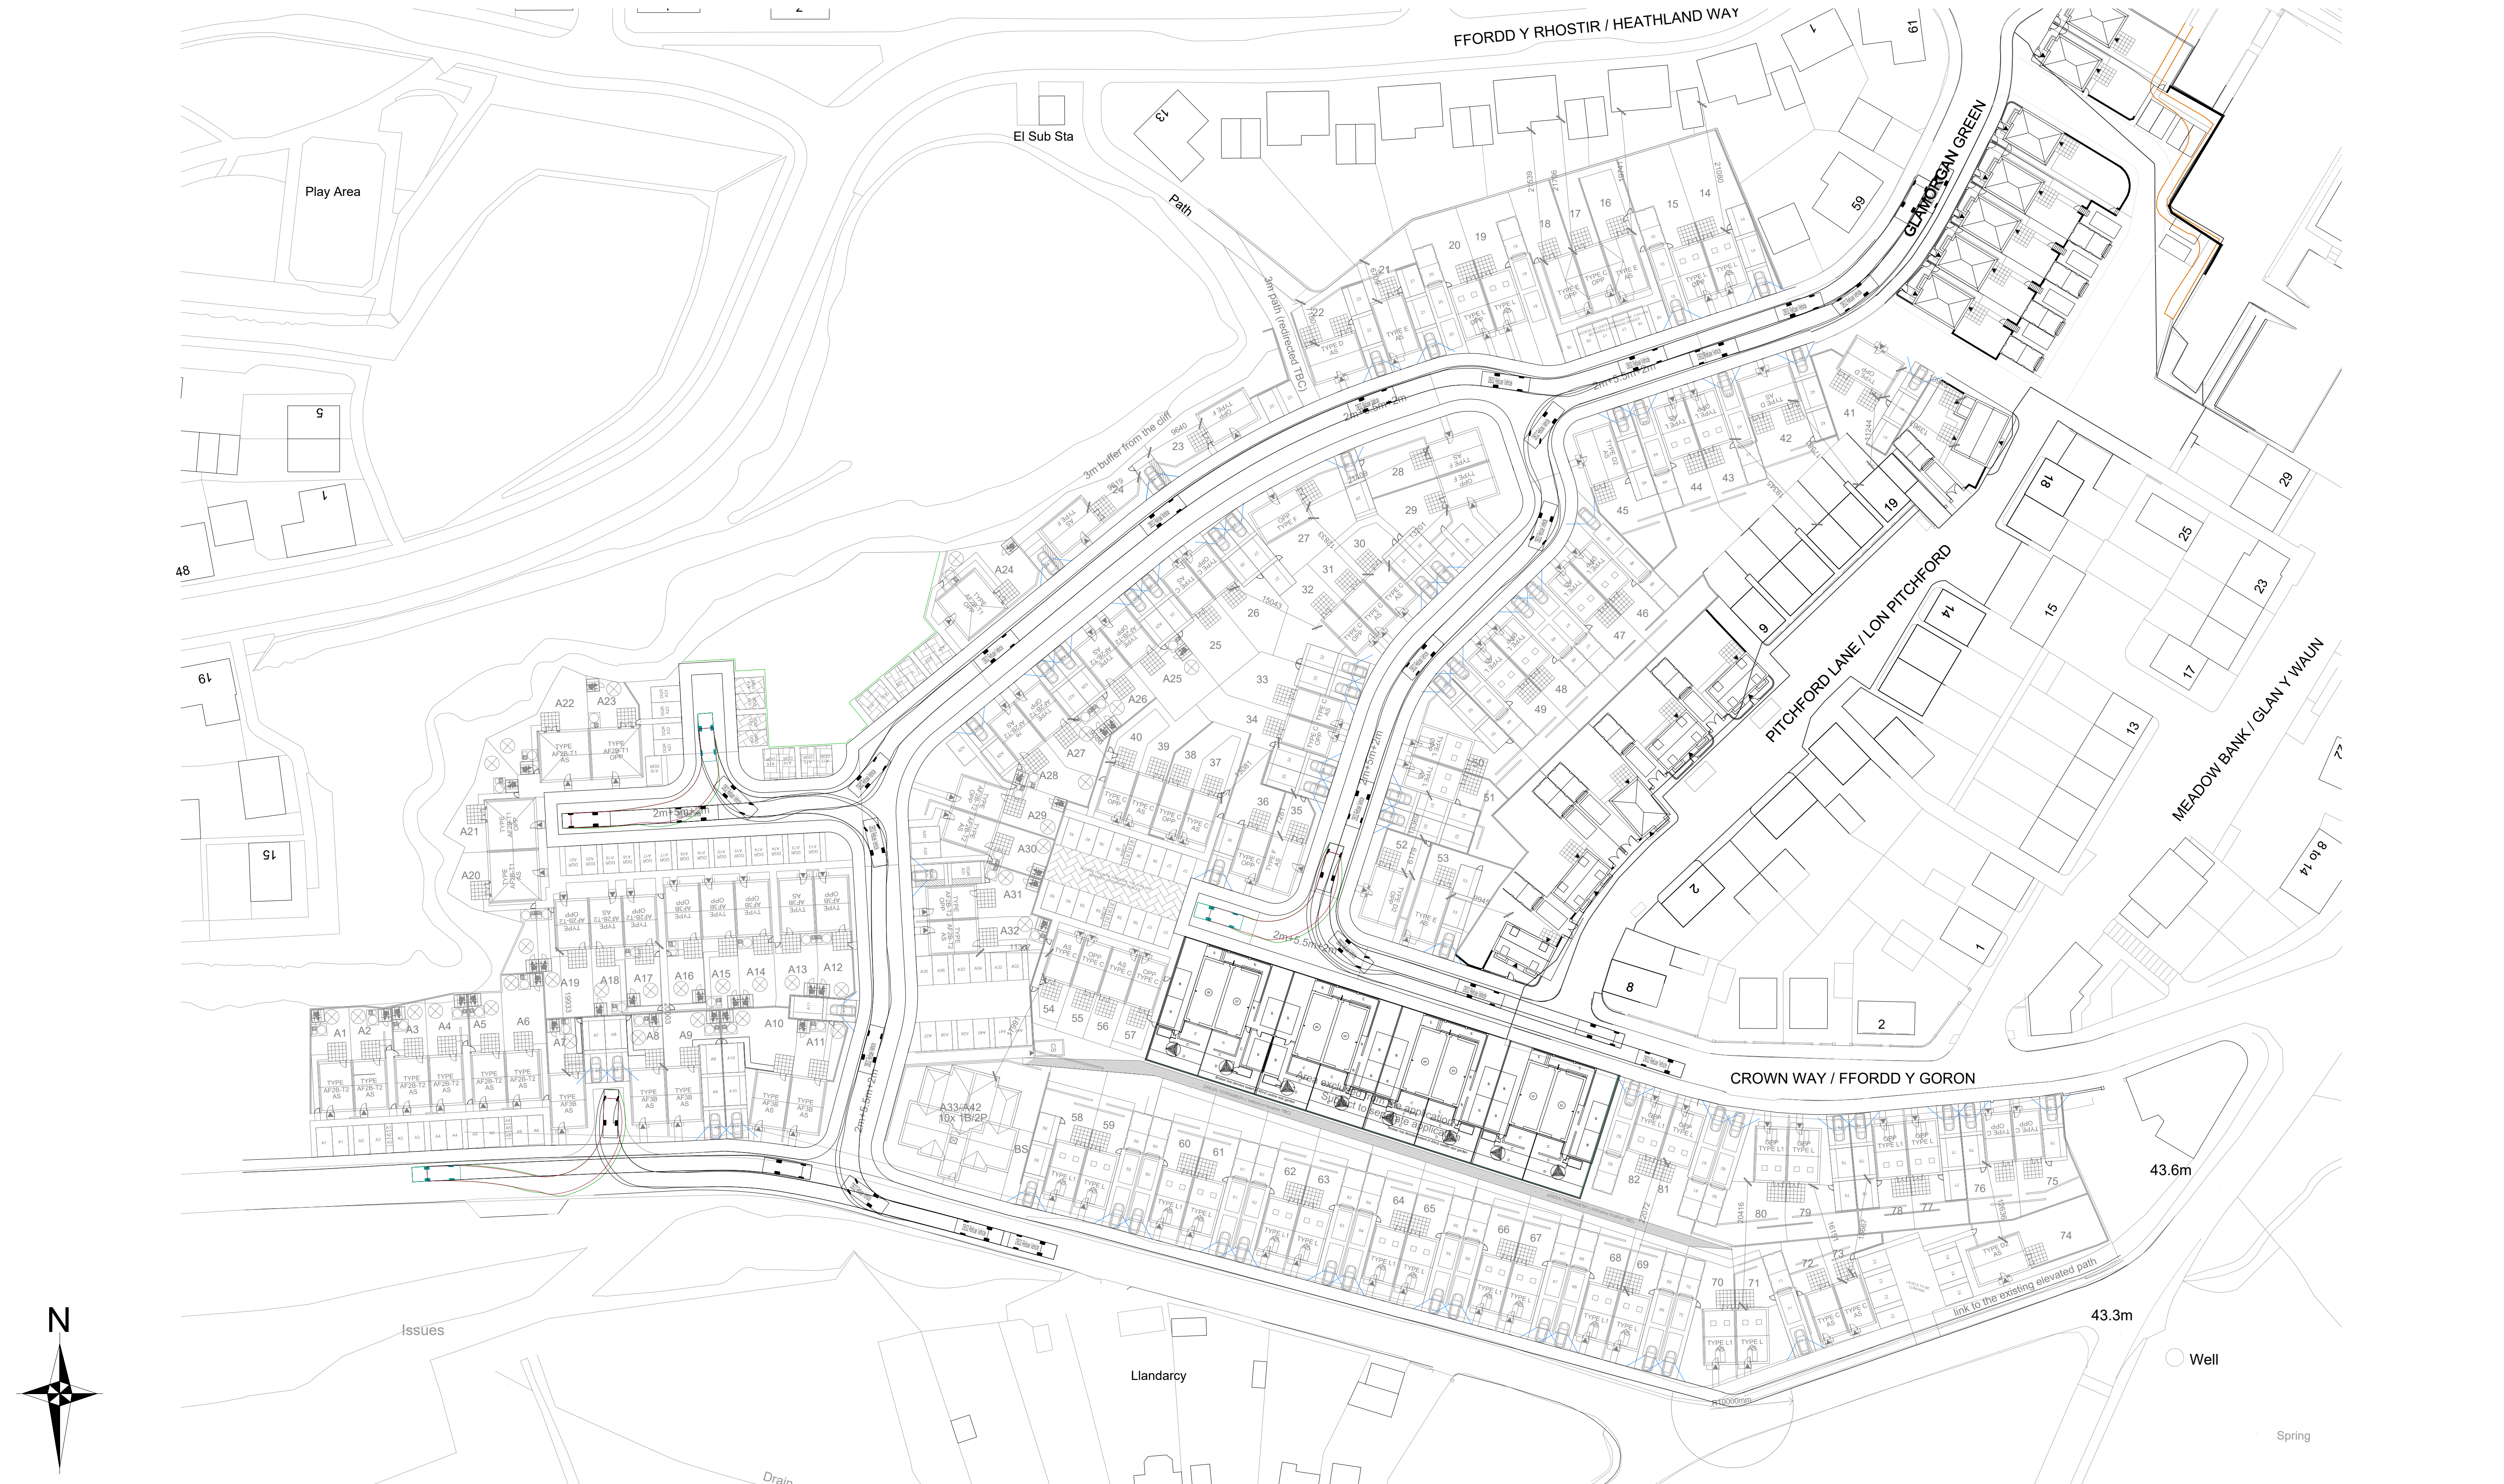

NOTES:

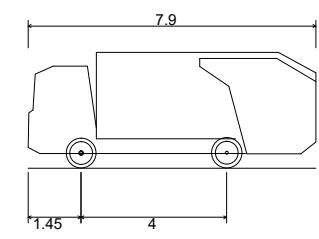

DB32 Refuse Vehicle
Overall Length 7.900m
Overall Width 2.400m
Overall Body Height 3.183m
Min Body Ground Clearance 0.388m
Max Track Width 2.400m
Lock to Lock Time 6.00s
Kerb to Kerb Turning Radius 9.625m

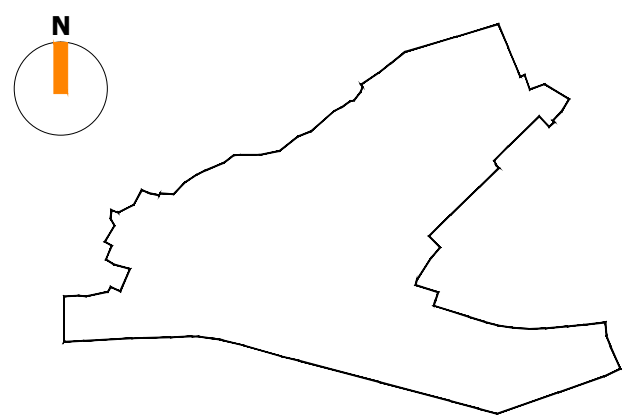

P03	13.11.19	NR/TW	LATEST LAYOUT SHOWN & UPDATED ACCORDINGLY
P02	22.10.19	NR/TW	ISSUED FOR APPROVAL
P01	19.09.19	NR/TW	PRELIMINARY ISSUE
REV	DATE	DRAWN/CHK	REVISION INFO
STATUS:			

PRELIMINARY

PROJECT:
**HERITAGE GATE
COED DARCY
PHASE 3**

DRAWING TITLE:
**VEHICLE SWEPT PATH ANALYSIS
REFUSE VEHICLE**

JOB NUMBER:
SE1649

SCALE AT A1:
1:500

REV. STATUS:
S2

IESISSTRUCTURES
LONDON 20 IRONMONGER LANE | LONDON | EC2V 8EP | UK
T: +44 (0)207 600 2912
BRISTOL 89-95 REDCLIFFE STREET | BRISTOL | BS1 6LU | UK
T: +44 (0)117 922 7039
MANCHESTER COMMERCIAL WHARF | 6 COMMERCIAL STREET
MANCHESTER, M15 4PZ | UK
T: +44 (0)845 643 2741
www.iesisgroup.com

CLIENT:
HERITAGE GATE

DRAWING NUMBER:
COD-ISS-P2-XX-DR-C-3510

REVISION:
P03