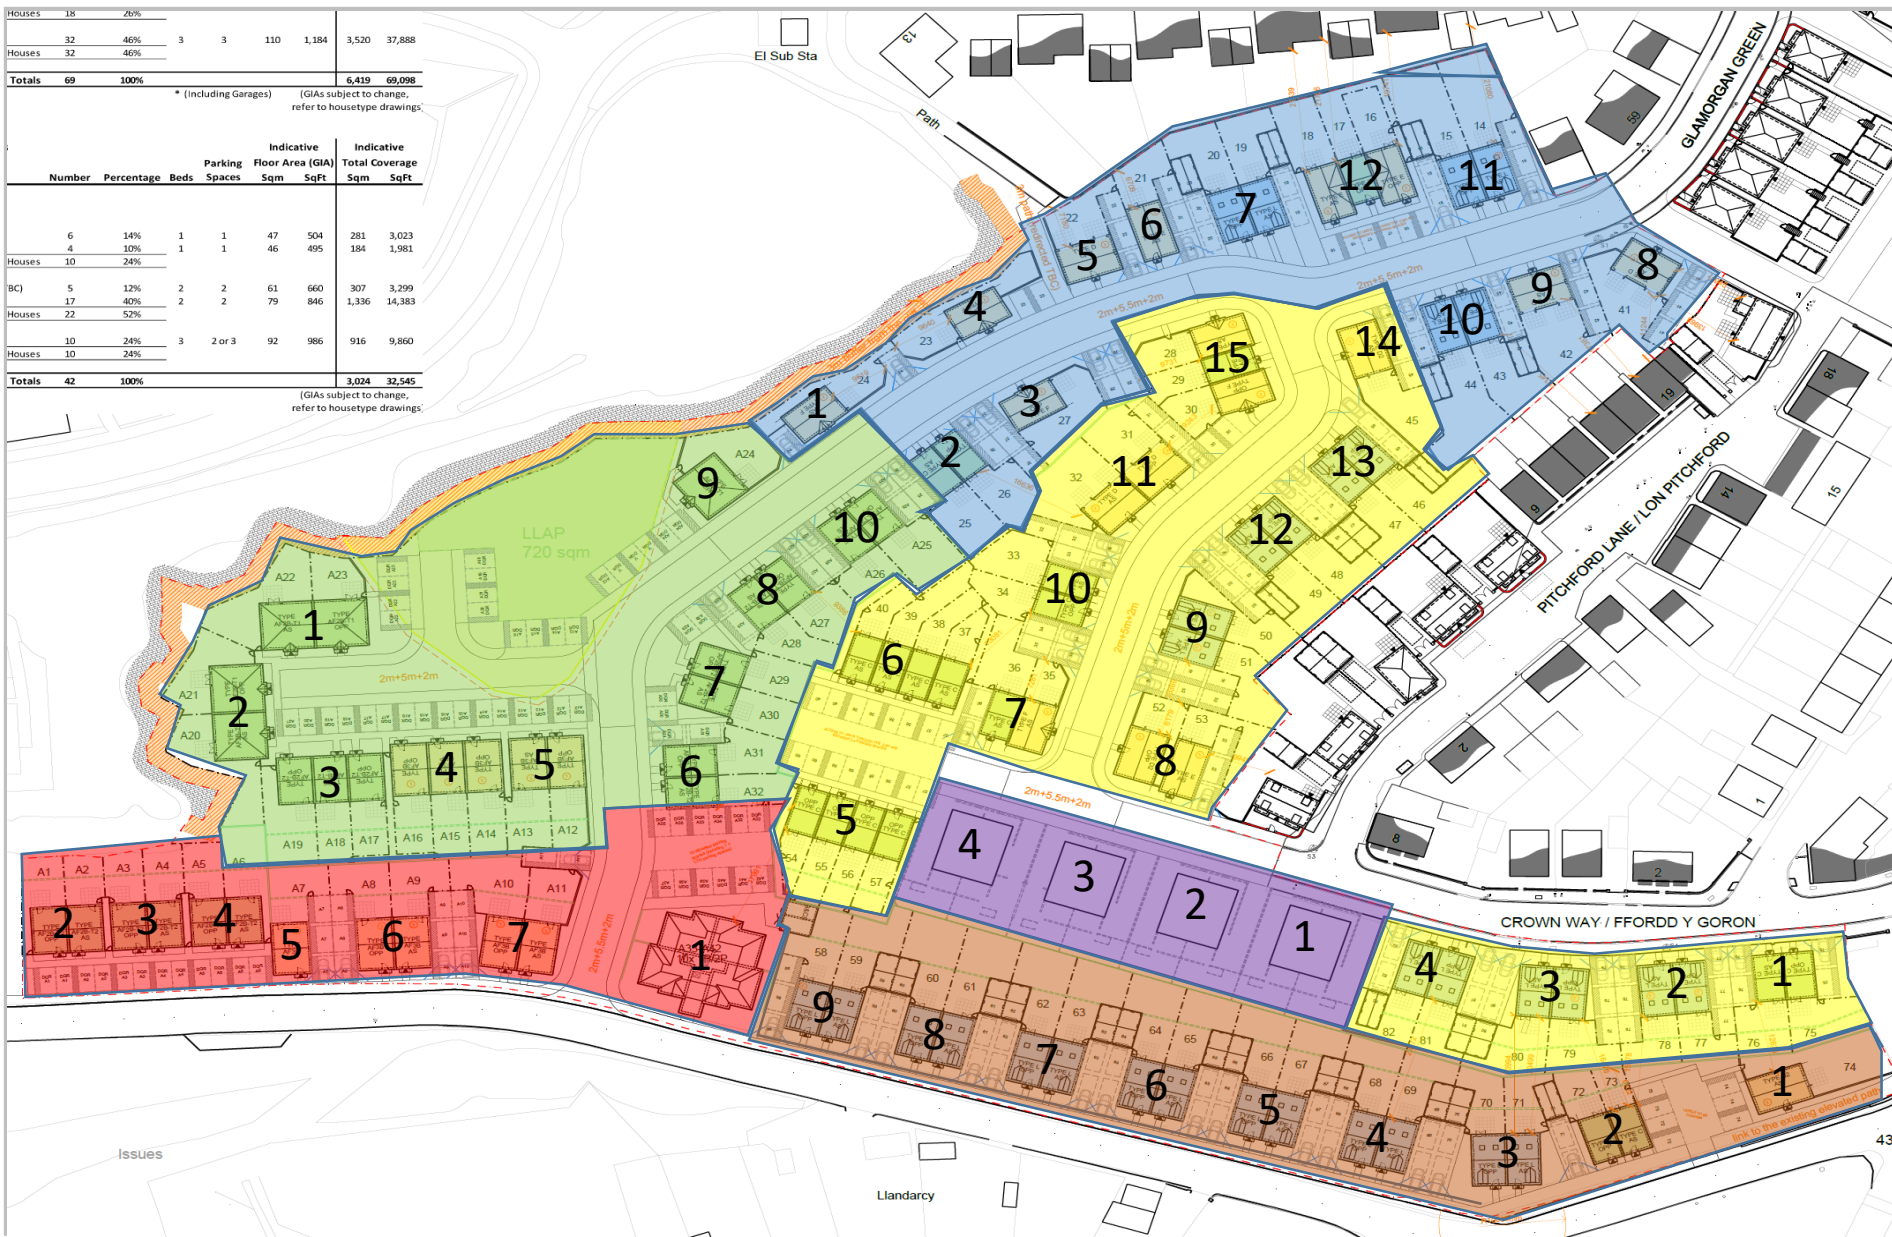


Coed Darcy Phase 2 Build direction

[illegible]

Phase 1

Phase 2

Phase 3

Phase 4

Phase 5

Innovative plots

Superseded



Coed Darcy SITE SETUP AND TRAFFIC MANAGEMENT

Ground workers to construct road from Glamorgan green through to tank farm as soon as we are on site


Innovative plots to be served of haul road

Bottom plots to be served off tank farm road

● Phase 1 build of 1st 17 units

▲ Phase 2 build of the 1st 17 units

20 meter forklift to serve innovative build due to level issues

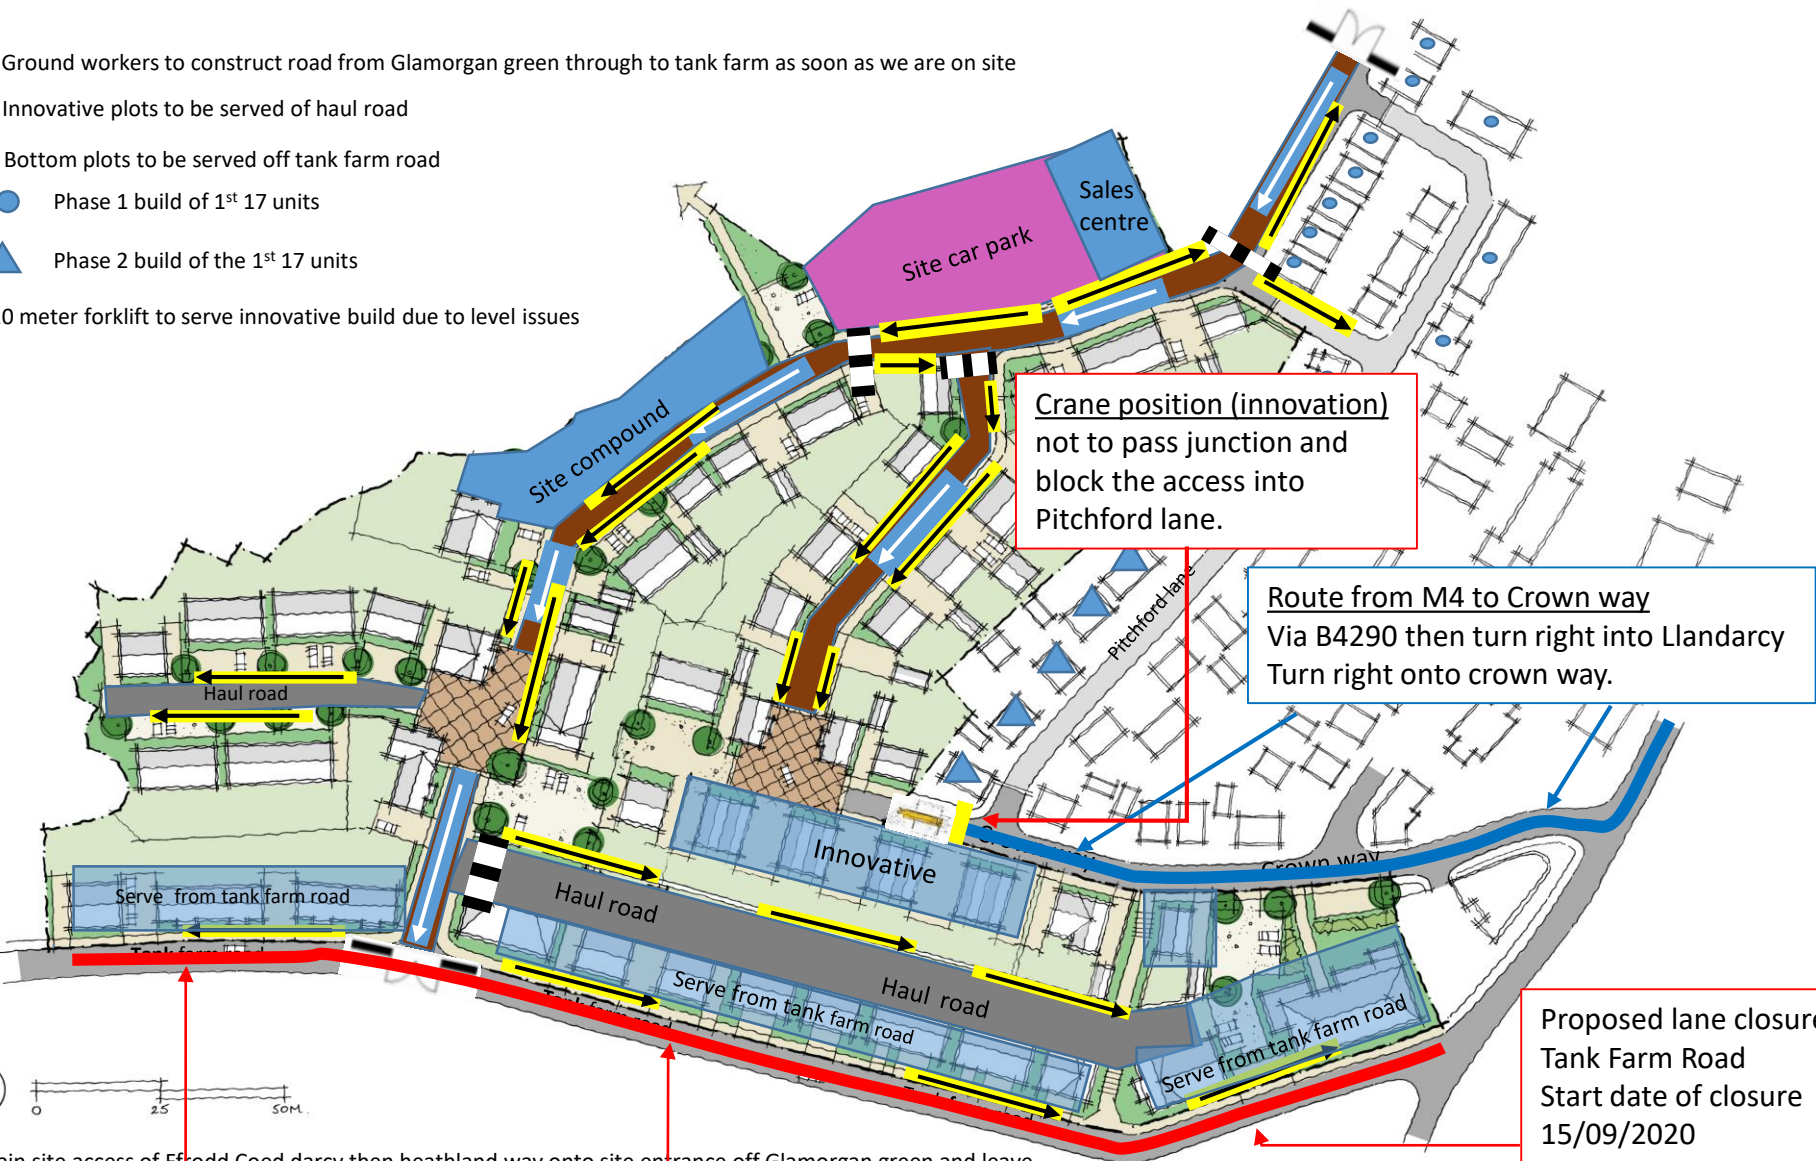

KEY: (Copy and paste as required)

Pedestrian routes	
Vehicle routes	
Pedestrian Crossing Points	
Boundary Heras Fencing	
Boundary Hoarding	
Vehicle Gates	
Pedestrian Gates	
Sales Complex	
Haul Roads	
Site Accommodation	
Material Storage Area	
Site Parking	
Speed Limit	
Fire Points	
First Aid	
Spill Kit	
Refuelling Area	
Protected Areas	
Assembly Points	
You Are Here	

Proposed lane closure to
Tank Farm Road
Start date of closure
15/09/2020
Finish date of proposed
closure 07/06/2021