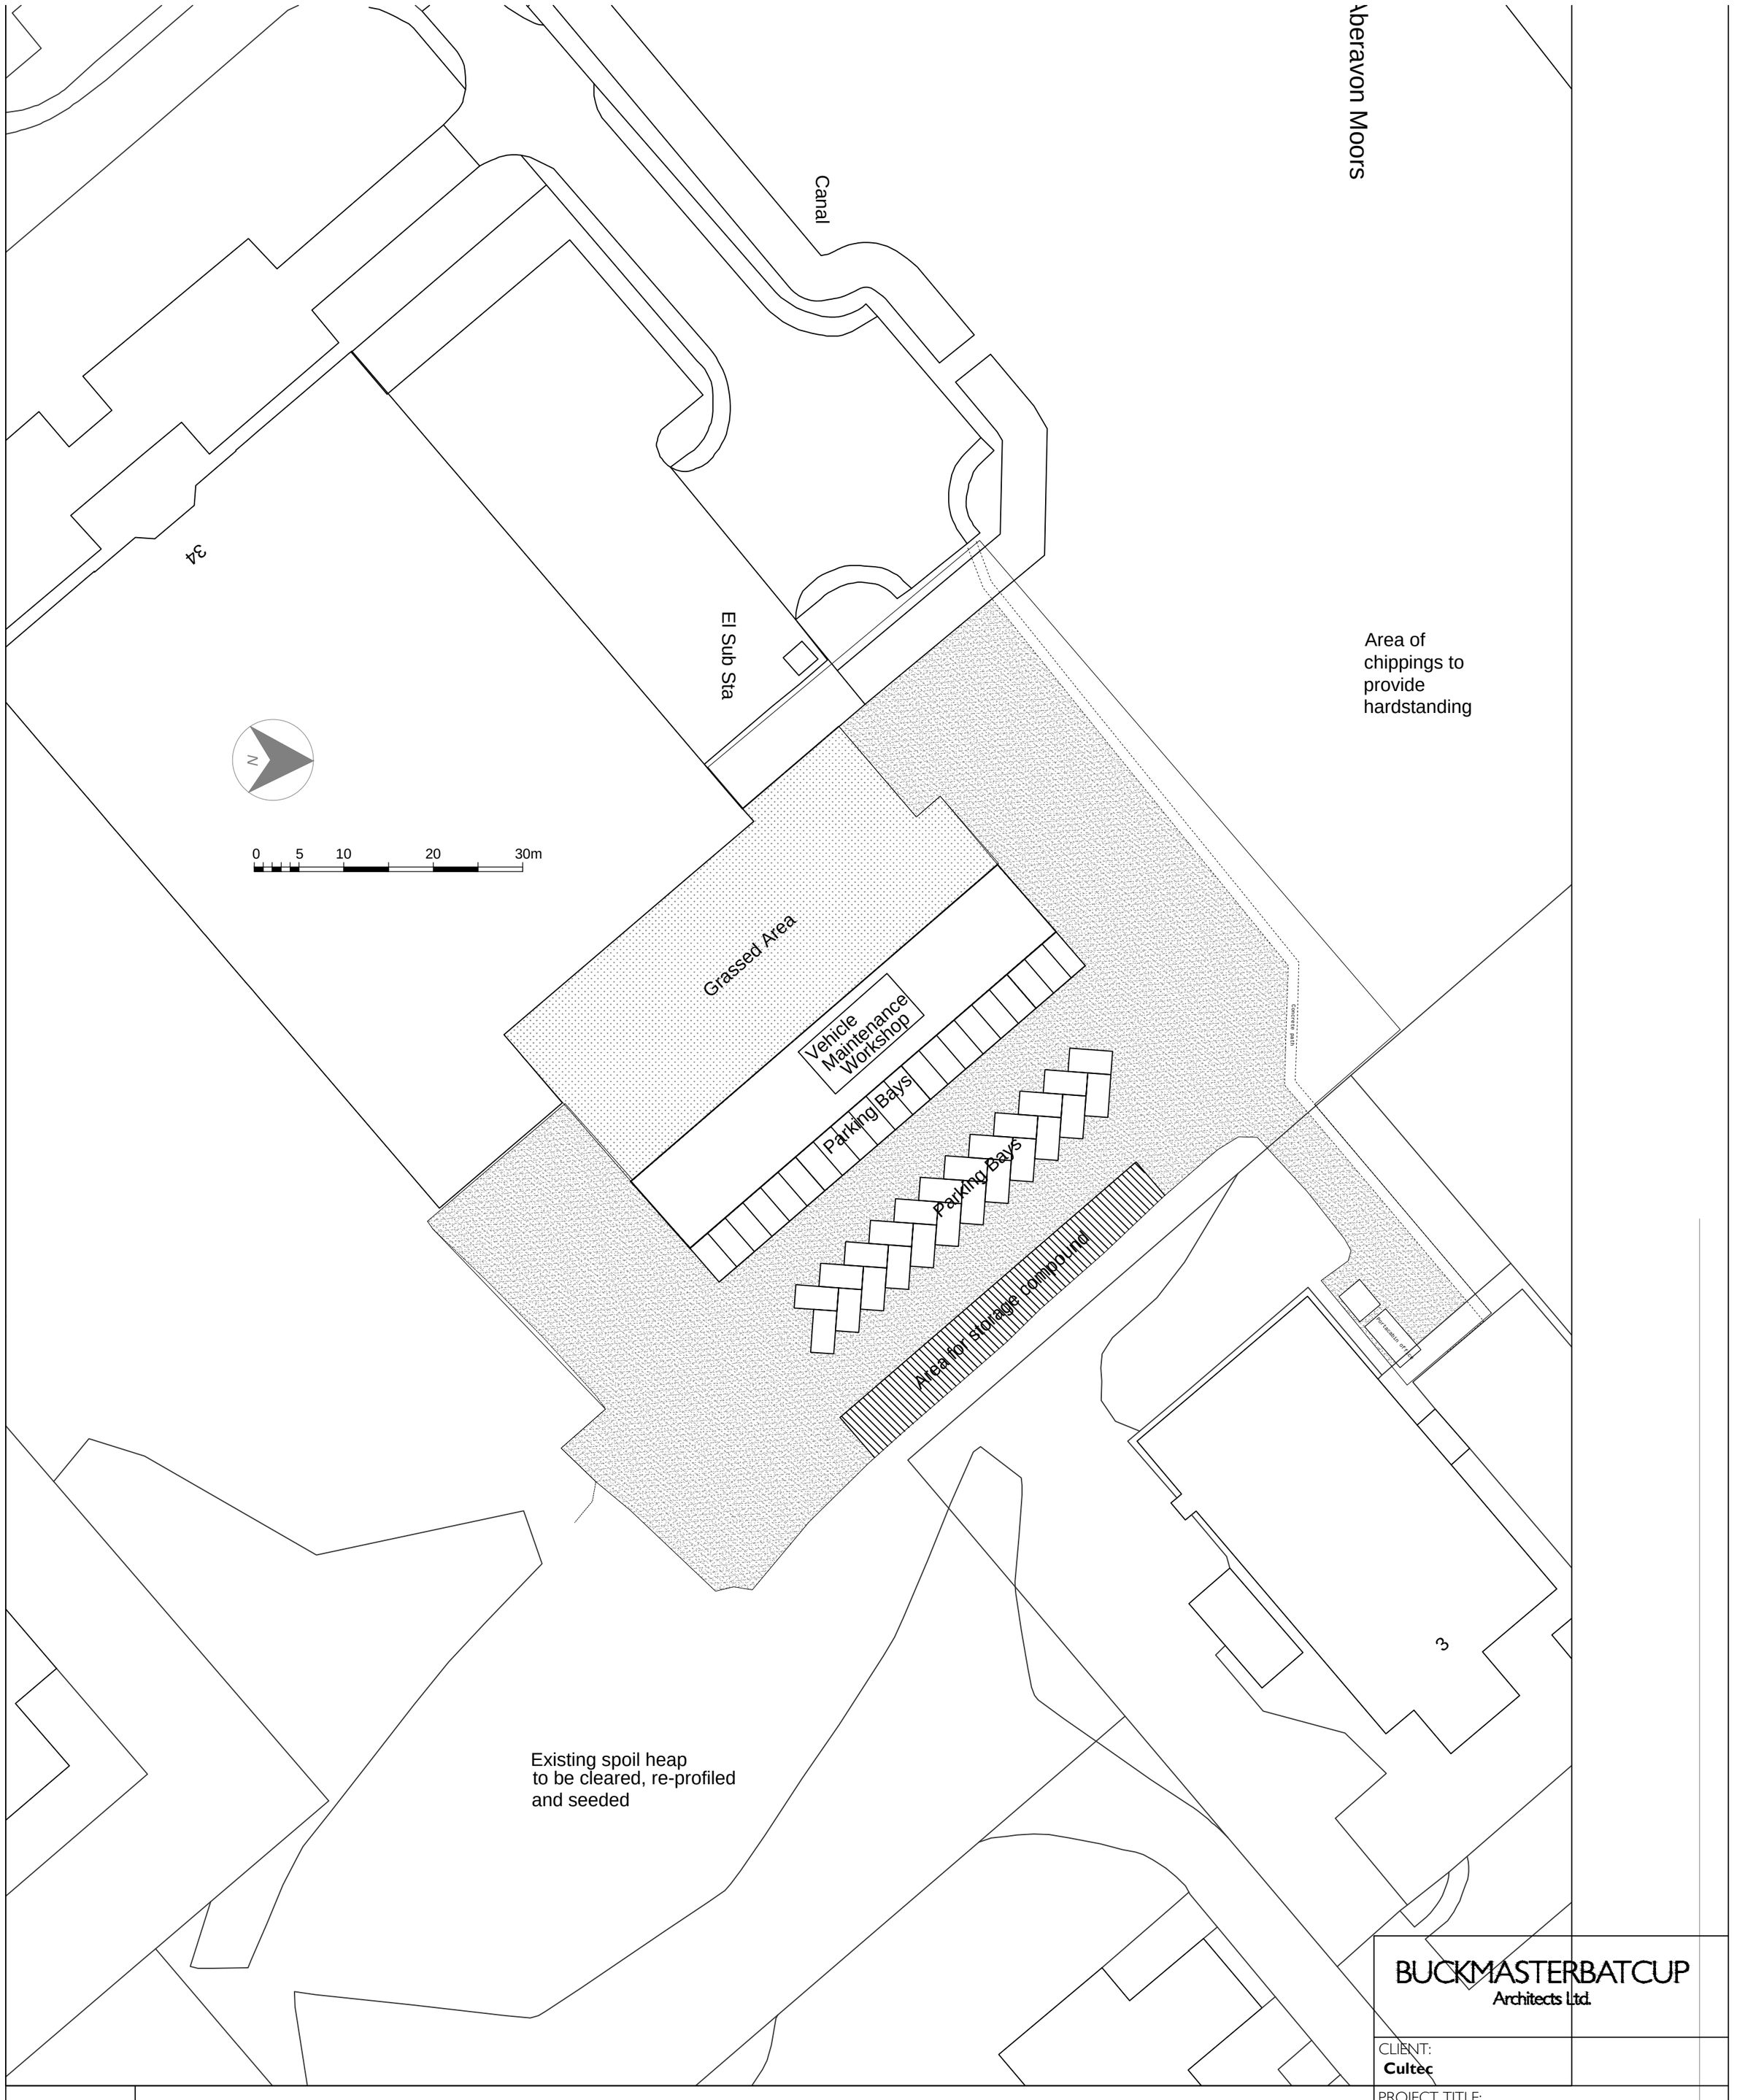


This Drawing is Copyright.

Note: All dimensions to be checked on site and not to be scaled from drawing.

NOTES/AMENDMENTS:

Revision

Date

SIGNED	DATE

BUCKMASTERBATCUP
Architects Ltd.

CLIENT:
Cultec

PROJECT TITLE:
Vehicle Maintenance Workshop
Aberavon Road
Baglan Ind. Park

DRAWING TITLE:
Site Block Plan

SCALE: **1:500**

DATE: **Oct. 2019**

SWANSEA
70 Walter Road
Swansea, SA1 4QA
T - 01792 466060
F - 01792 644646
www.bbarch.co.uk
info@bbarch.co.uk

LONDON
One Kingdom Street
Paddington Central
London, W2 6BD

BBA**658.4.P.03B**