



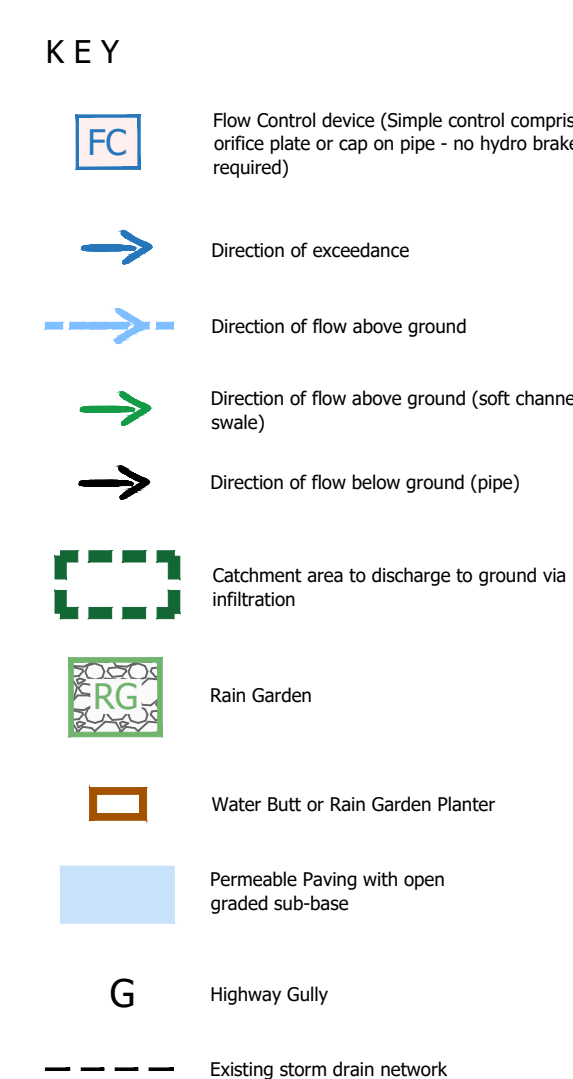

A hand-drawn cross-section diagram of a landscape. In the center, there is a rectangular ditch labeled "DRAINAGE" containing water. Above the ditch is a layer of soil or substrate labeled "SUBSTRATUM". The top surface of the substrate is covered with various colorful plants, including blue, yellow, and purple flowers. Arrows indicate the flow of water: three arrows point downwards from the substrate into the drainage ditch, and two arrows point outwards from the ditch towards the left and right sides, suggesting drainage away from the central area.

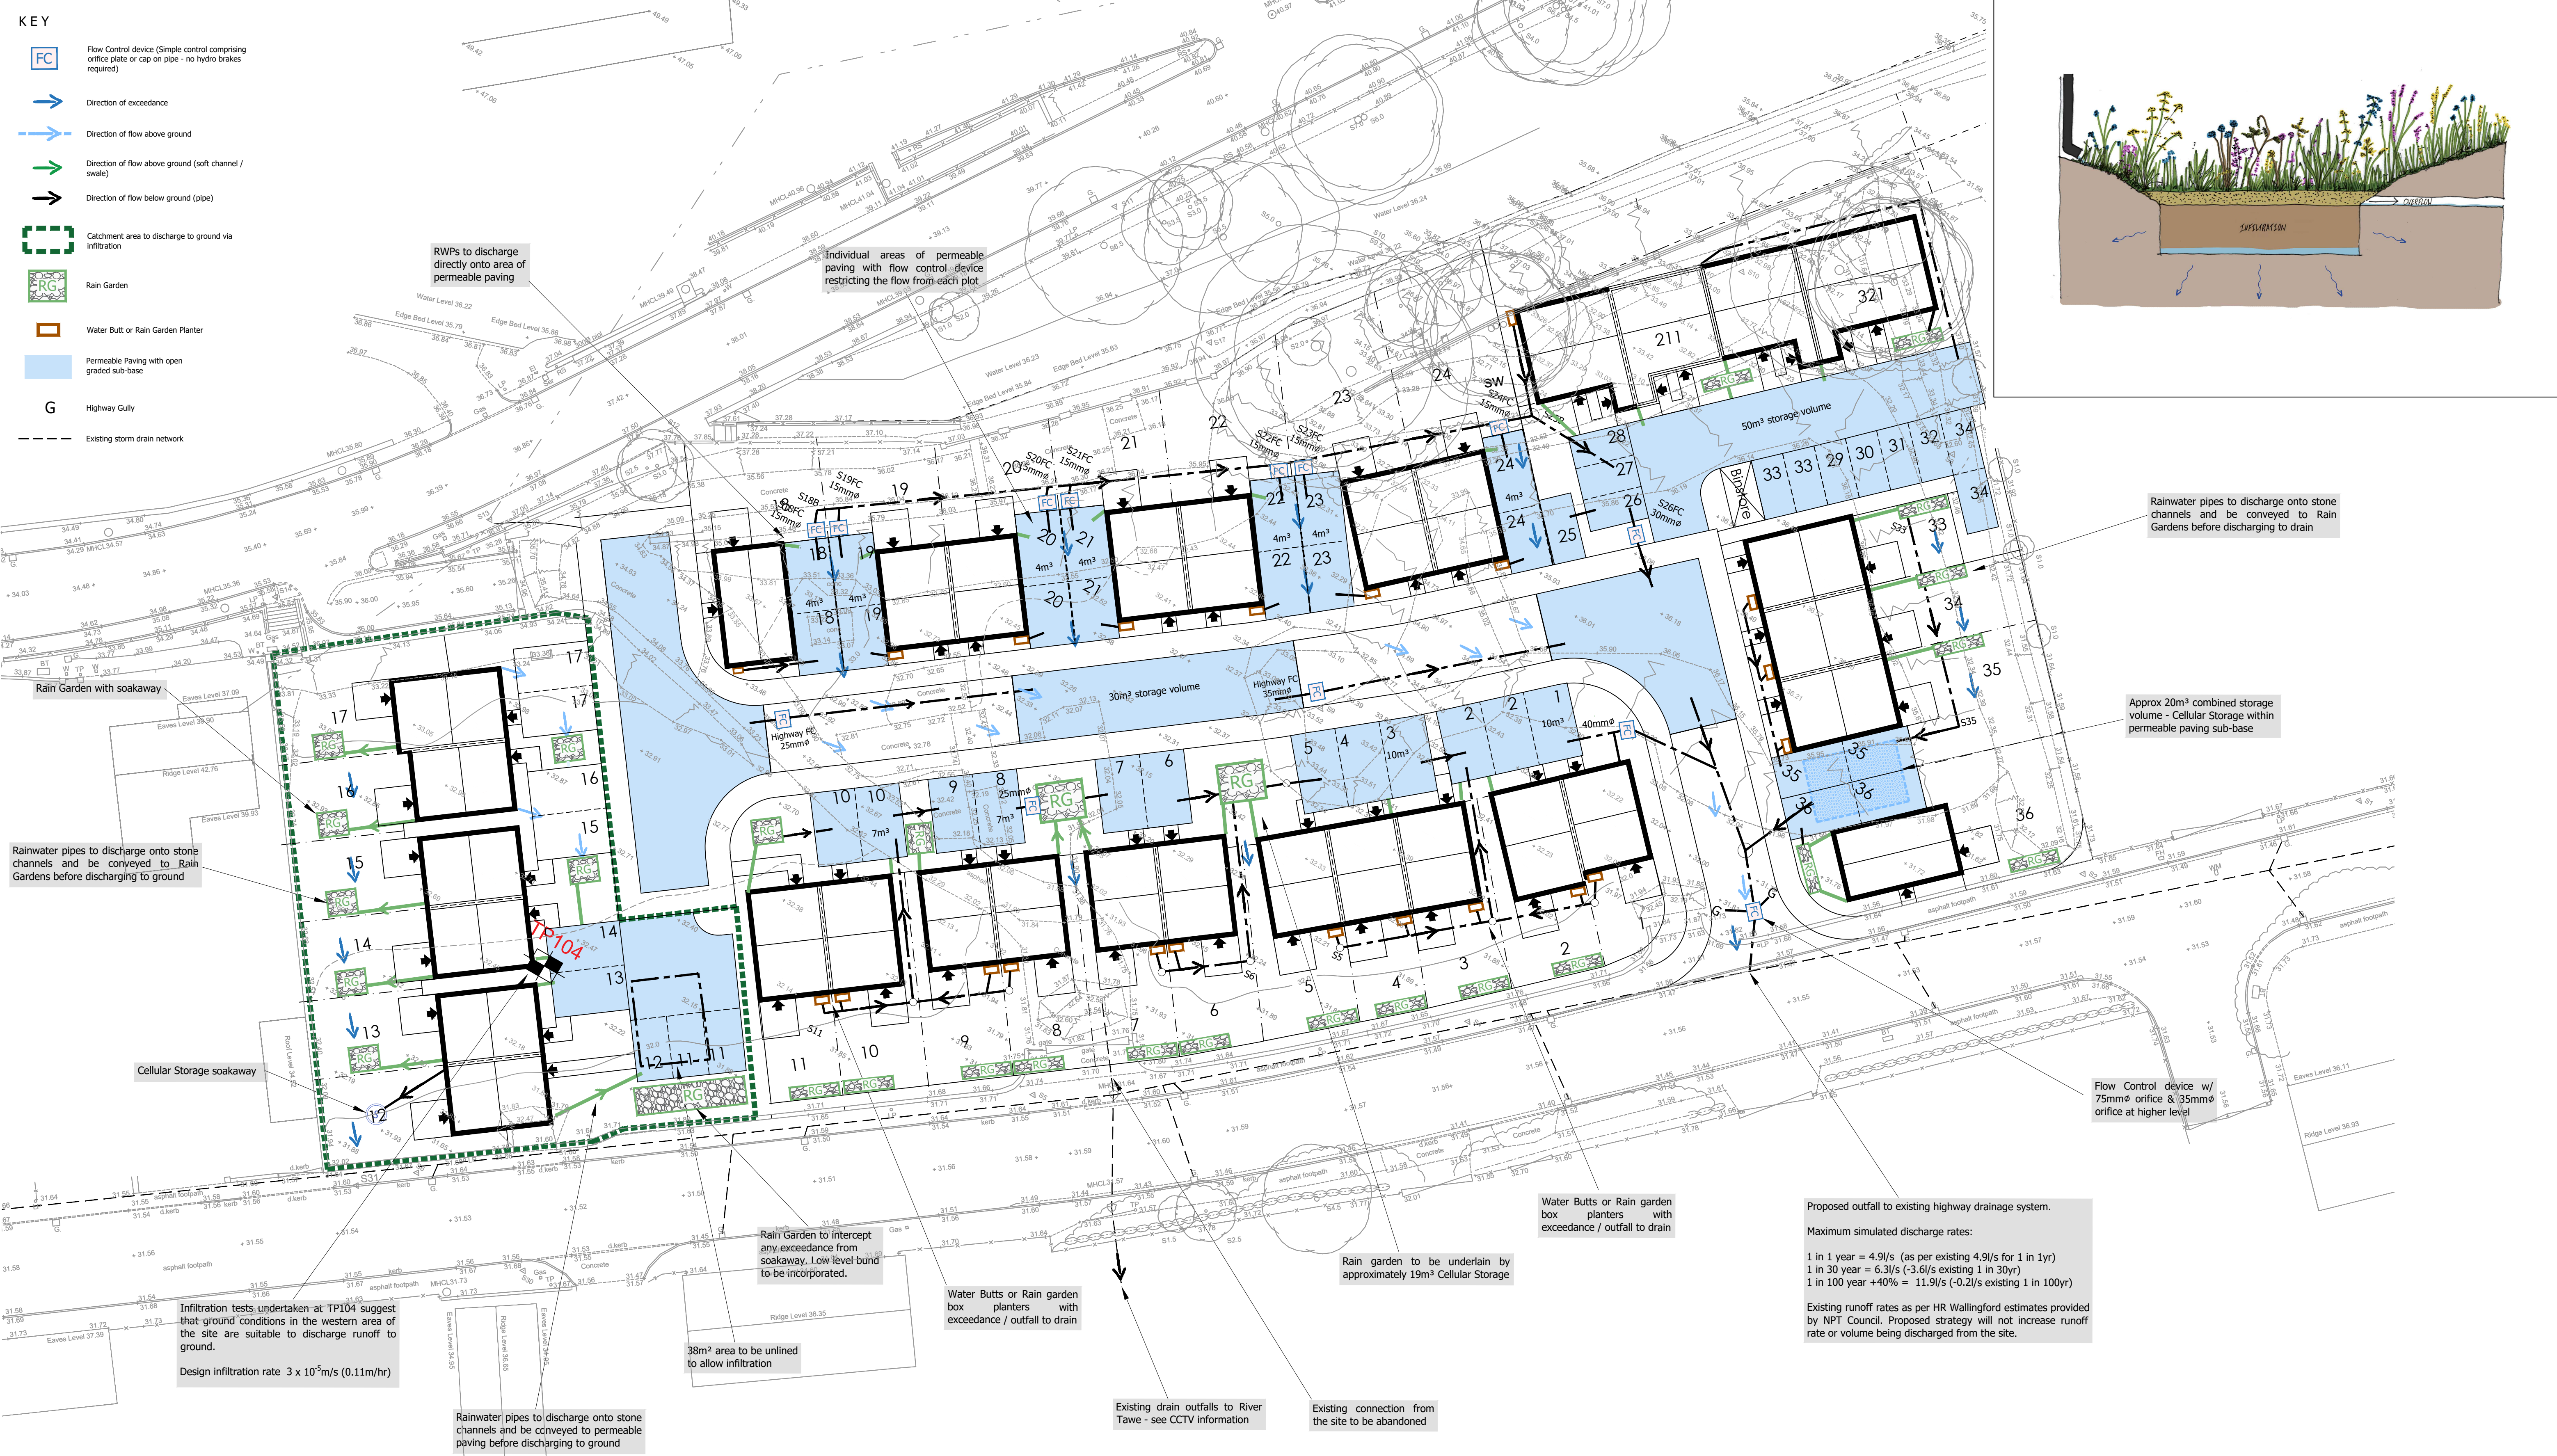

rev	date	description	by
A	07.11.19	Updated to suit latest Site Layout.	LG
B	09.12.19	Updated to suit NPTCC comments.	MCC

Status:

PLANNING

Drawn: EA
Checked: MCC
Date: April 2019
Scale: 1:250 (A1)

Client: Bluefield Land Ltd
Project: Old Foundry Road, Pontardawe
Title: SuDS Strategy Plan
Ref: 2344/500 | Rev: B

