

Coed Darcy, Llandarcy.

MATERIALS KEY

Wall

Red Stock Brick

Red Stock Brick

White Render above Brick

Note:
Sample panel to be constructed on site to agree brick choices

Roof

Roof Tile - Cambrian Smooth Grey

Roof Tile - Marley Modern Smooth Grey

Cladding

Hardie Plank Cladding Above Brick Colour - Cobble Stone

Hardie Plank Cladding Above Brick Colour - Sail Cloth

Hardie Plank Cladding Above Brick Colour - Light Mist




Hardie Plank Cladding Above Brick Colour - Evening Blue

Mortar

Mortar - Natural Sand

Notes

Fascias and bargeboards to be Anthracite Grey uPVC.
All windows and Doors in Anthracite Grey.
All rainwater goods to be black uPVC.
All brick units electric meter boxes to be painted to match brick colour.
Detached Garage Roof, Wall and Door colour to match house its associated with.
Refer to working drawings and check unit handlings.

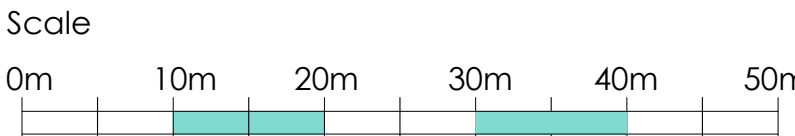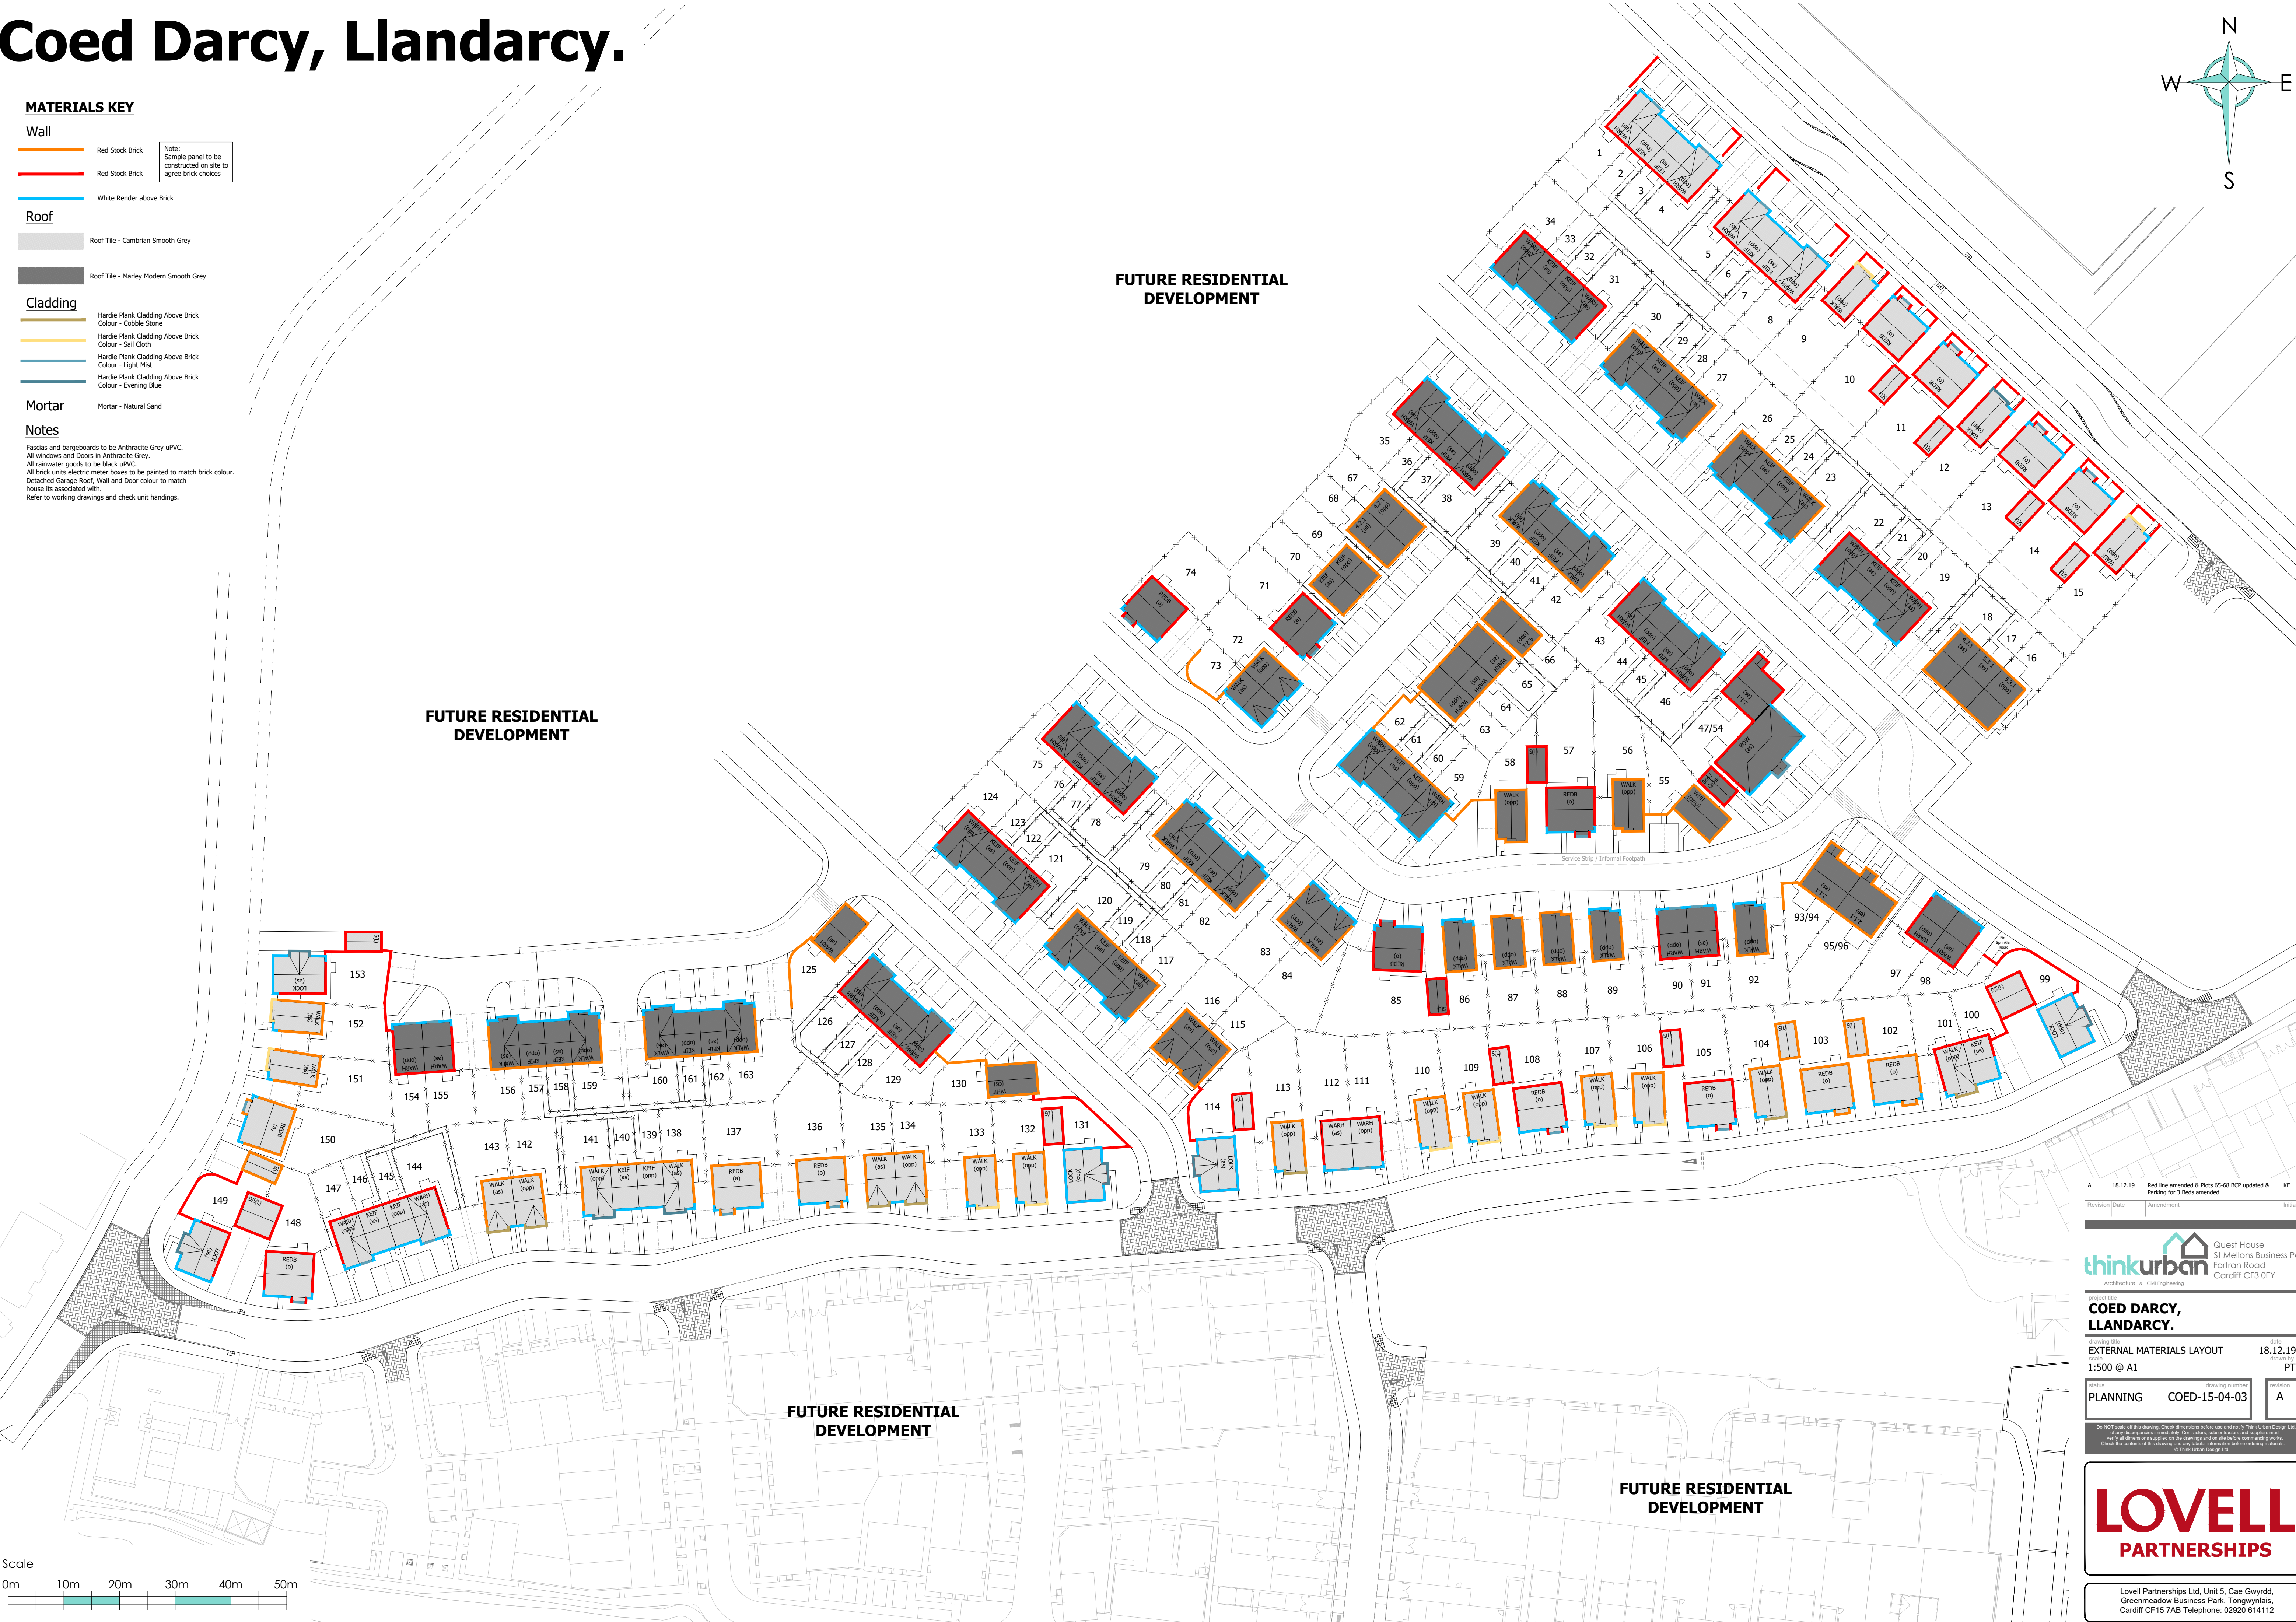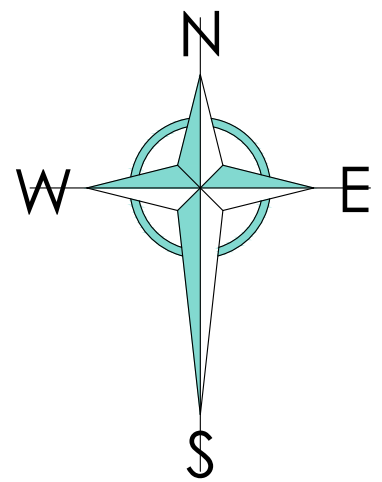

Revision	Date	Amendment	Initials
A	18.12.19	Red line amended & Plots 65-68 BCP updated & Parking for 3 Beds amended	KE

thinkurban
Architecture & Civil Engineering

Guest House
St Mellons Business Park
Fortran Road
Cardiff CF3 0EY

Project title
COED DARCY, LLANDARCY.

Drawing title
EXTERNAL MATERIALS LAYOUT

Scale
1:500 @ A1

Date
18.12.19

Drawn by
PT

Value
PLANNING

Drawing number
COED-15-04-03

Revision
A

On 10/11/19 of this drawing. Check dimensions before use and notify thinkurban Design Ltd. If any dimensions are incorrect. Contractors, subcontractors and suppliers must verify all dimensions against the drawings and details before ordering materials. Check the contents of this drawing and any verbal information before ordering materials. © Think Urban Design Ltd.

LOVELL
PARTNERSHIPS

Lovell Partnerships Ltd, Unit 5, Cae Gwyrdd,
Greenmesdown Business Park, Tongwynlais,
Cardiff CF15 7AB Telephone: 02920 614112