


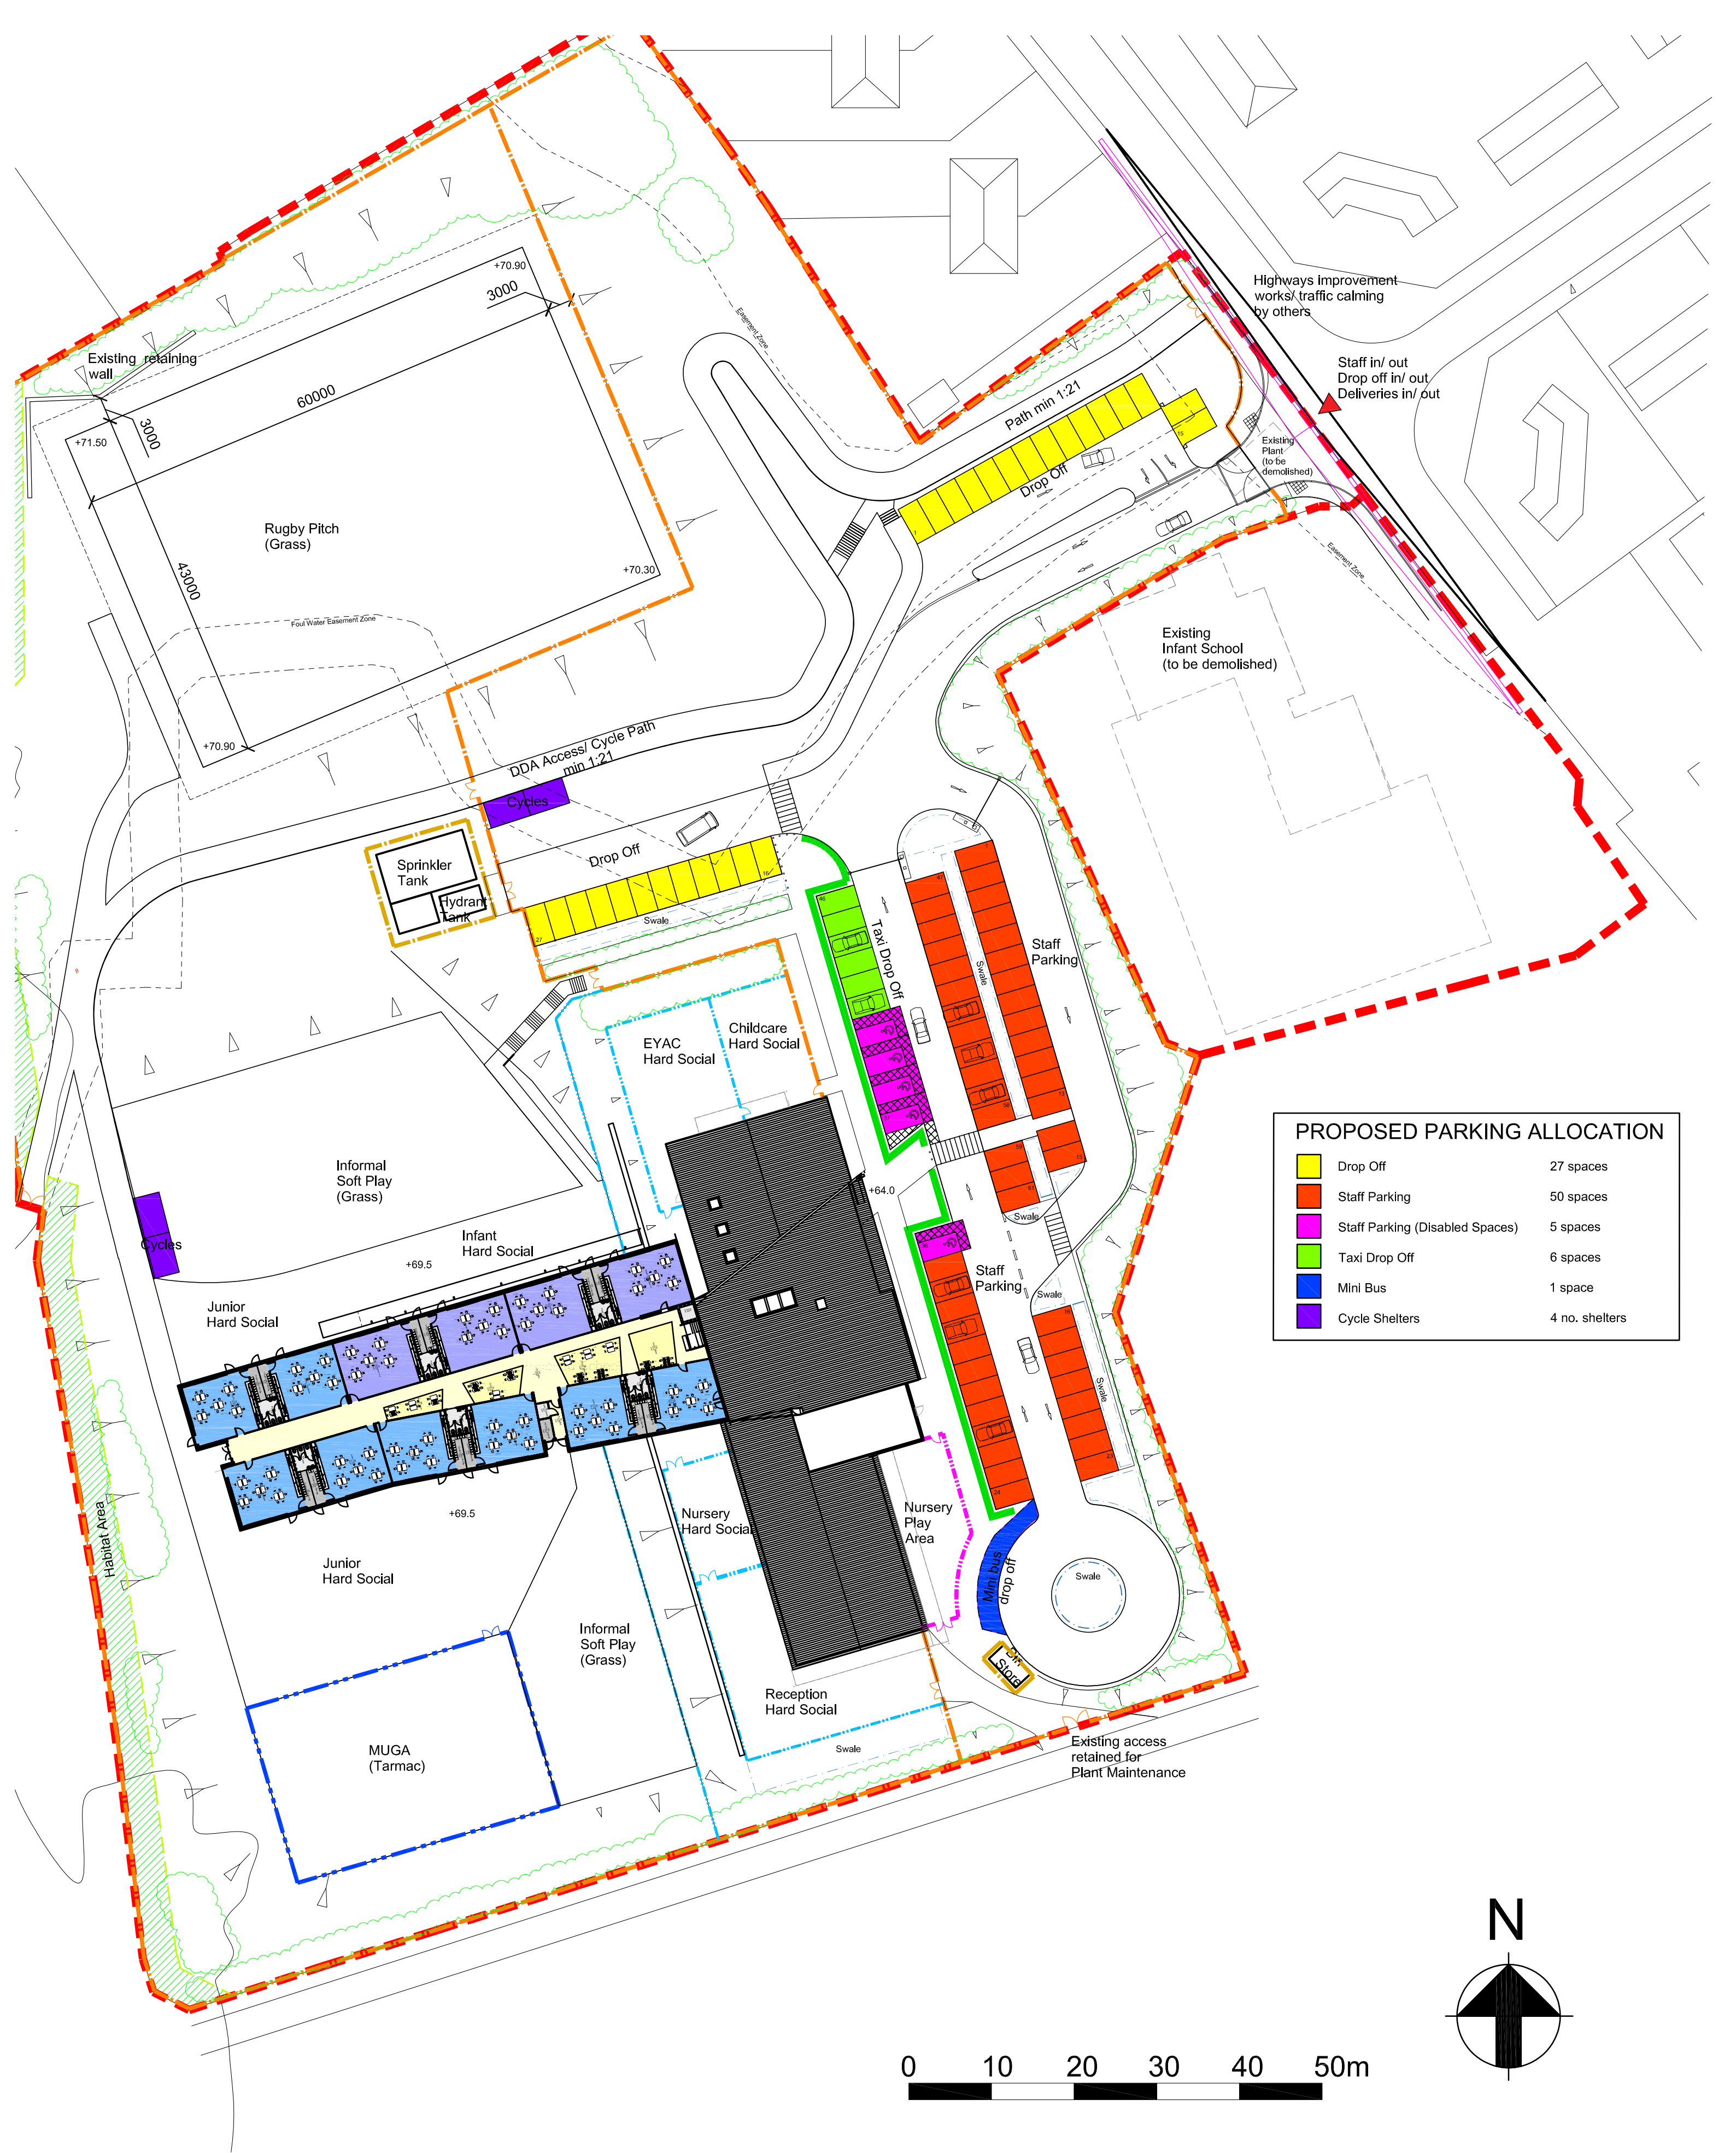

This drawing must not be scaled.
Figured dimensions and levels to be used.
Any inaccuracies must be notified to the architect.
Detail drawings and large scale drawings take precedence over smaller drawings.
A2

Rev:
P01 Issued for PAC. 16.10.2019
P02 Issued for Planning. 05.12.2019
P03 Parking numbers updated. 09.12.2019
P04 12 no. Staff parking spaces re-designated as Drop Off parking. 1 no. staff space omitted. 07.01.2020

Chk'd:

THIS DRAWINGS IS COPYRIGHT ©

Registered Office: Powell Dobson, Suite 111, Building One, Eastern Business Park, West Park Lane, Old St. Helens, Cardiff CF23 5SA. Powell Dobson is a trading name of Powell Dobson Ltd a company registered in England and Wales No. 307082.

PRELIMINARY	
PLANNING	✓
DESIGN	
TENDER	
CONSTRUCTION	

powelldobson ARCHITECTS Cardiff, Swansea, London t +44 (0)33 33 201 001 www.powelldobson.com @PDArchitects		PDA Job No: 19014	
Contract: Neath Port Talbot County Borough Council		SITE	REV
Title: Neath Abbey Primary Proposed Parking Allocation		PDA- V3- XX- DR- A- 05-0012	P04
		Scale: 1:500 @ A2	
		Date: 10.10.2019	
		Drawn: RW	
		Checked: AD	

1/6 Plan