


Rev.


Dwg. No.

Project

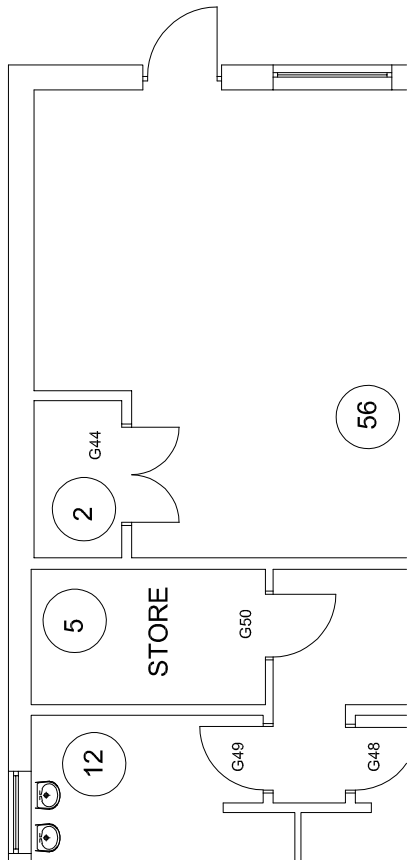

NOTES

1. All dimensions in millimetres unless otherwise stated.

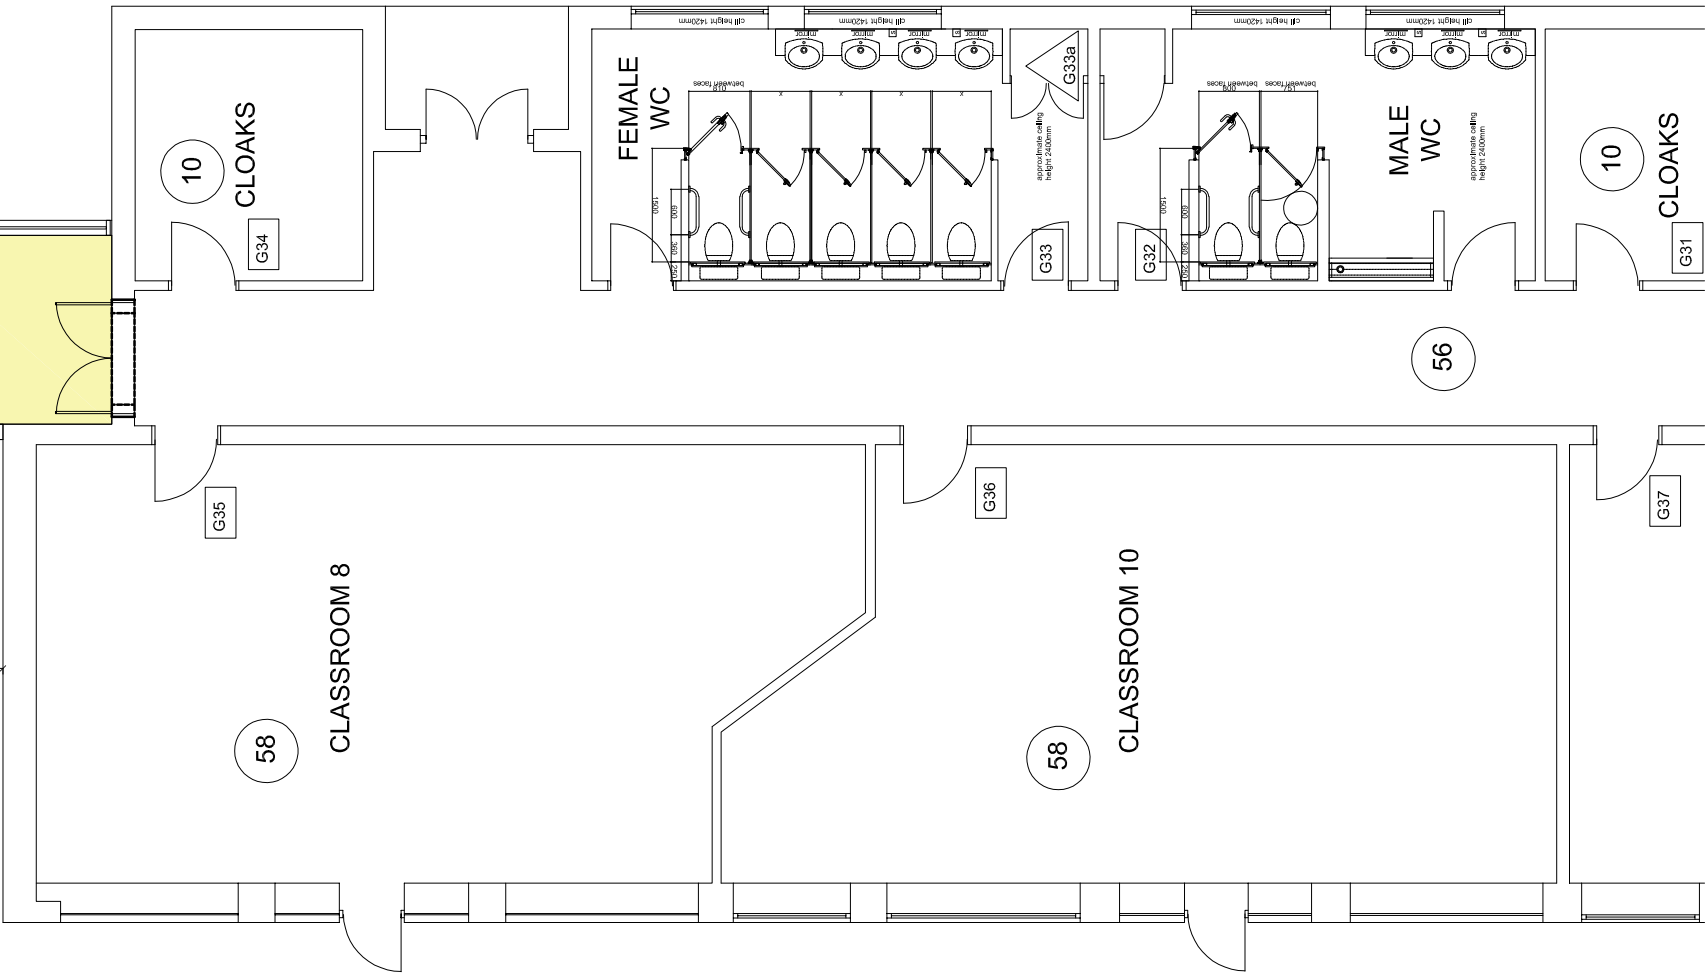

YGG RHOSAFAN PRIMARY




**Neath Port Talbot**
Castell-nedd Port Talbot
County Borough Council Cynghor Swyddfa'r Sêl

PROPERTY & REGENERATION
Gareth Nutt B.Sc(Hons), M.Sc., DMS, FRICS
CORPORATE DIRECTOR OF ENVIRONMENT
THE QUAYS, BRUNEL WAY
BAGLAN ENERGY PARK SA11 2GG
www.npt.gov.uk

YGG Rhosafan Primary School

PROPOSED EXTENSION PLAN

File No.	Property Ref. No.	Drawn	Checked	Approved
WGH				
Date	Date	Date	Date	Date
OCT19				
Scales	1:100@A1			
Drawing No.	A1184 - 02			
Rev.	A			