


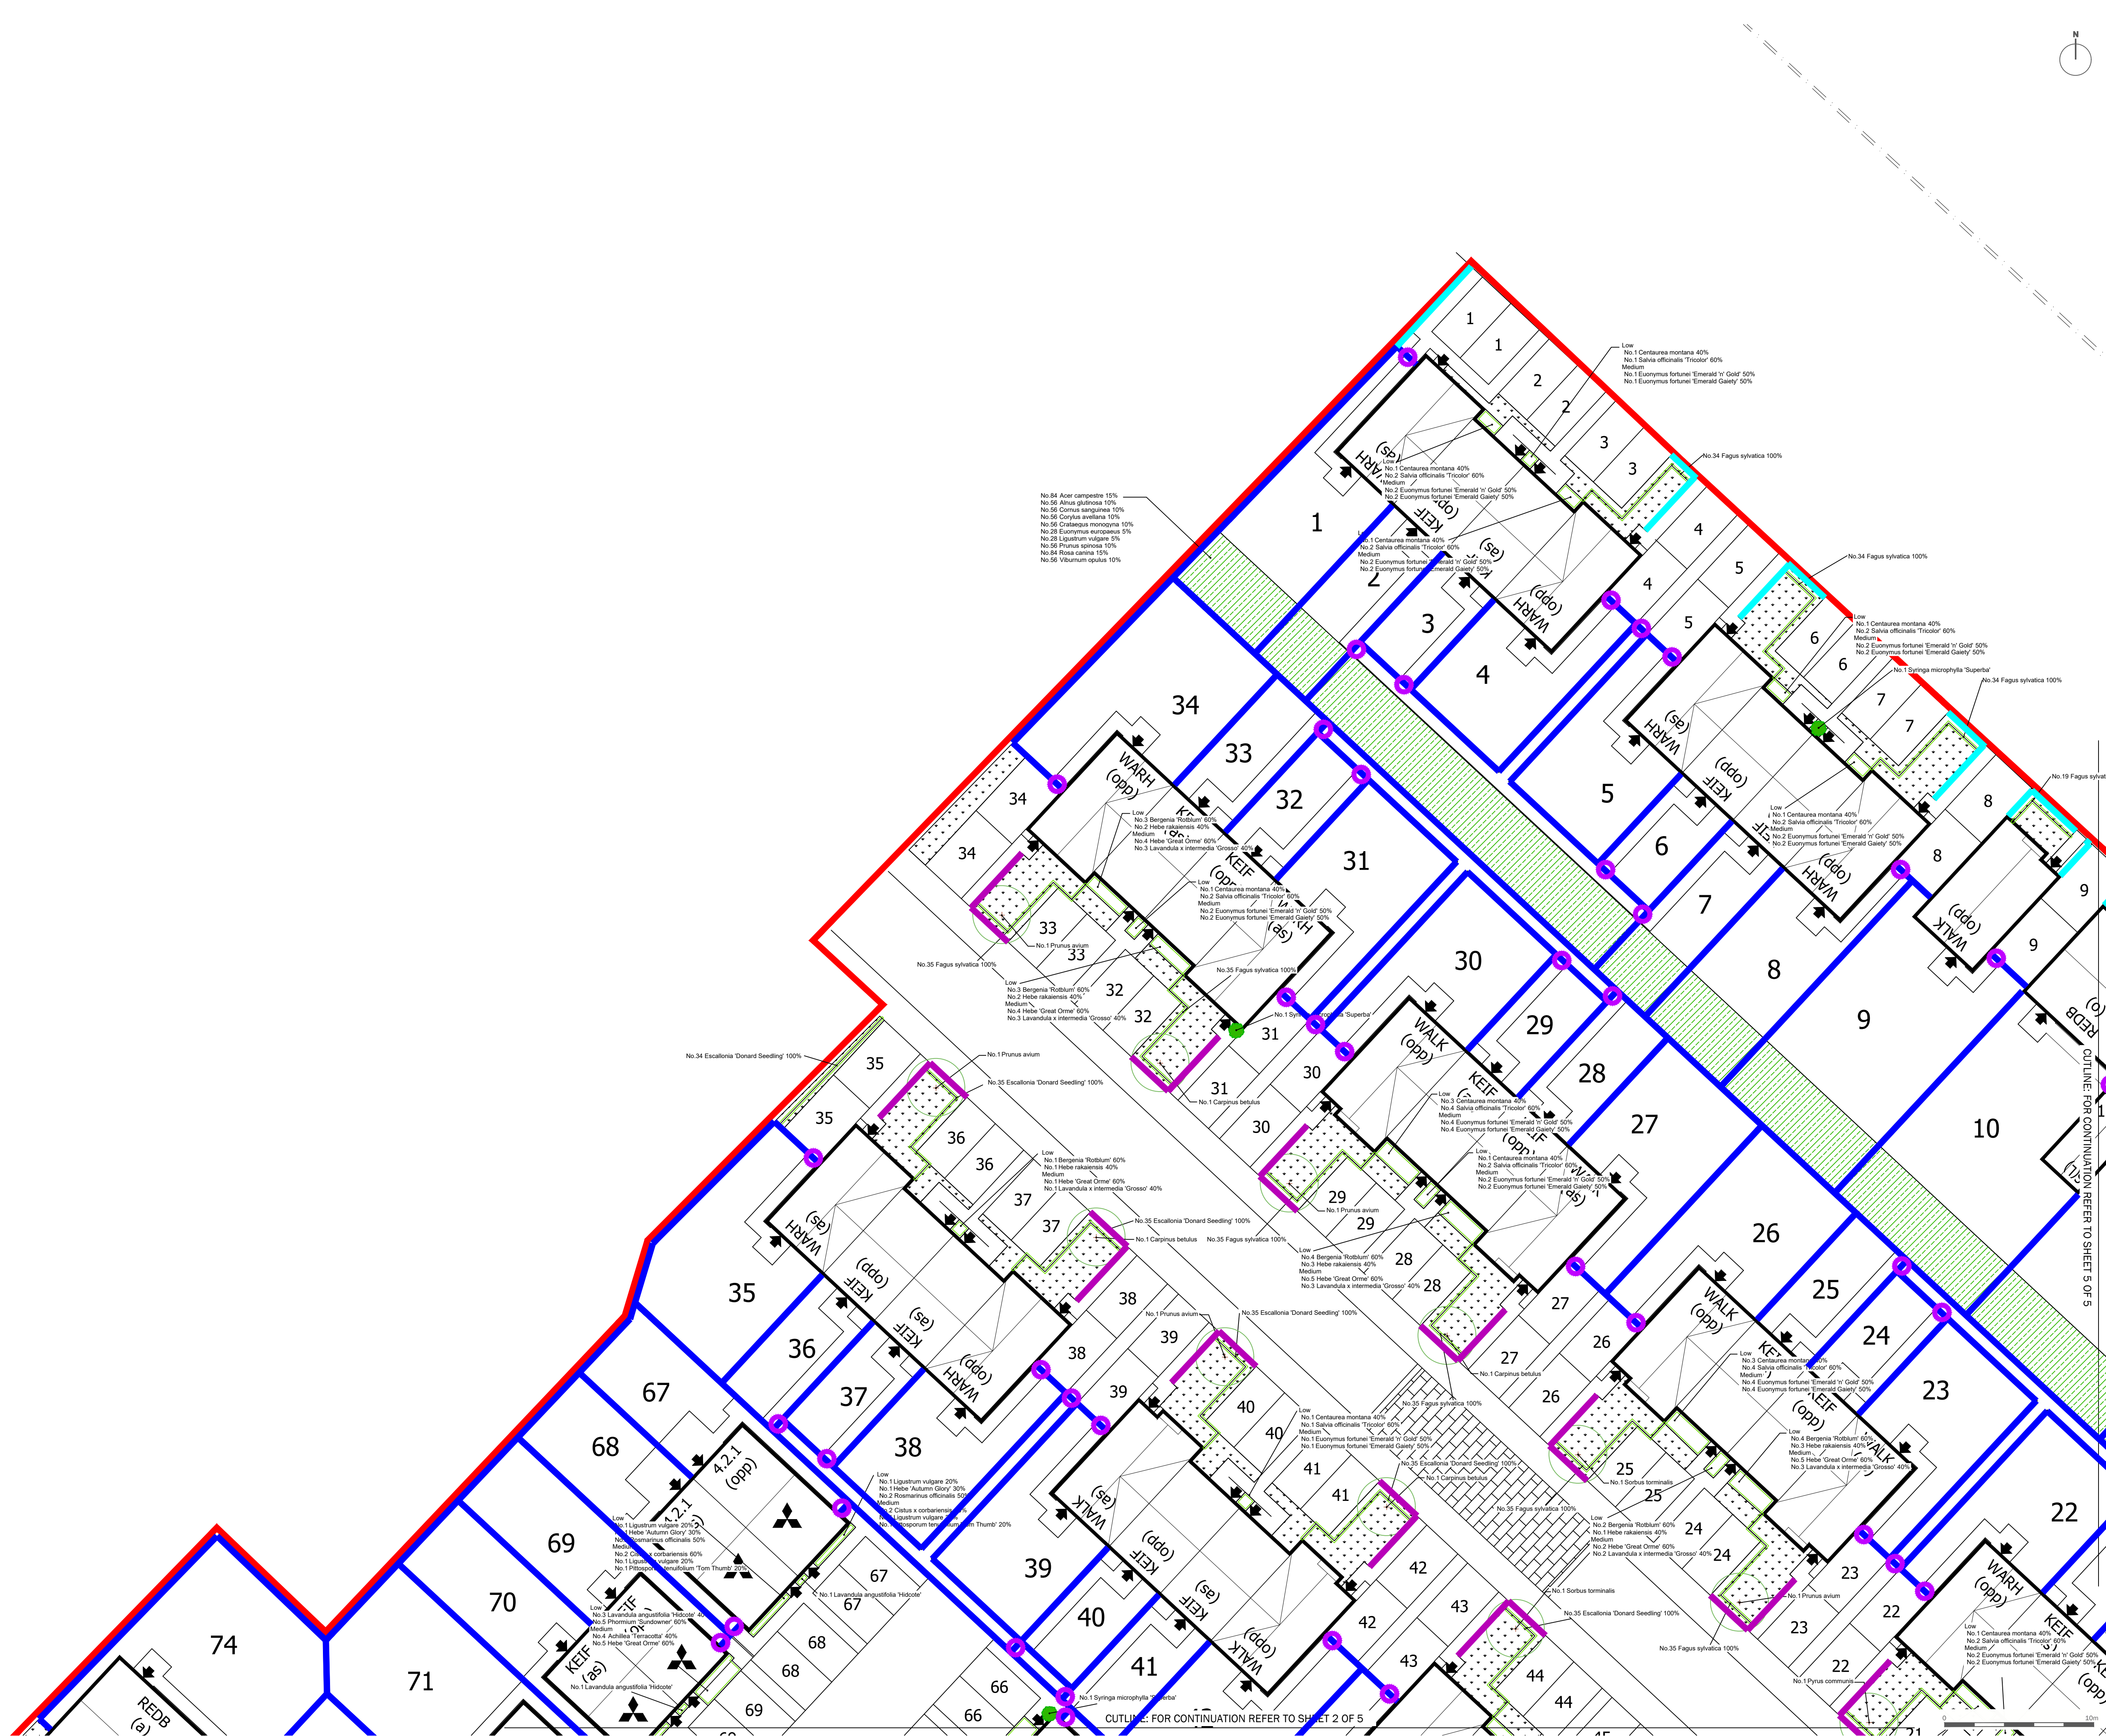

- Site Boundary
- Proposed Trees
- Native Hedgerow
- Ornamental Hedgerow
- Amenity Grass
Emorsgate Seeds EG22 - Strong Lawn Grass
Mixture. Sowing rate: 25g/m²
- Medium Specimen Shrubs
- Plot Planting
- Native Whip Planting to Bund
- 1.8m High Close Board Fencing*
- 1.8m High Screenwall*
- 1.1m High Metal Railings*
- 0.45m High Brick Wall & 0.6m High Railing*
- 1.8m High Timber Gate*

*For detailed hard boundary treatments refer to architect's plan.

3

A risk assessment has been carried out on this design. Residual risks following this process are listed below. A copy of the full Design Risk Register is also available on request from EDP.

CDM

For further guidance, refer to HSE Construction (Design and Management) Regulations 2015.
notes

revisions			
c	AH	08/01/20	planting amended
b	AH	06/01/20	amendments to boundary treatments
a	EW	27/11/19	Amendments To Boundary Treatments & Mix Planting
rev	by	date	detail

This drawing is to be read in conjunction with all others.
Drawings and specifications within the package.
These drawings have been prepared for design development and costing purposes only.
All dimensions in millimetres. Do not scale off this drawing, written dimensions to be taken only.
All base plans used are provided by the client and architect, except where otherwise expressly agreed in writing. EDP shall have no responsibility or liability for any loss direct or consequential.
This drawing must not be copied in whole or part without prior written consent from EDP.

6039-EDP-Z0-ZZ-DR-L-d001

purpose of issue: **FOR INFORMATION**

client
Lovell Partnerships Ltd

project title
Coed Darcy

drawing title
Detailed Soft Landscape Plan

date	08 JANUARY 2020	drawn by	EW
drawing number	edp6039_d001c	checked	EB
scale	1:200 @ A1	QA	CR

Sheet 3 of 5