



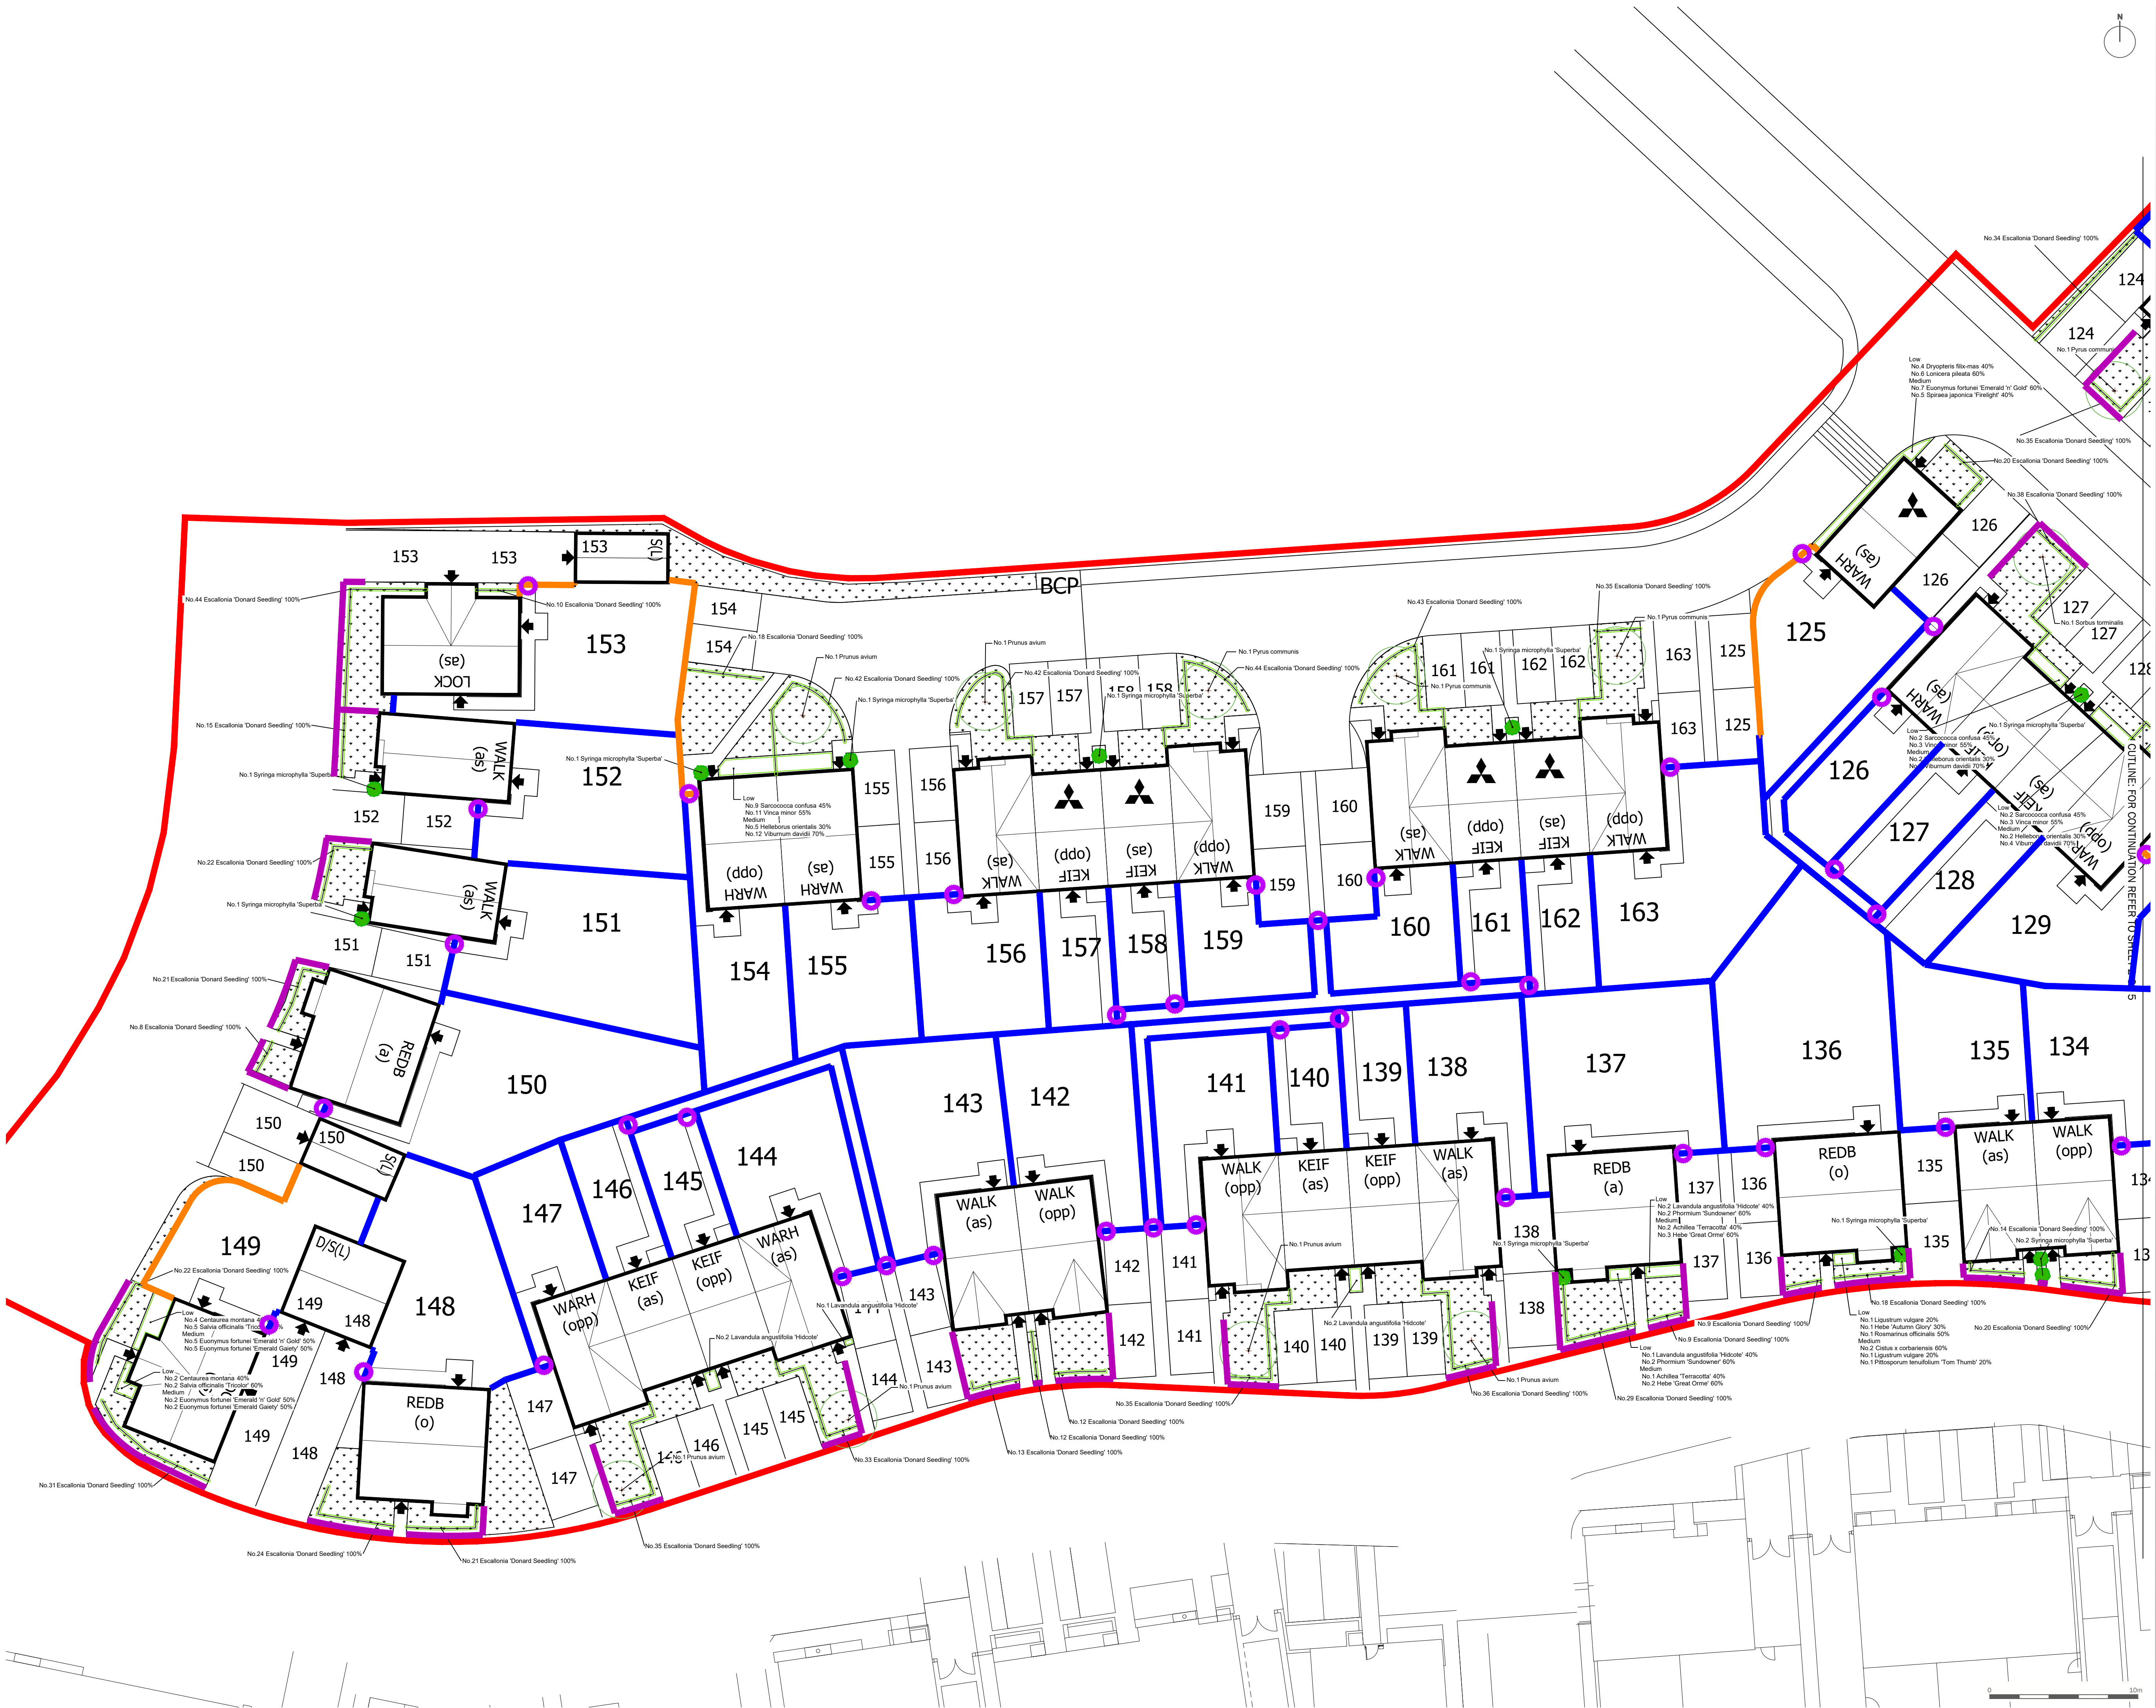

- Site Boundary
- Proposed Trees
- Native Hedgerow
- Ornamental Hedgerow
- Amenity Grass
Emorsgate Seeds EG22 - Strong Lawn Grass
Mixture. Sowing rate: 25g/m²
- Medium Specimen Shrubs
- Plot Planting
- Native Whip Planting to Bund
- 1.8m High Close Board Fencing*
- 1.8m High Screenwall*
- 1.1m High Metal Railings*
- 0.45m High Brick Wall & 0.6m High Railing*
- 1.8m High Timber Gate*

*For detailed hard boundary treatments refer to architect's plan.

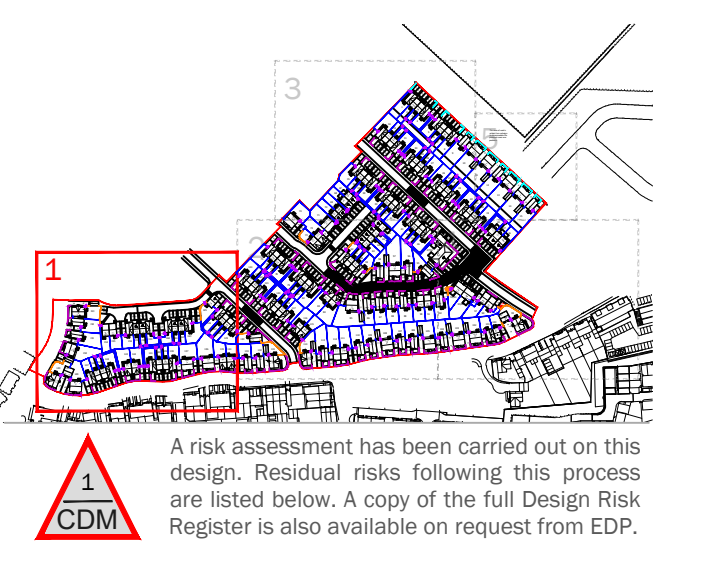

For further guidance, refer to HSE Construction (Design and Management) Regulations 2015.
notes

revisions			
c	AH	08/01/20	planting amended
b	AH	06/01/20	amendments to boundary treatments
a	EW	27/11/19	Amendments To Boundary Treatments & Mix Planting
rev	by	date	detail

This drawing is to be read in conjunction with all others.
Drawings and specification within the package.
These drawings have been prepared for design development and costing purposes only.
All dimensions in millimeters. Do not scale off this drawing, written dimensions to be taken only.
All base plans used are provided to the client and architect, except where otherwise expressed agreed in writing. EDP shall have no responsibility or liability for any loss direct or consequential.
This drawing must not be copied in whole or part without prior written consent from EDP.

6039-EDP-Z0-ZZ-DR-L-d001


purpose of issue **FOR INFORMATION**

client
Lovell Partnerships Ltd

project title
Coed Darcy

drawing title
Detailed Soft Landscape Plan

date **08 JANUARY 2020** drawn by **EW**
drawing number **edp6039_d001c** checked **EB**
scale **1:200 @ A1** QA **CR**

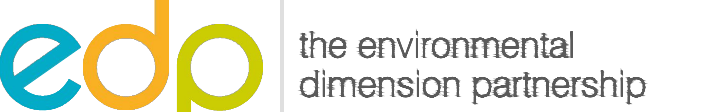

Registered office: 01285 740427 - www.edp-uk.co.uk - info@edp-uk.co.uk