
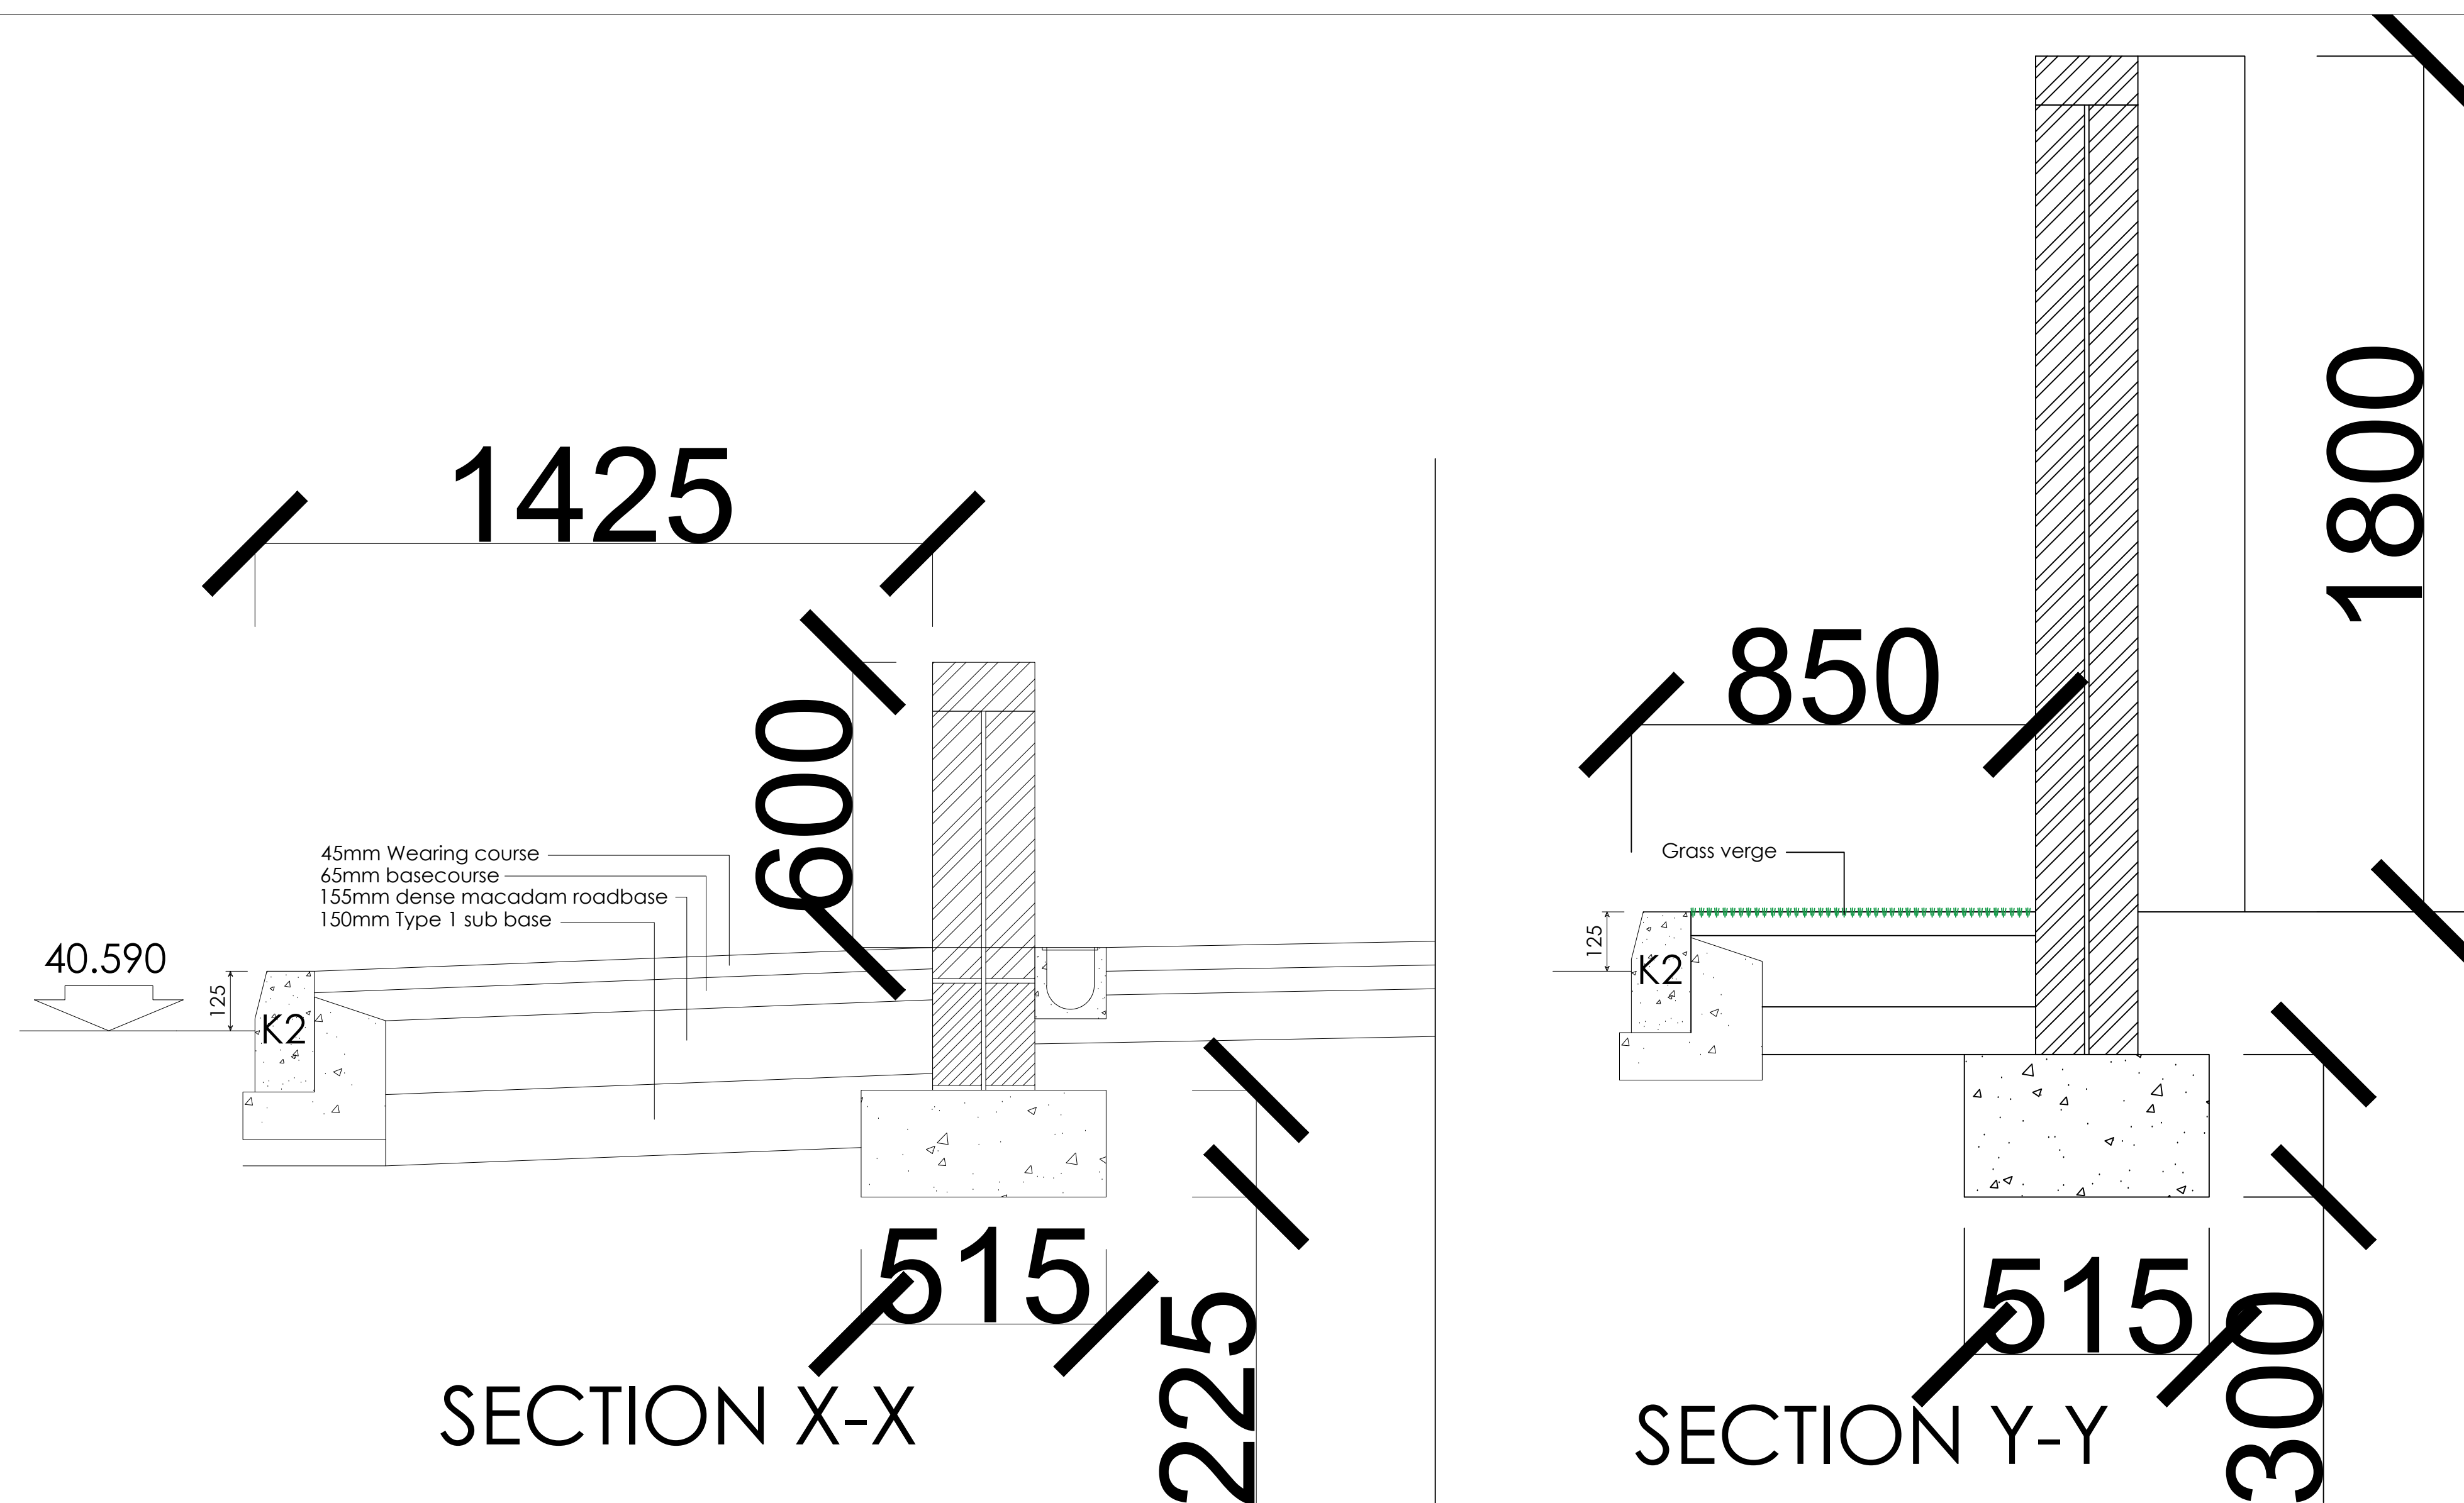


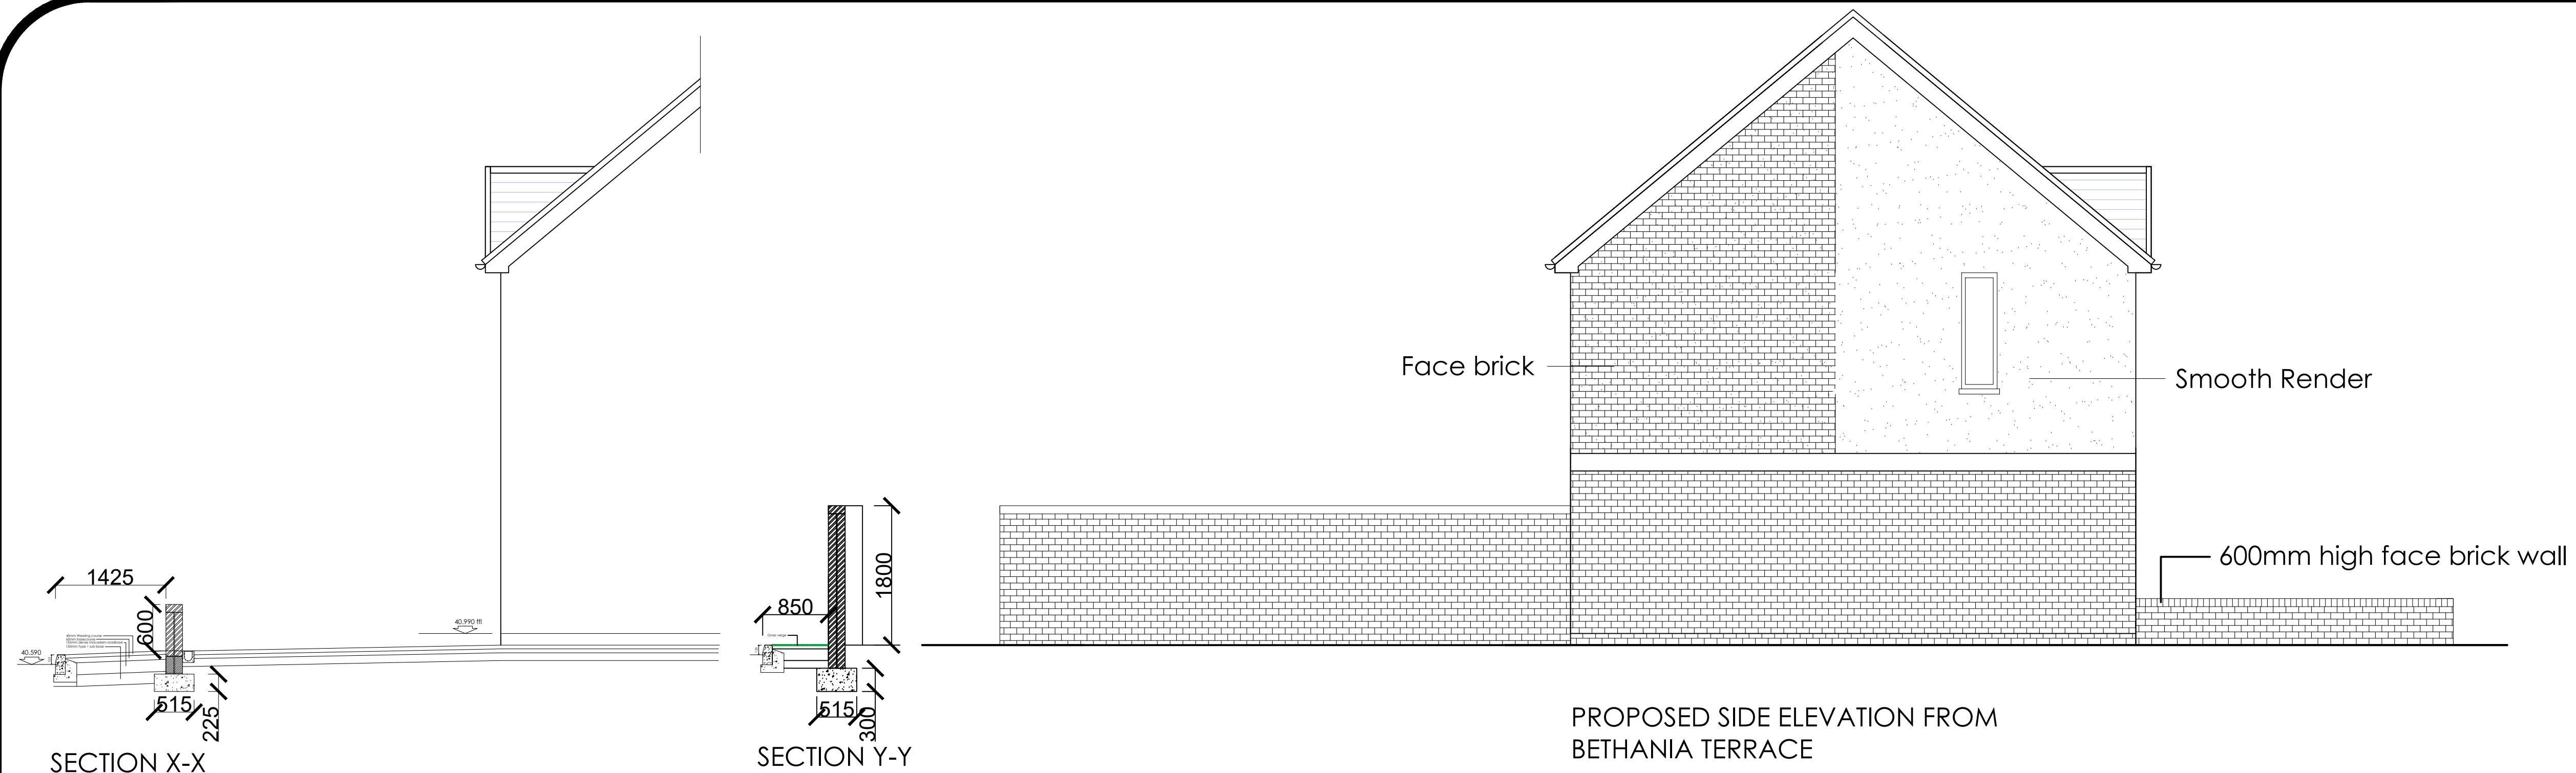

General Notes

No.	Revision/Issue	Date

Firm Name and Address

Project Name and Address

SECTIONS X-X & Y-Y
BETHANIA TCE ELEVATION
PLOTS 1 & 2
BETHANIA TCE

Project	LYND	Sheet
Date	23-12-19	B-101
Scale	1:50 & 1:10	