


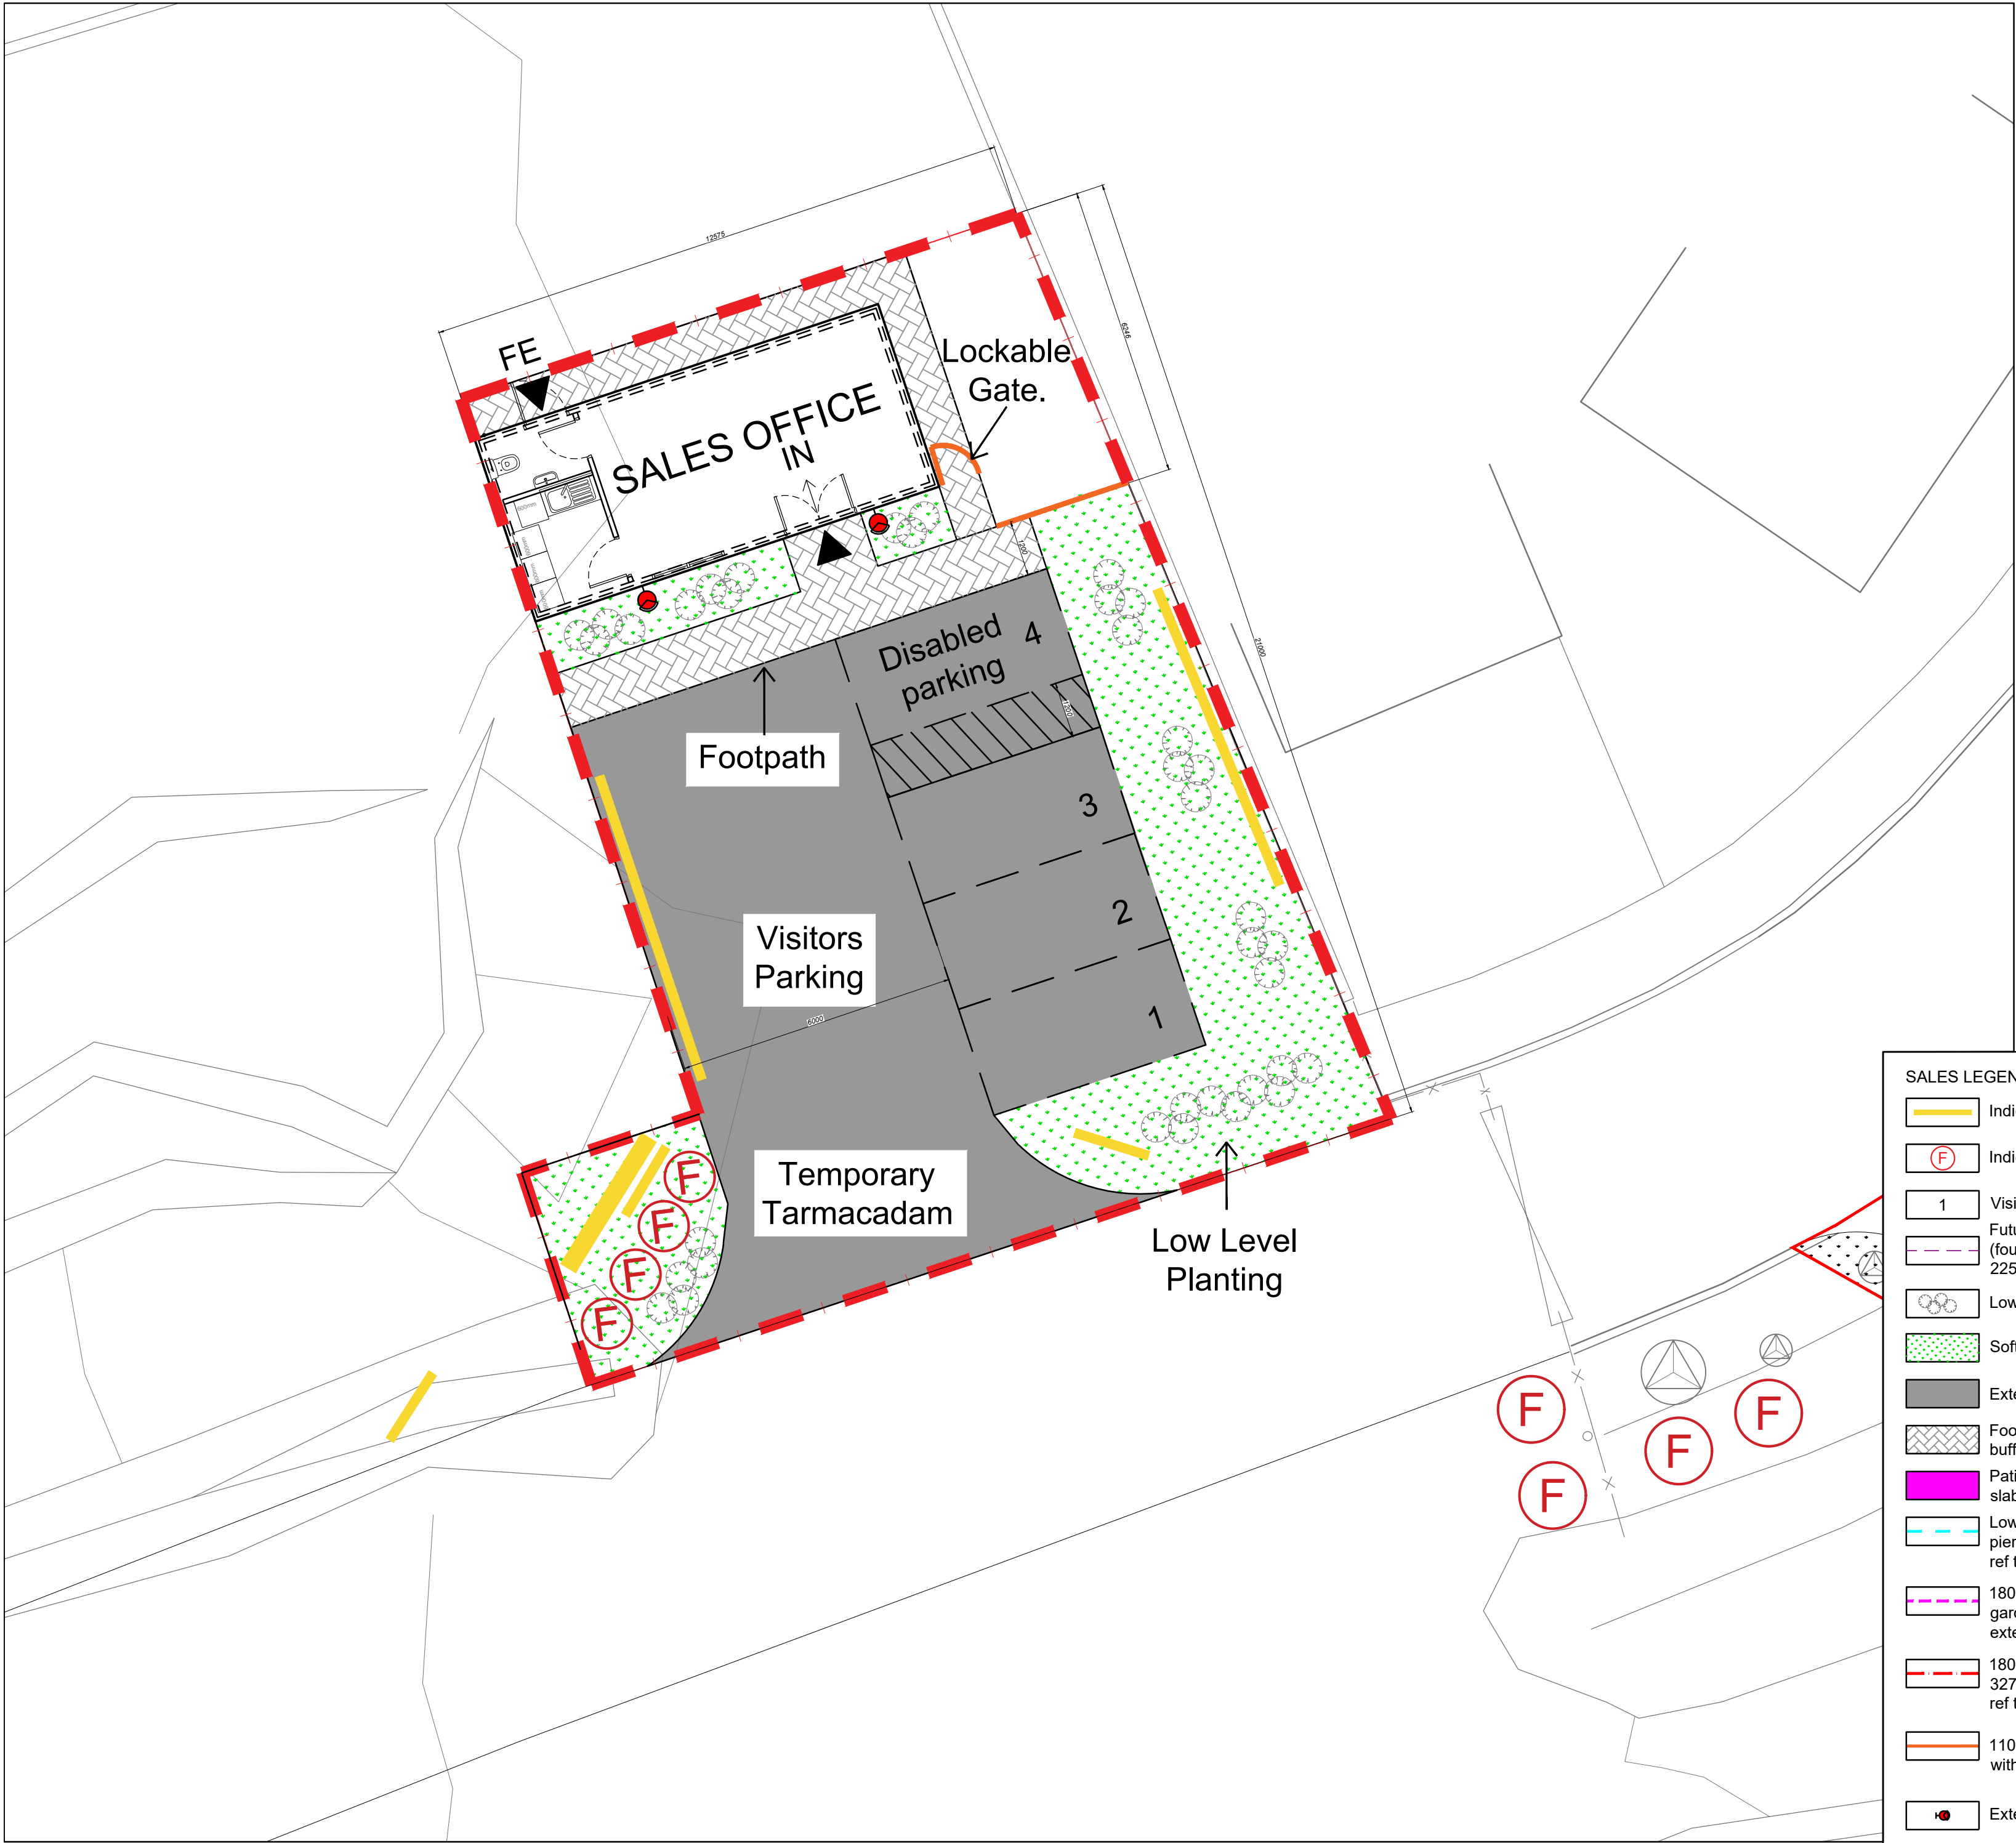

This drawing is the copyright of Roberts Limbrick Ltd and should not be reproduced in whole or in part or used in any manner whatsoever without their written permission.
Do Not scale off this drawing, use only figured dimensions and report any discrepancies or omissions to the Architect immediately.

rev.	date	description
A	13.05.19	Updated to suit clients mark ups
B	15.07.19	Updated to suit clients mark ups
C	15.07.19	Updated to suit clients mark ups
D	31.07.19	Sales Cabin handed.
E	13.01.20	Layout updated to reflect updated PH02 Planning layout.



project
Residential Development
17 Unit Scheme
Heritage Gate
Coed Darcy
client
JEHU Group
drawing
Sales Plan
-
-
-

status
DRAFT

ROBERTS LIMBRICK LTD
The Carriage Building, Bruton Way,
Gloucester, GL1 1DG
The Estates Office, 25 - 26 Gold Tops,
Newport, NP20 4PG
T. 03333 405 500
mail@robertslimbrick.com
www.robertslimbrick.com

Registered Office : England No. 06658029

scale	1/100 - @ A2
date	author
July 2018	RJ

project	drg no.	rev.
9117	906	E