


NOTES

1. All dimensions in millimetres unless otherwise stated.

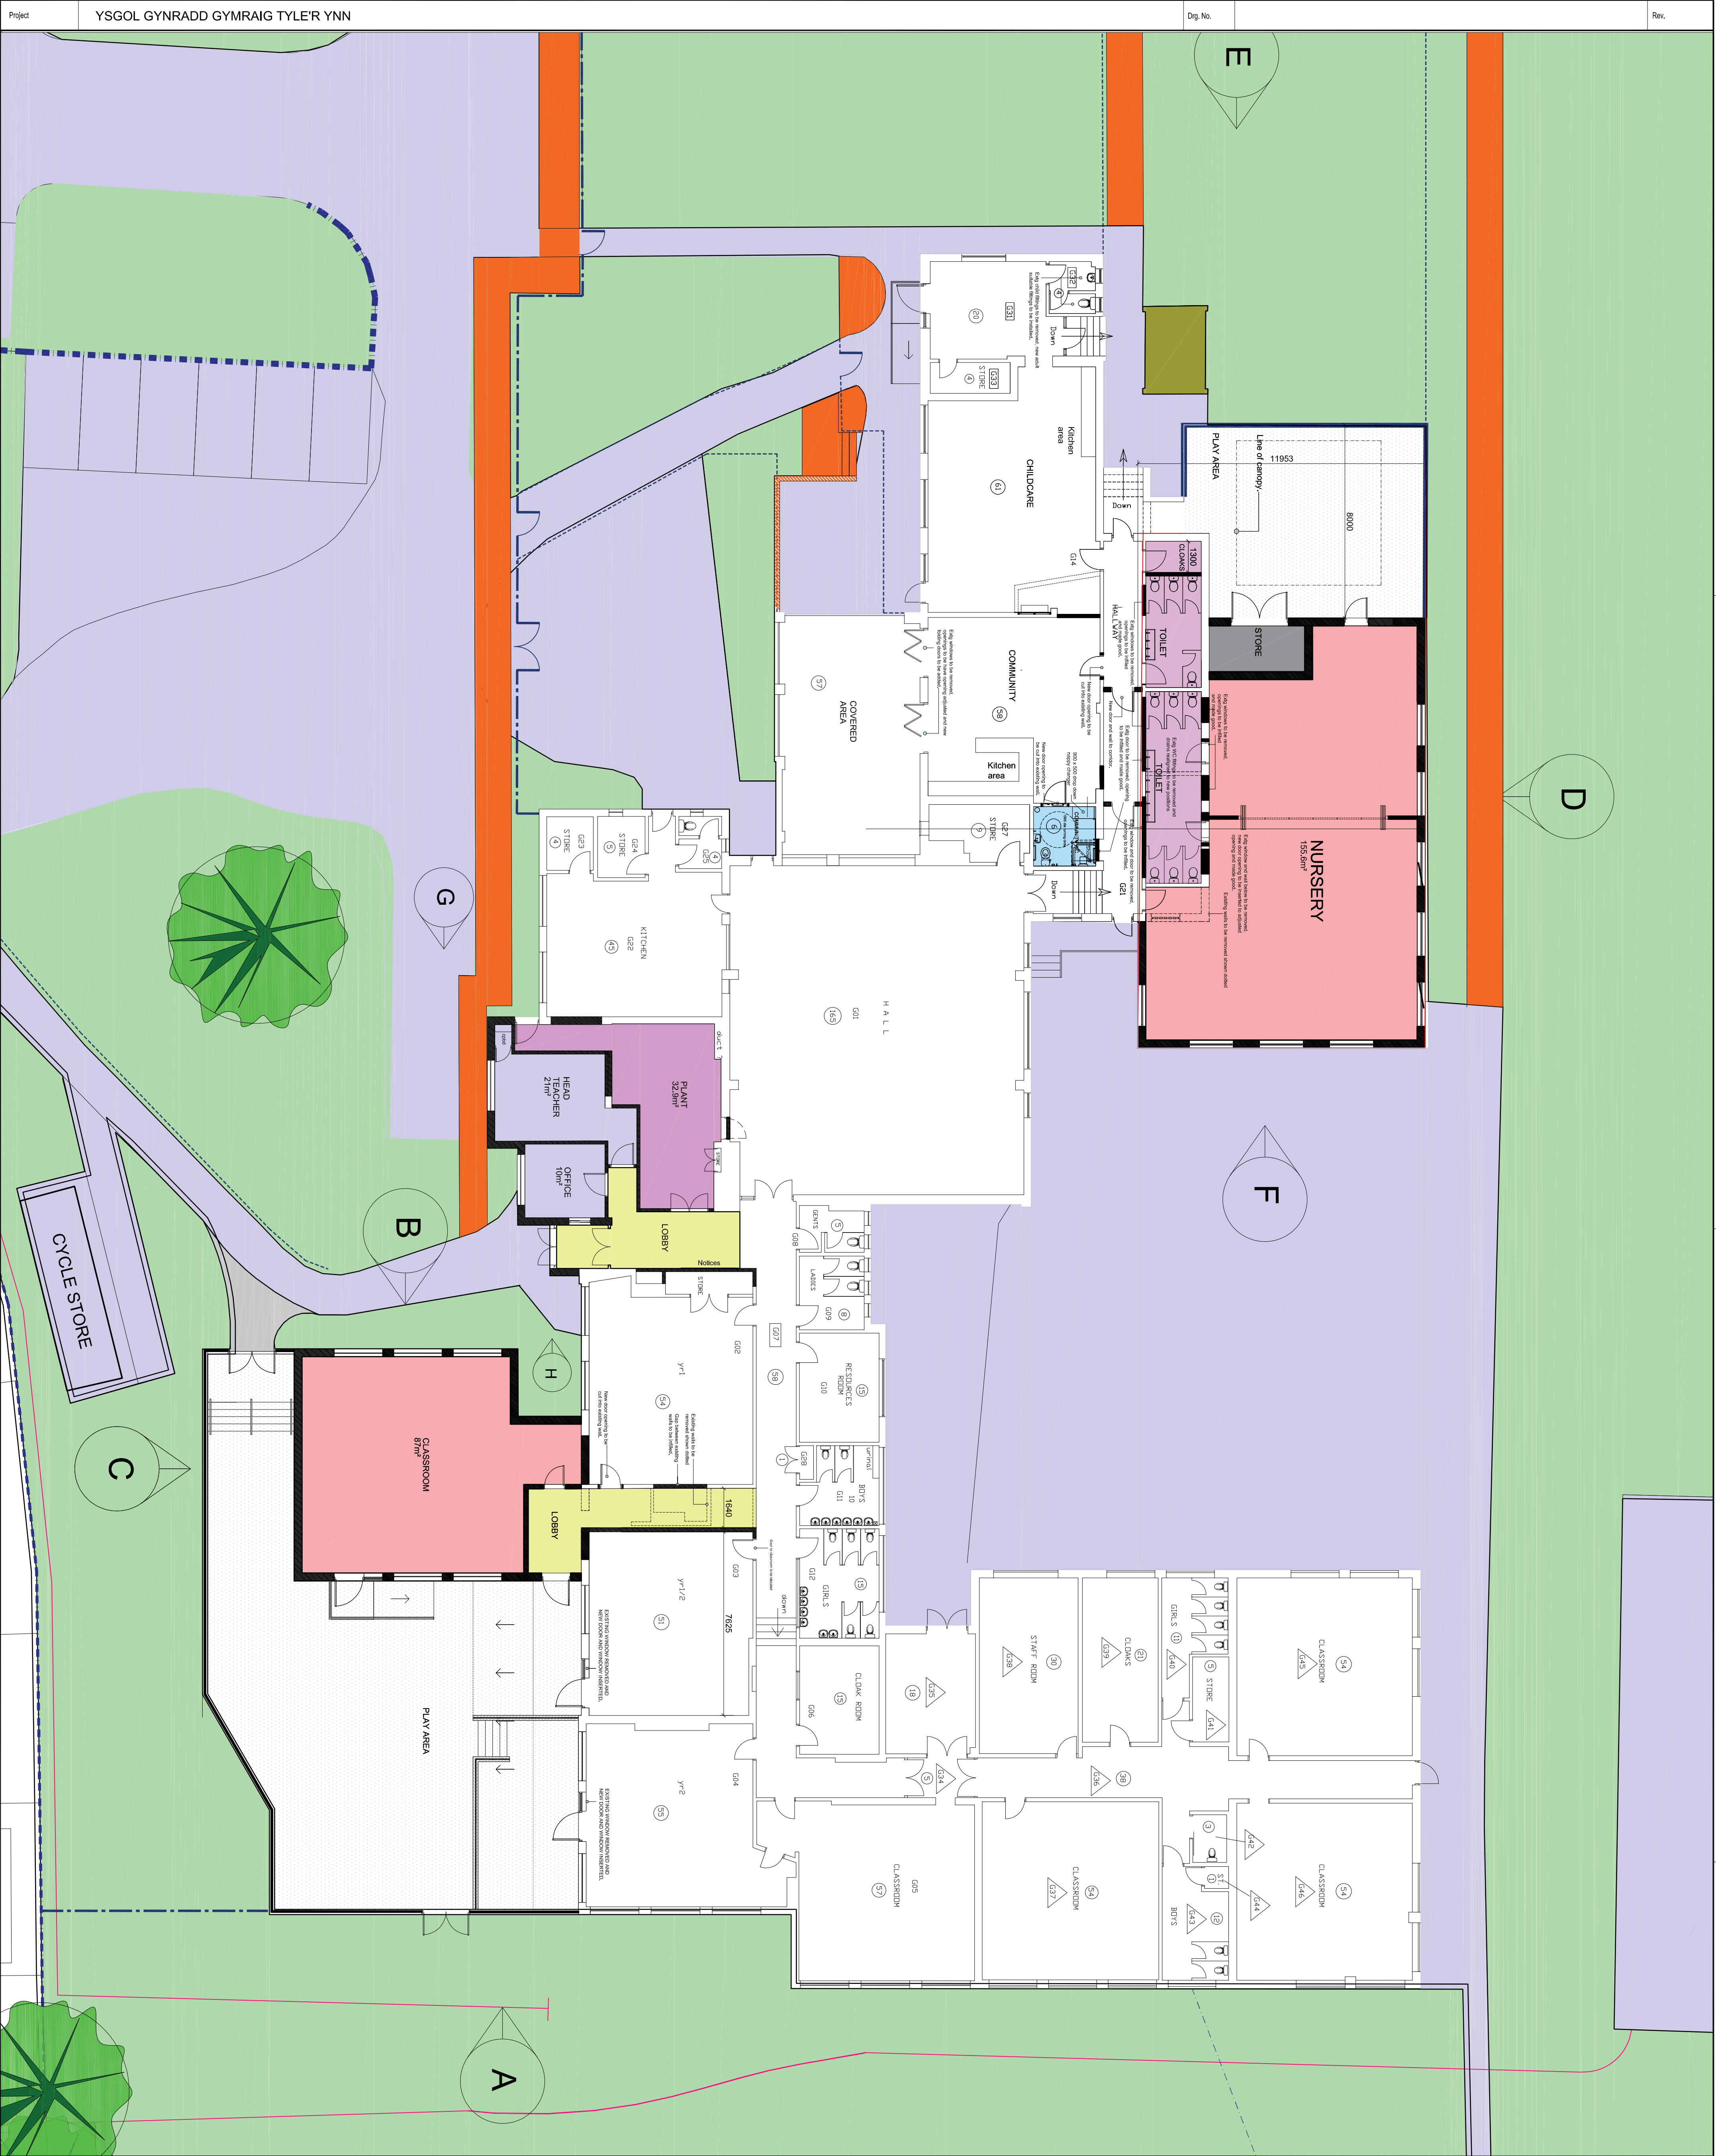

Project		YSGOL GYNRADD GYMRAIG TYLER YNN		Dwg. No.		Rev.	
Drawing Title		PROPOSED ALTERATIONS		File No.		Property Ref. No.	
Drawn		WGCH		Checked		Approved	
Date		10/2/2019		Date		Date	
Scales		1/125		Drawing No.		Rev.	
A1177 - 02						C	

Project
YSGOL GYNRADD GYMRAEG
TYLER YNN

PROPERTY & REGENERATION
Gareth Nutt B.Sc(Hons), M.Sc., DMS, FRICS
CORPORATE DIRECTOR OF ENVIRONMENT
THE QUAYS, BRUNEL WAY
BAGLAN ENERGY PARK SA11 2GG
www.rpf.gov.uk

Neath Port Talbot
Castell-nedd Port Talbot
County Borough Council Cynghorir Swyddfaer Bro
Making a difference Gwahanlaeth er gwell