


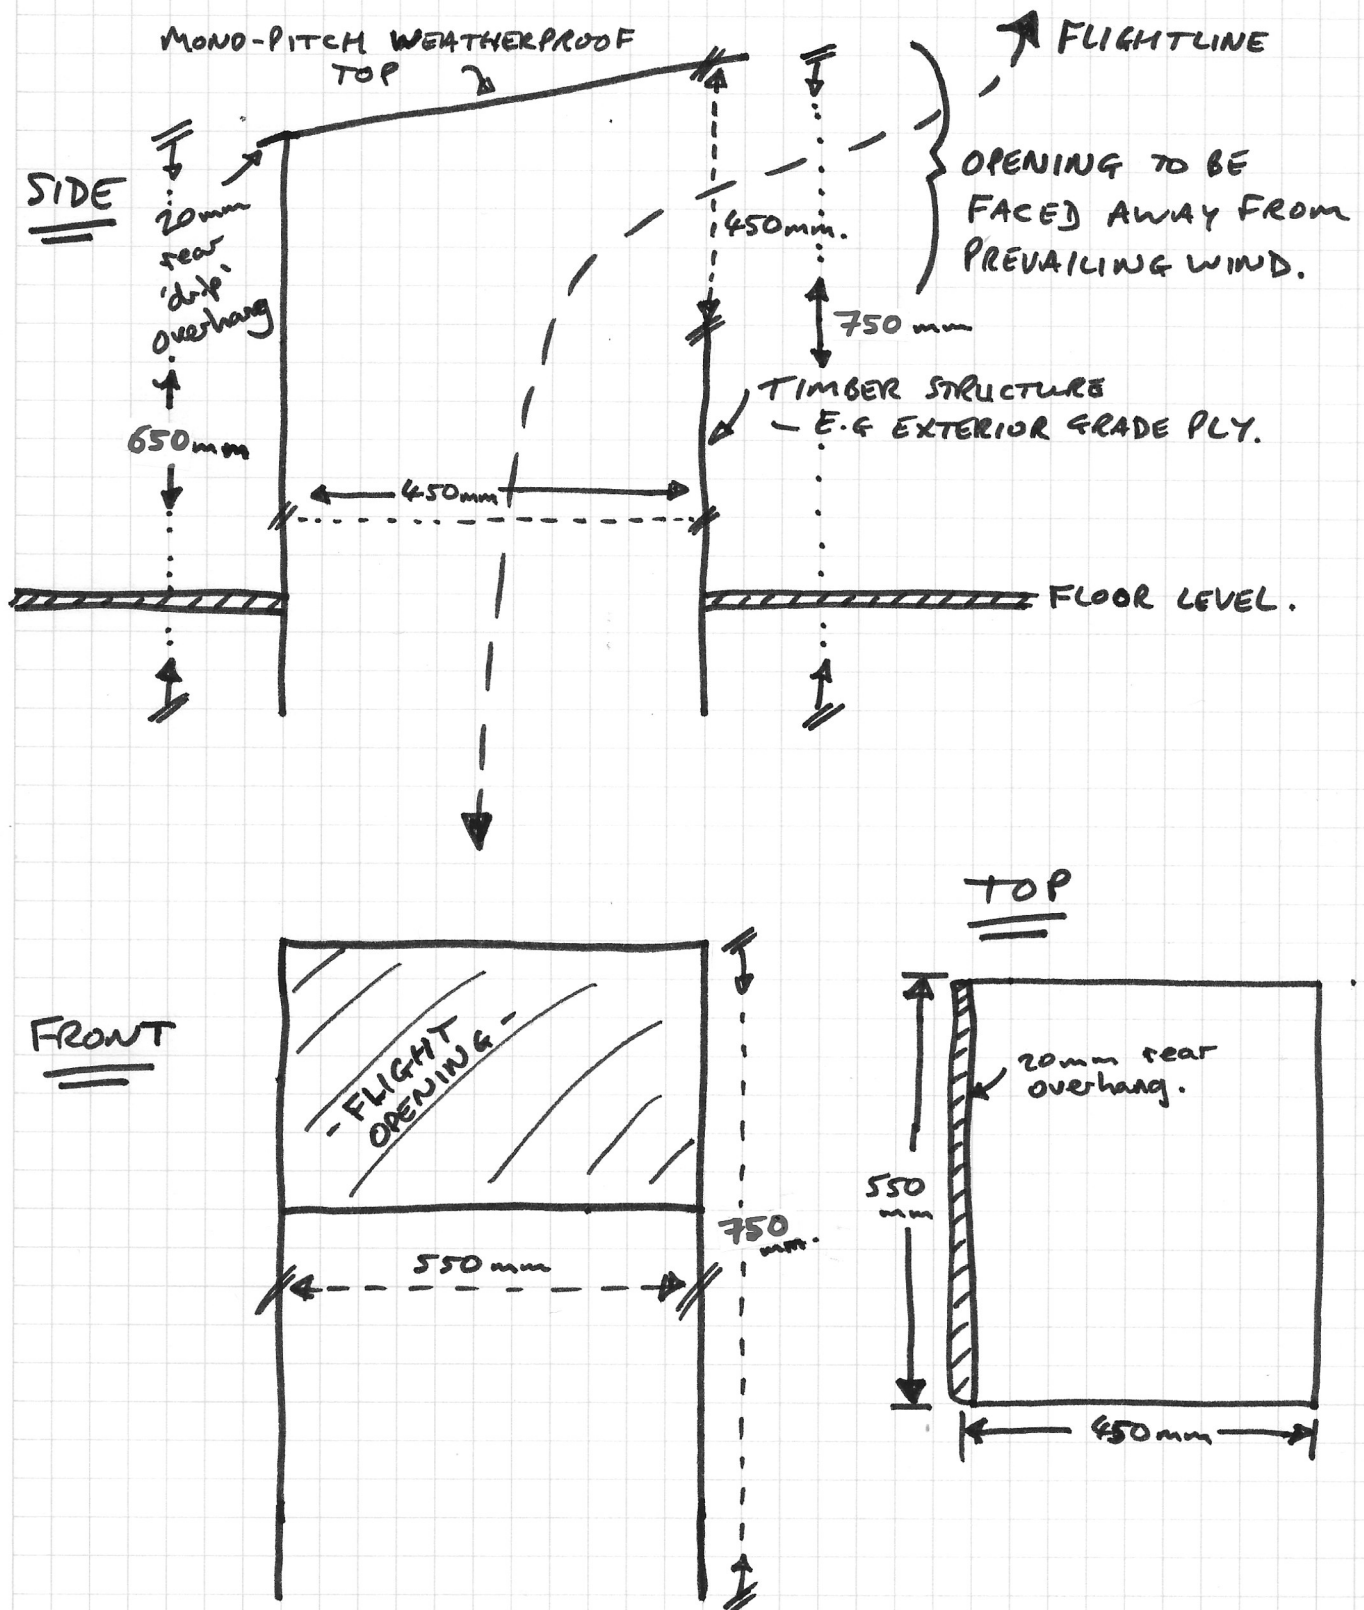

Notes.

- Exterior surfaces can be painted if needed.
- Top should have weatherproof covering e.g. roofing felt or lead. (Not roofing membrane).
- Structure built in timber - e.g. exterior grade ply.
- Box structure can be positioned at 1st floor ceiling + floor level i.e. to access into open finial & down to rooms below.