


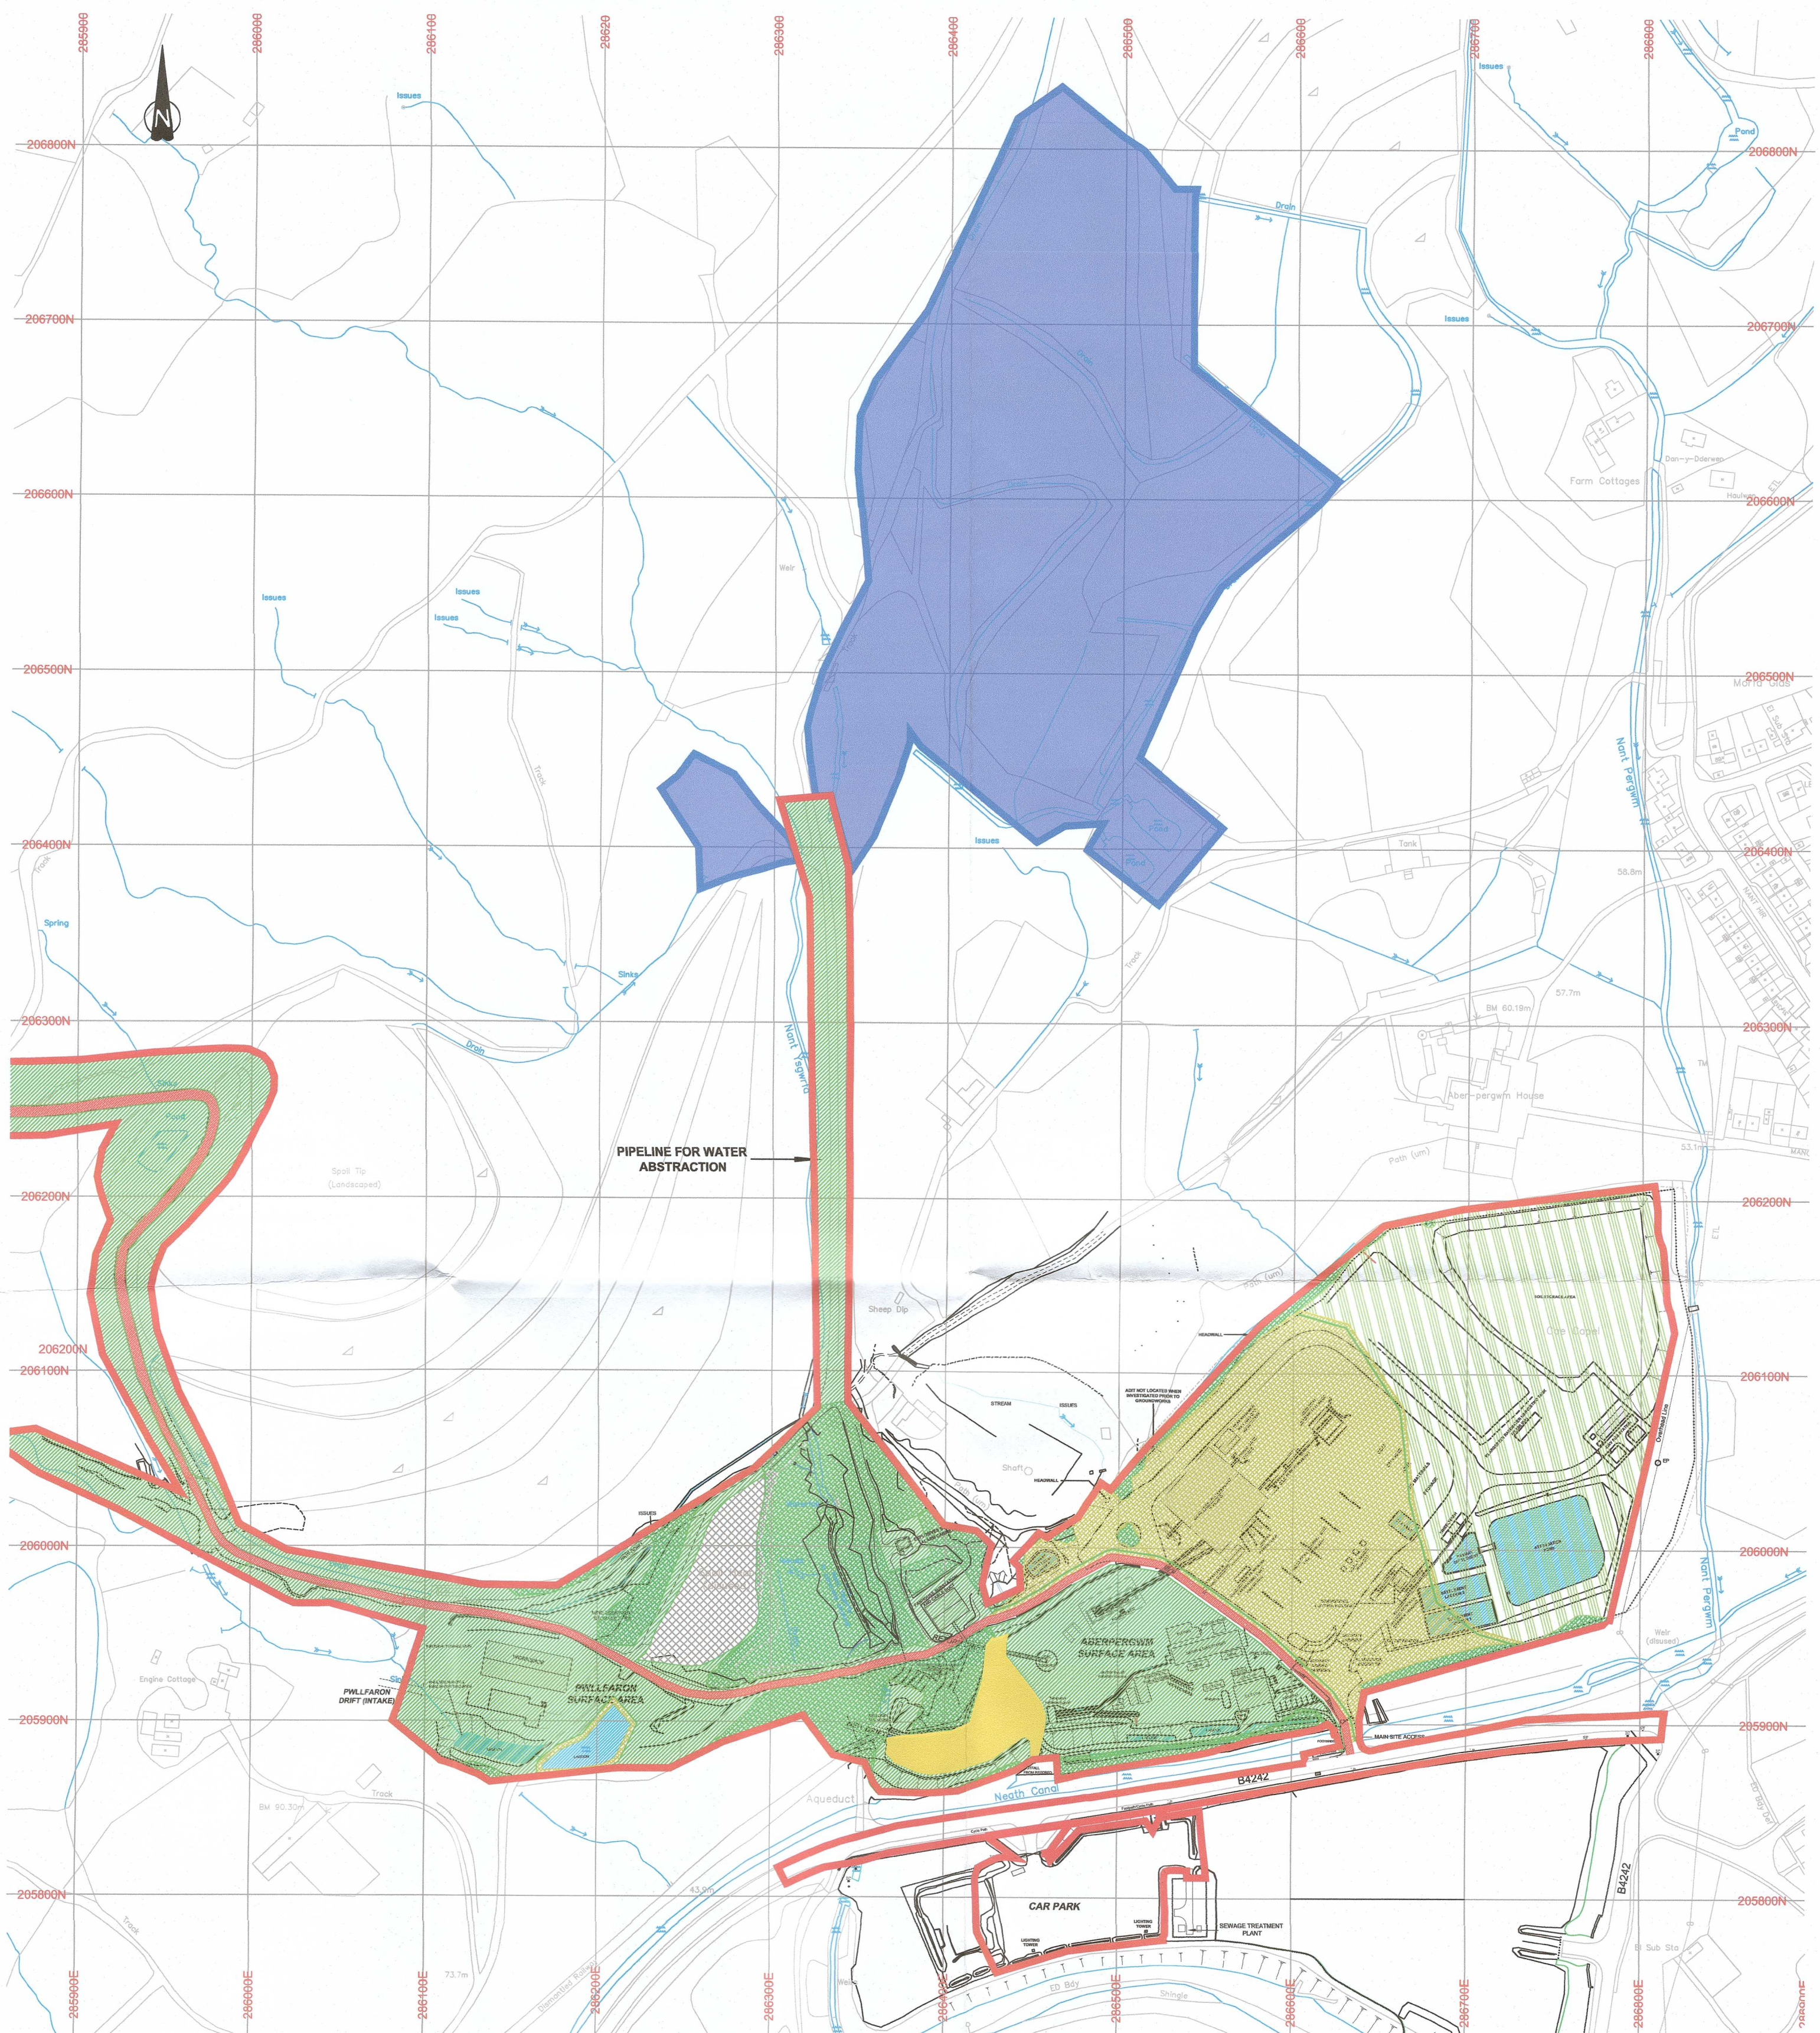

REFERENCE	
Surface area planning boundary	
Forestry track	
Swale	
Culvert	
Hedgerow	
Existing woodland	
Lagoon	
Reedbed	
New native woodland	
Semi improved grassland	
Naturalistic grassland	
Previously Restored Spoil Heap	
Area outside the application boundary but within the control of the applicant with residual restoration liability by virtue of P2003/1500	
NOTE: Site background structures shown for reference only and will be removed at the time of restoration in accordance with the provisions of the restoration scheme.	
ABERPERGWM COLLIERY PROPOSED RESTORATION SCHEME CONCEPTUAL RESTORATION DESIGN JANUARY 2014	
PLAN REF. AC/NB/ABREST/02 P0RT	SCALE 1:2500 @ A2