

A-A

CHAINAGE	0.000	3.905	10.863	12.885	15.970	18.066	19.216	24.285	33.643	36.370
EXISTING GROUND LEVEL	35.900	36.870	36.984	37.019	32.620	32.460	33.280	33.105	32.426	32.290

C-C

CHAINAGE	0.000	2.797	4.213	5.501	7.594	10.825	16.972	21.446	26.121
EXISTING GROUND LEVEL	35.620	36.750	36.820	36.800	36.180	36.040	32.690	32.410	32.470


B-B

CHAINAGE	0.000	1.894	3.781	7.227	8.190	8.874	10.753	12.349	14.351	17.404	18.717	25.509	31.085	35.437	38.796	45.314	55.933	60.552	60.889	62.589
EXISTING GROUND LEVEL	35.510	36.720	36.940	34.150	33.400	32.630	32.610	33.300	33.180	32.220	32.100	34.730	34.590	34.535	32.468	32.410	32.000	31.744	31.664	31.586

D-D

CHAINAGE	0.000	1.220	2.023	3.120	6.513	7.710	13.689	19.674	23.704	28.322	33.834	39.565	46.266	54.180	54.960	56.308
EXISTING GROUND LEVEL	37.030	37.050	37.100	36.160	36.100	36.000	32.770	32.440	32.620	32.400	32.180	32.000	31.940	31.680	31.770	31.640

SCALE 1 : 2 0 0

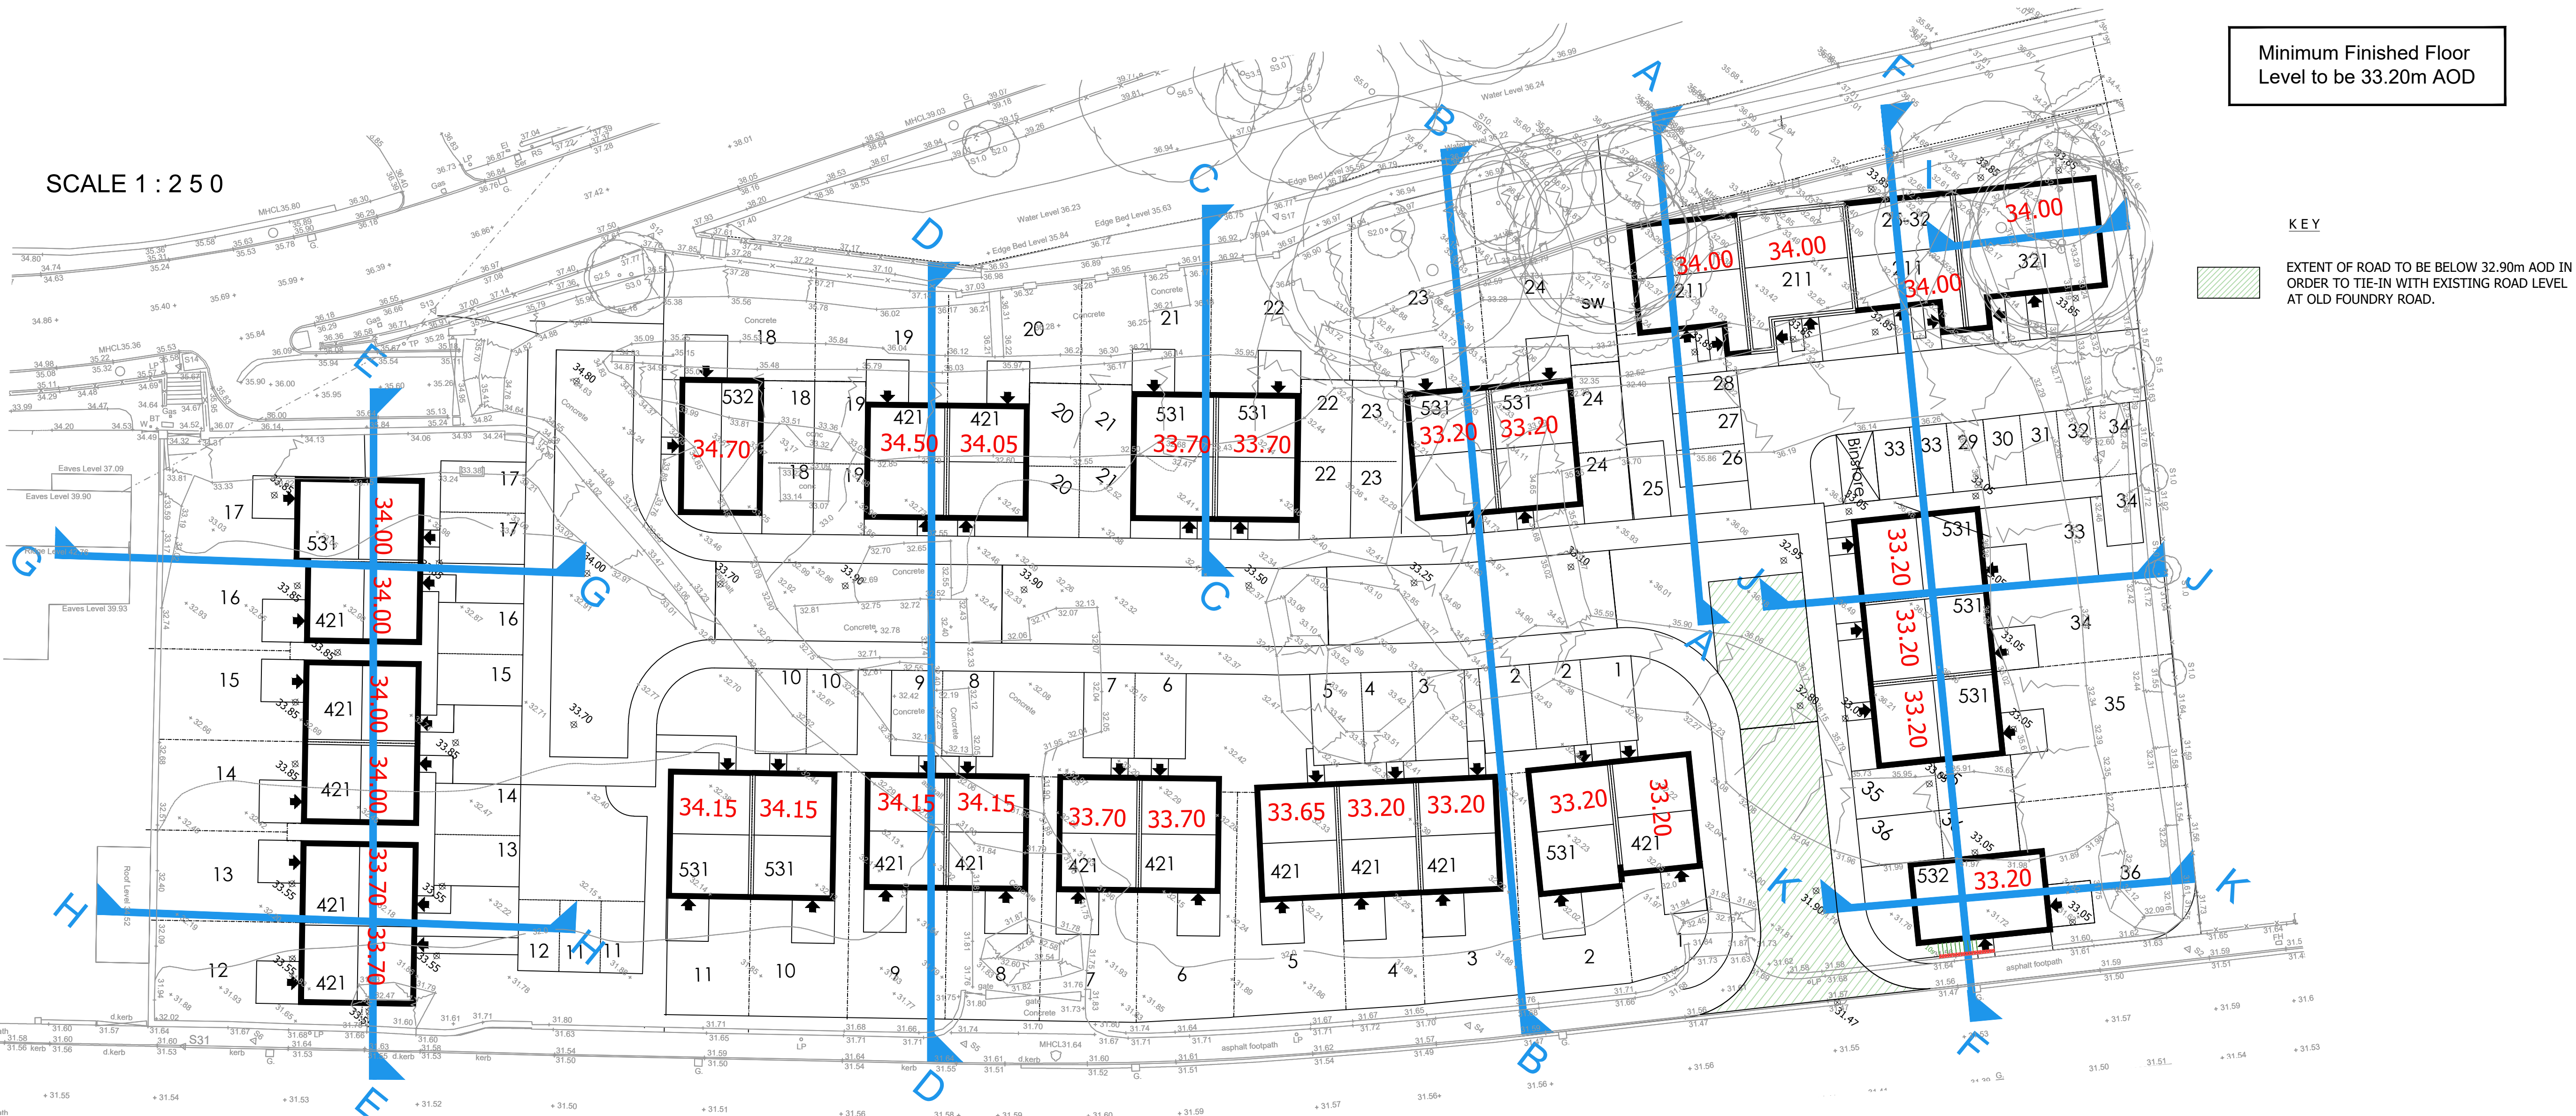

This drawing is copyright and its use or reproduction without the permission of Spring Design Consultancy Limited. All rights are reserved until invoices are paid in full. No responsibility will be taken for any design used for construction prior to receipt of relevant approvals.

rev	date	description	by
A	19.07.19	Updated to suit revised Site Layout.	LG
B	11.08.19	Sections C-C and D-D amended to show alternative garden levels.	MCC
C	17.12.19	Updated to suit revised Site Layout.	EA
D	16.01.20	Additional section lines and spot levels added.	LG

Status:
PLANNING

Drawn: LG
Checked: MCC
Date: January 2020
Scale: As Shown (A1)

Client: Bluefield Land Ltd
Project: Holly Street, Pontardawe
Title: Proposed Levels & Site Sections (1 of 2)
Ref: 2344 / 630-1
Rev: -

spring design
Unit 2 Chapel Barns | Merthyr Mawr
Bridgend | CF32 0LS | 01656 656267
mail@spring-consultancy.co.uk