


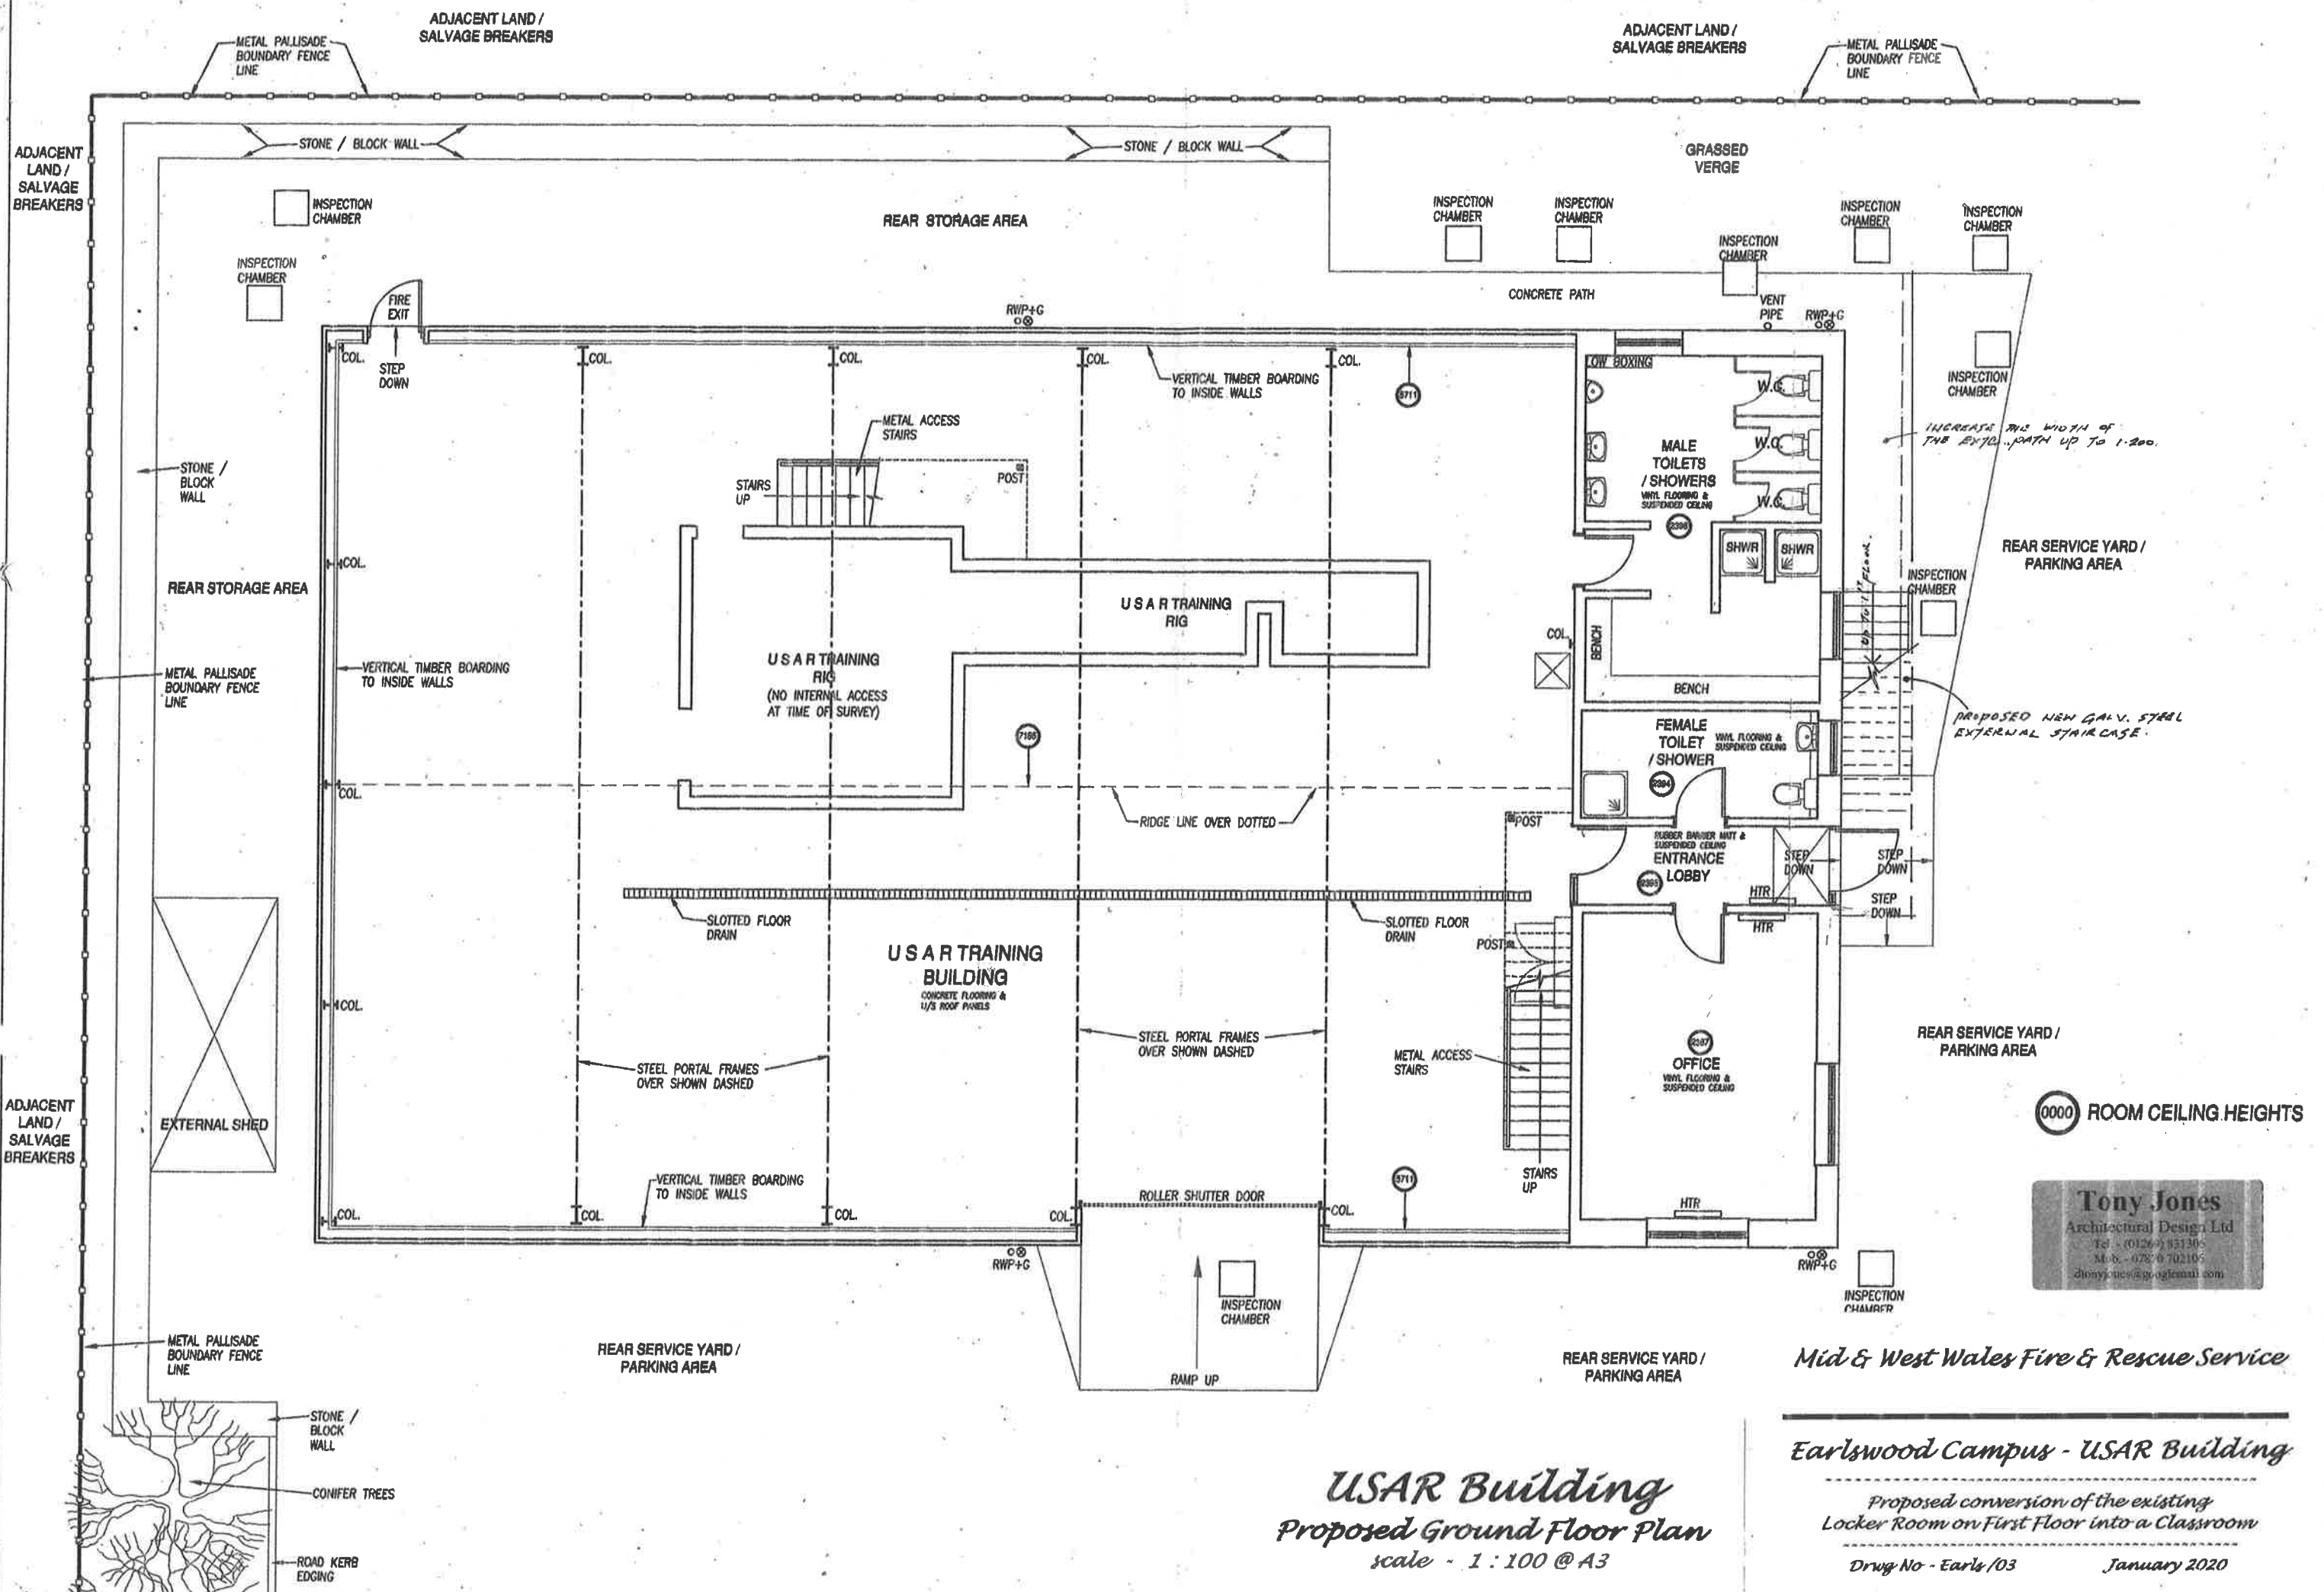

Tony Jones
 Architectural Design Ltd
 Tel: 01269 831305
 Mob: 07870 702105
 tonyjones2@gmail.com

Mid & West Wales Fire & Rescue Service

Earlswood Campus - USAR Building

Proposed conversion of the existing Locker Room on First Floor into a Classroom

Draw No - Earls/03 January 2020