


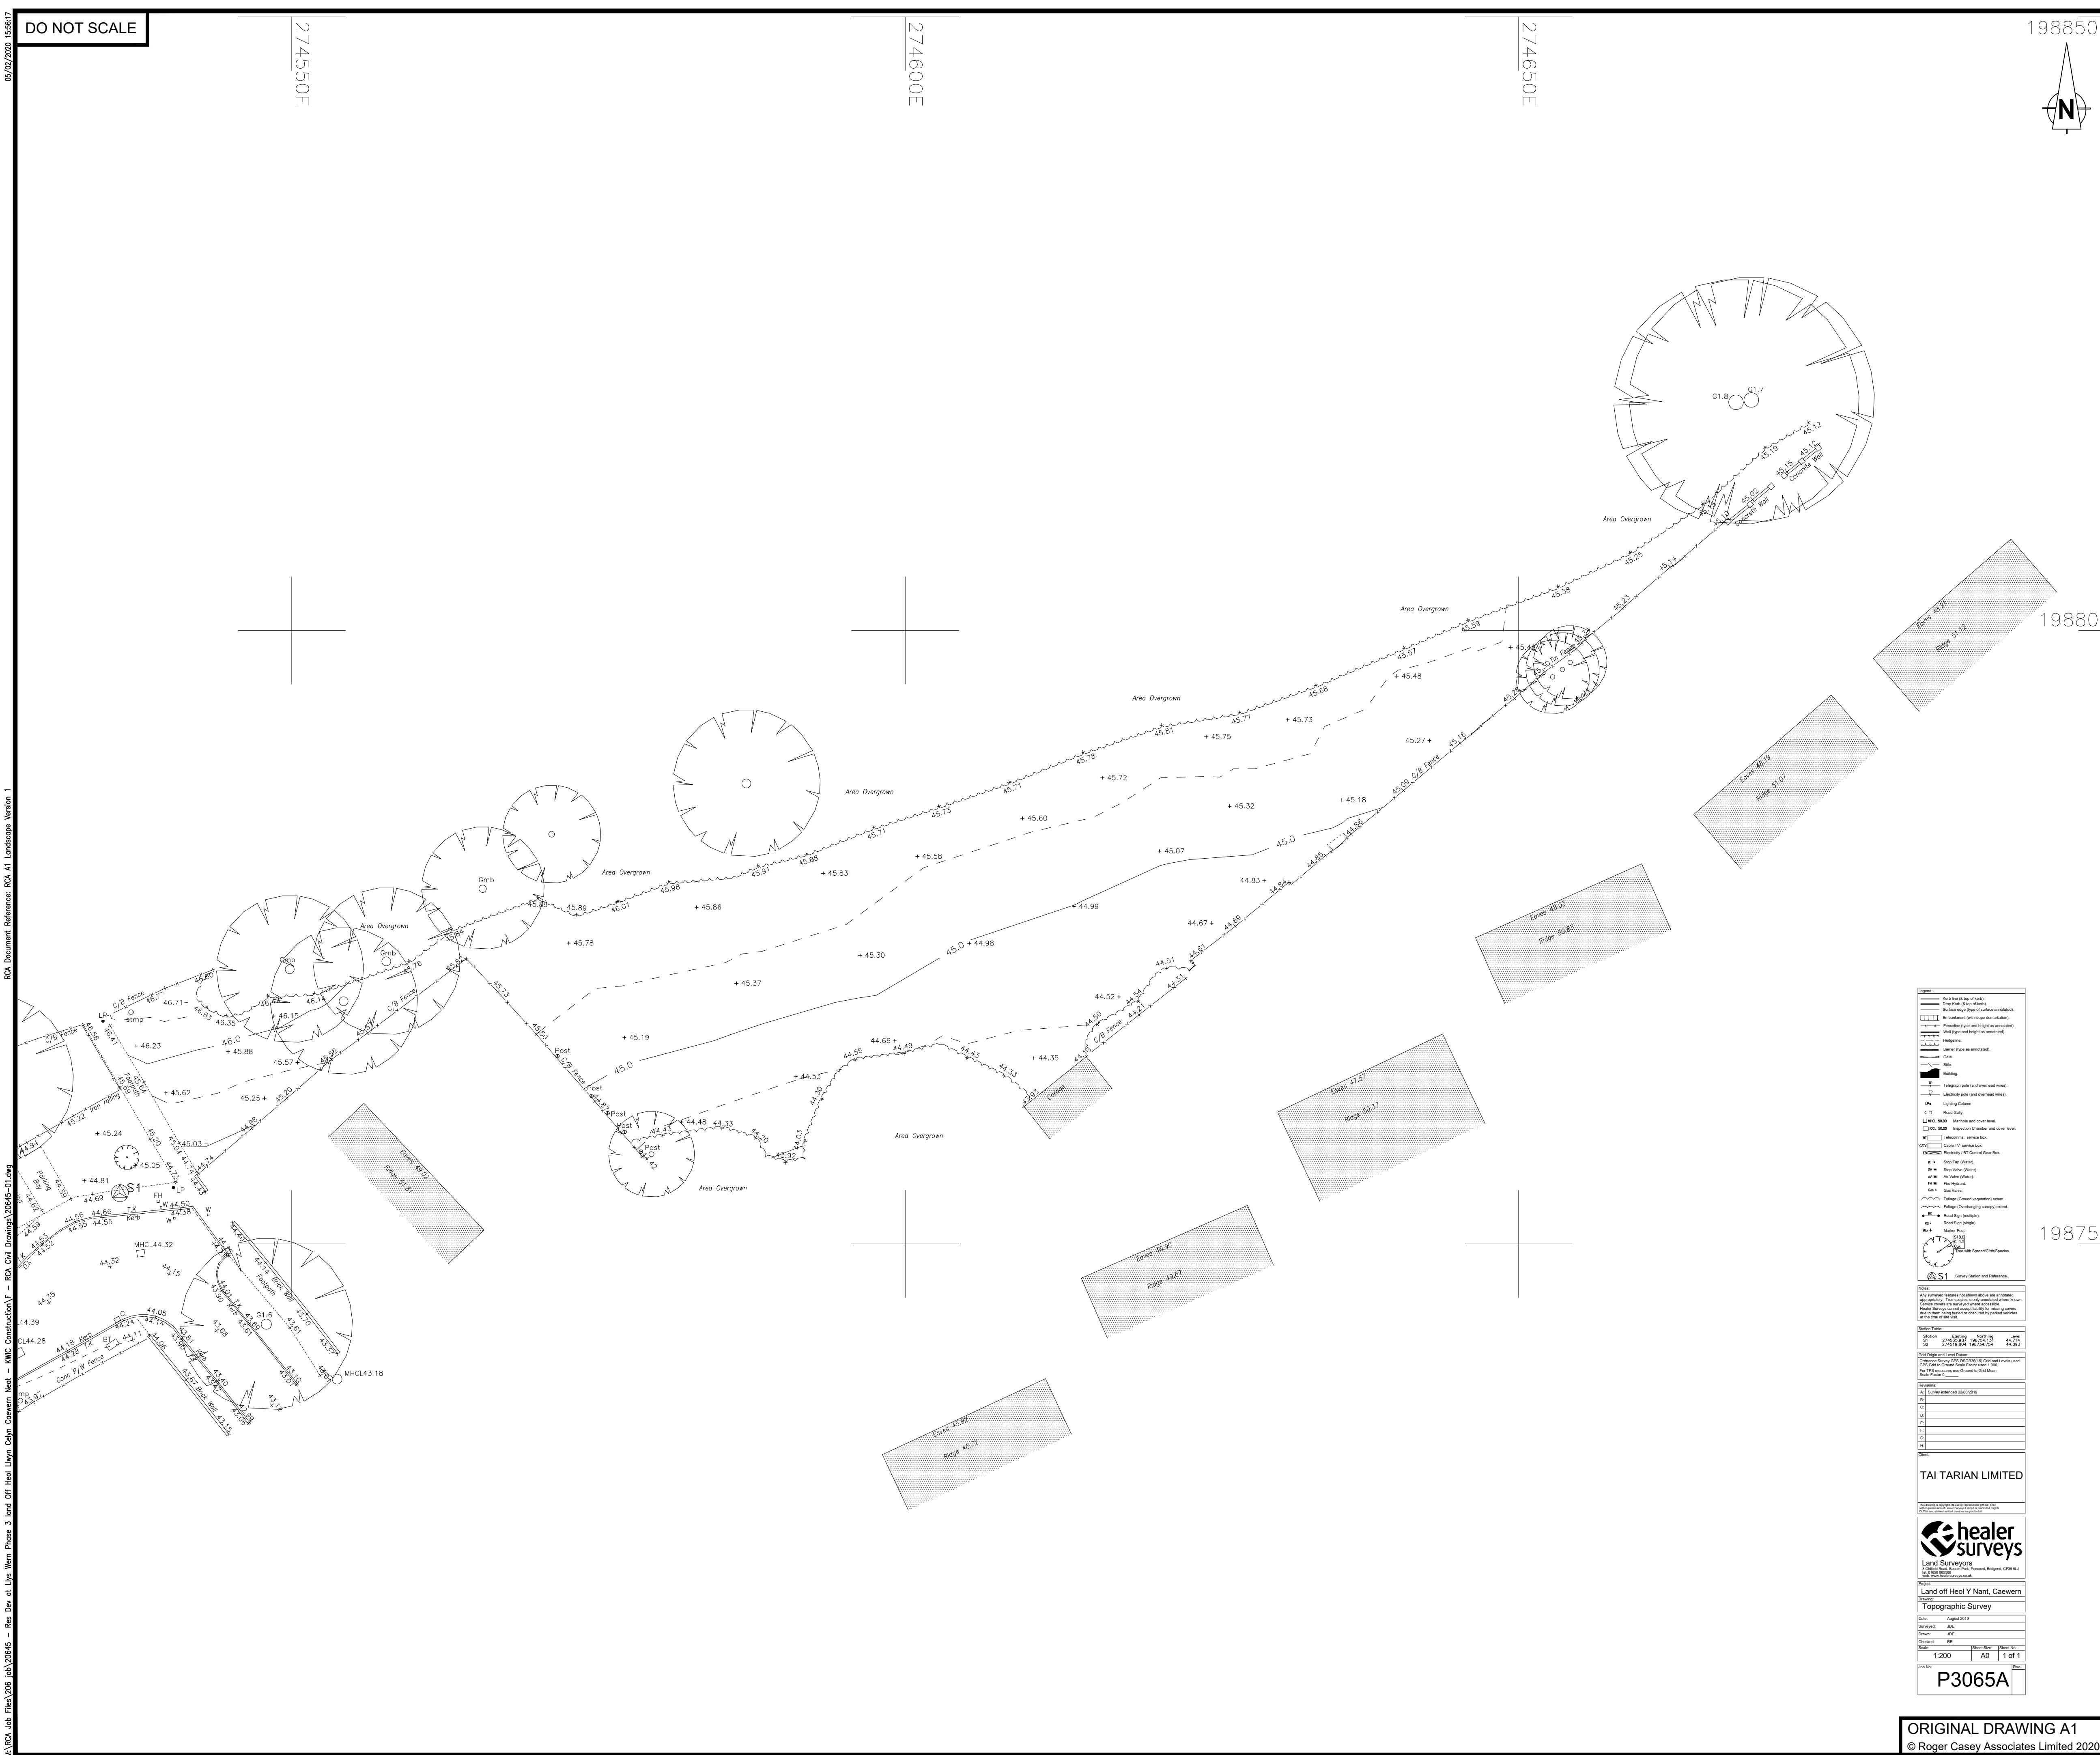

198850



NOTES

THE PROPERTY OF THIS DRAWING AND DESIGN IS VESTED IN ROGER CASEY ASSOCIATES AND MUST NOT BE COPIED OR REPRODUCED IN ANY WAY WITHOUT THE WRITTEN CONSENT OF ROGER CASEY ASSOCIATES.

THE CONTRACTOR IS TO CHECK ALL LEVELS AND DIMENSIONS BEFORE WORK COMMENCES, AND ANY DISCREPANCIES TO BE REPORTED IMMEDIATELY TO THE CONSULTANTS.


WORK TO FIGURED DIMENSIONS IN PREFERENCE TO SCALING.

THIS DRAWING IS TO BE READ IN CONJUNCTION WITH ALL OTHER ROGER CASEY ASSOCIATES DRAWINGS AND SPECIFICATIONS AND ALL OTHER CONSULTANTS DRAWINGS AND SPECIFICATIONS RELATING TO THIS PROJECT

REV.	DESCRIPTION	DRAWN	CHECK	DATE
------	-------------	-------	-------	------

DRAWING STATUS

SURVEY

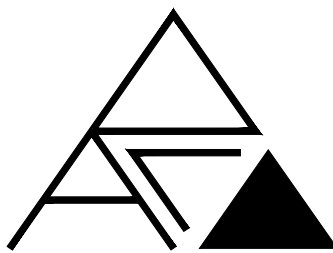

**Roger Casey
Associates**

Consulting Civil &
Structural Engineers

Ty Mansel, 6 Mansel Street,
Carmarthen,
Carmarthenshire SA31 1PX

T: 01267 222 646

Units 10 & 11, Merlin's Court
Winch Lane, Haverfordwest,
Pembrokeshire SA61 1SB

T: 01437 762 795

E: office@rca-eng.co.uk

W: www.rca-eng.co.uk

CLIENT

KWIC CONSTRUCTION for



ARCHITECTURAL CONSULTANT:

iPLAN

PROJECT:

RESIDENTIAL DEVELOPMENT OFF HEOL LLWYN CELYN, NEATH, NEATH PORT TALBOT SA10 7PS

DRAWING TITLE:

EXISTING SITE SURVEY PLAN

DRAWN BY: PWJL	DESIGN BY: -	CHECKED BY: RSC	DATE: 05/02/2020
-------------------	-----------------	--------------------	---------------------

SCALES: 1:200	DRAWING No.: 20645/01	REVISION:
------------------	--------------------------	-----------

ORIGINAL DRAWING A1
© Roger Casey Associates Limited 2020