



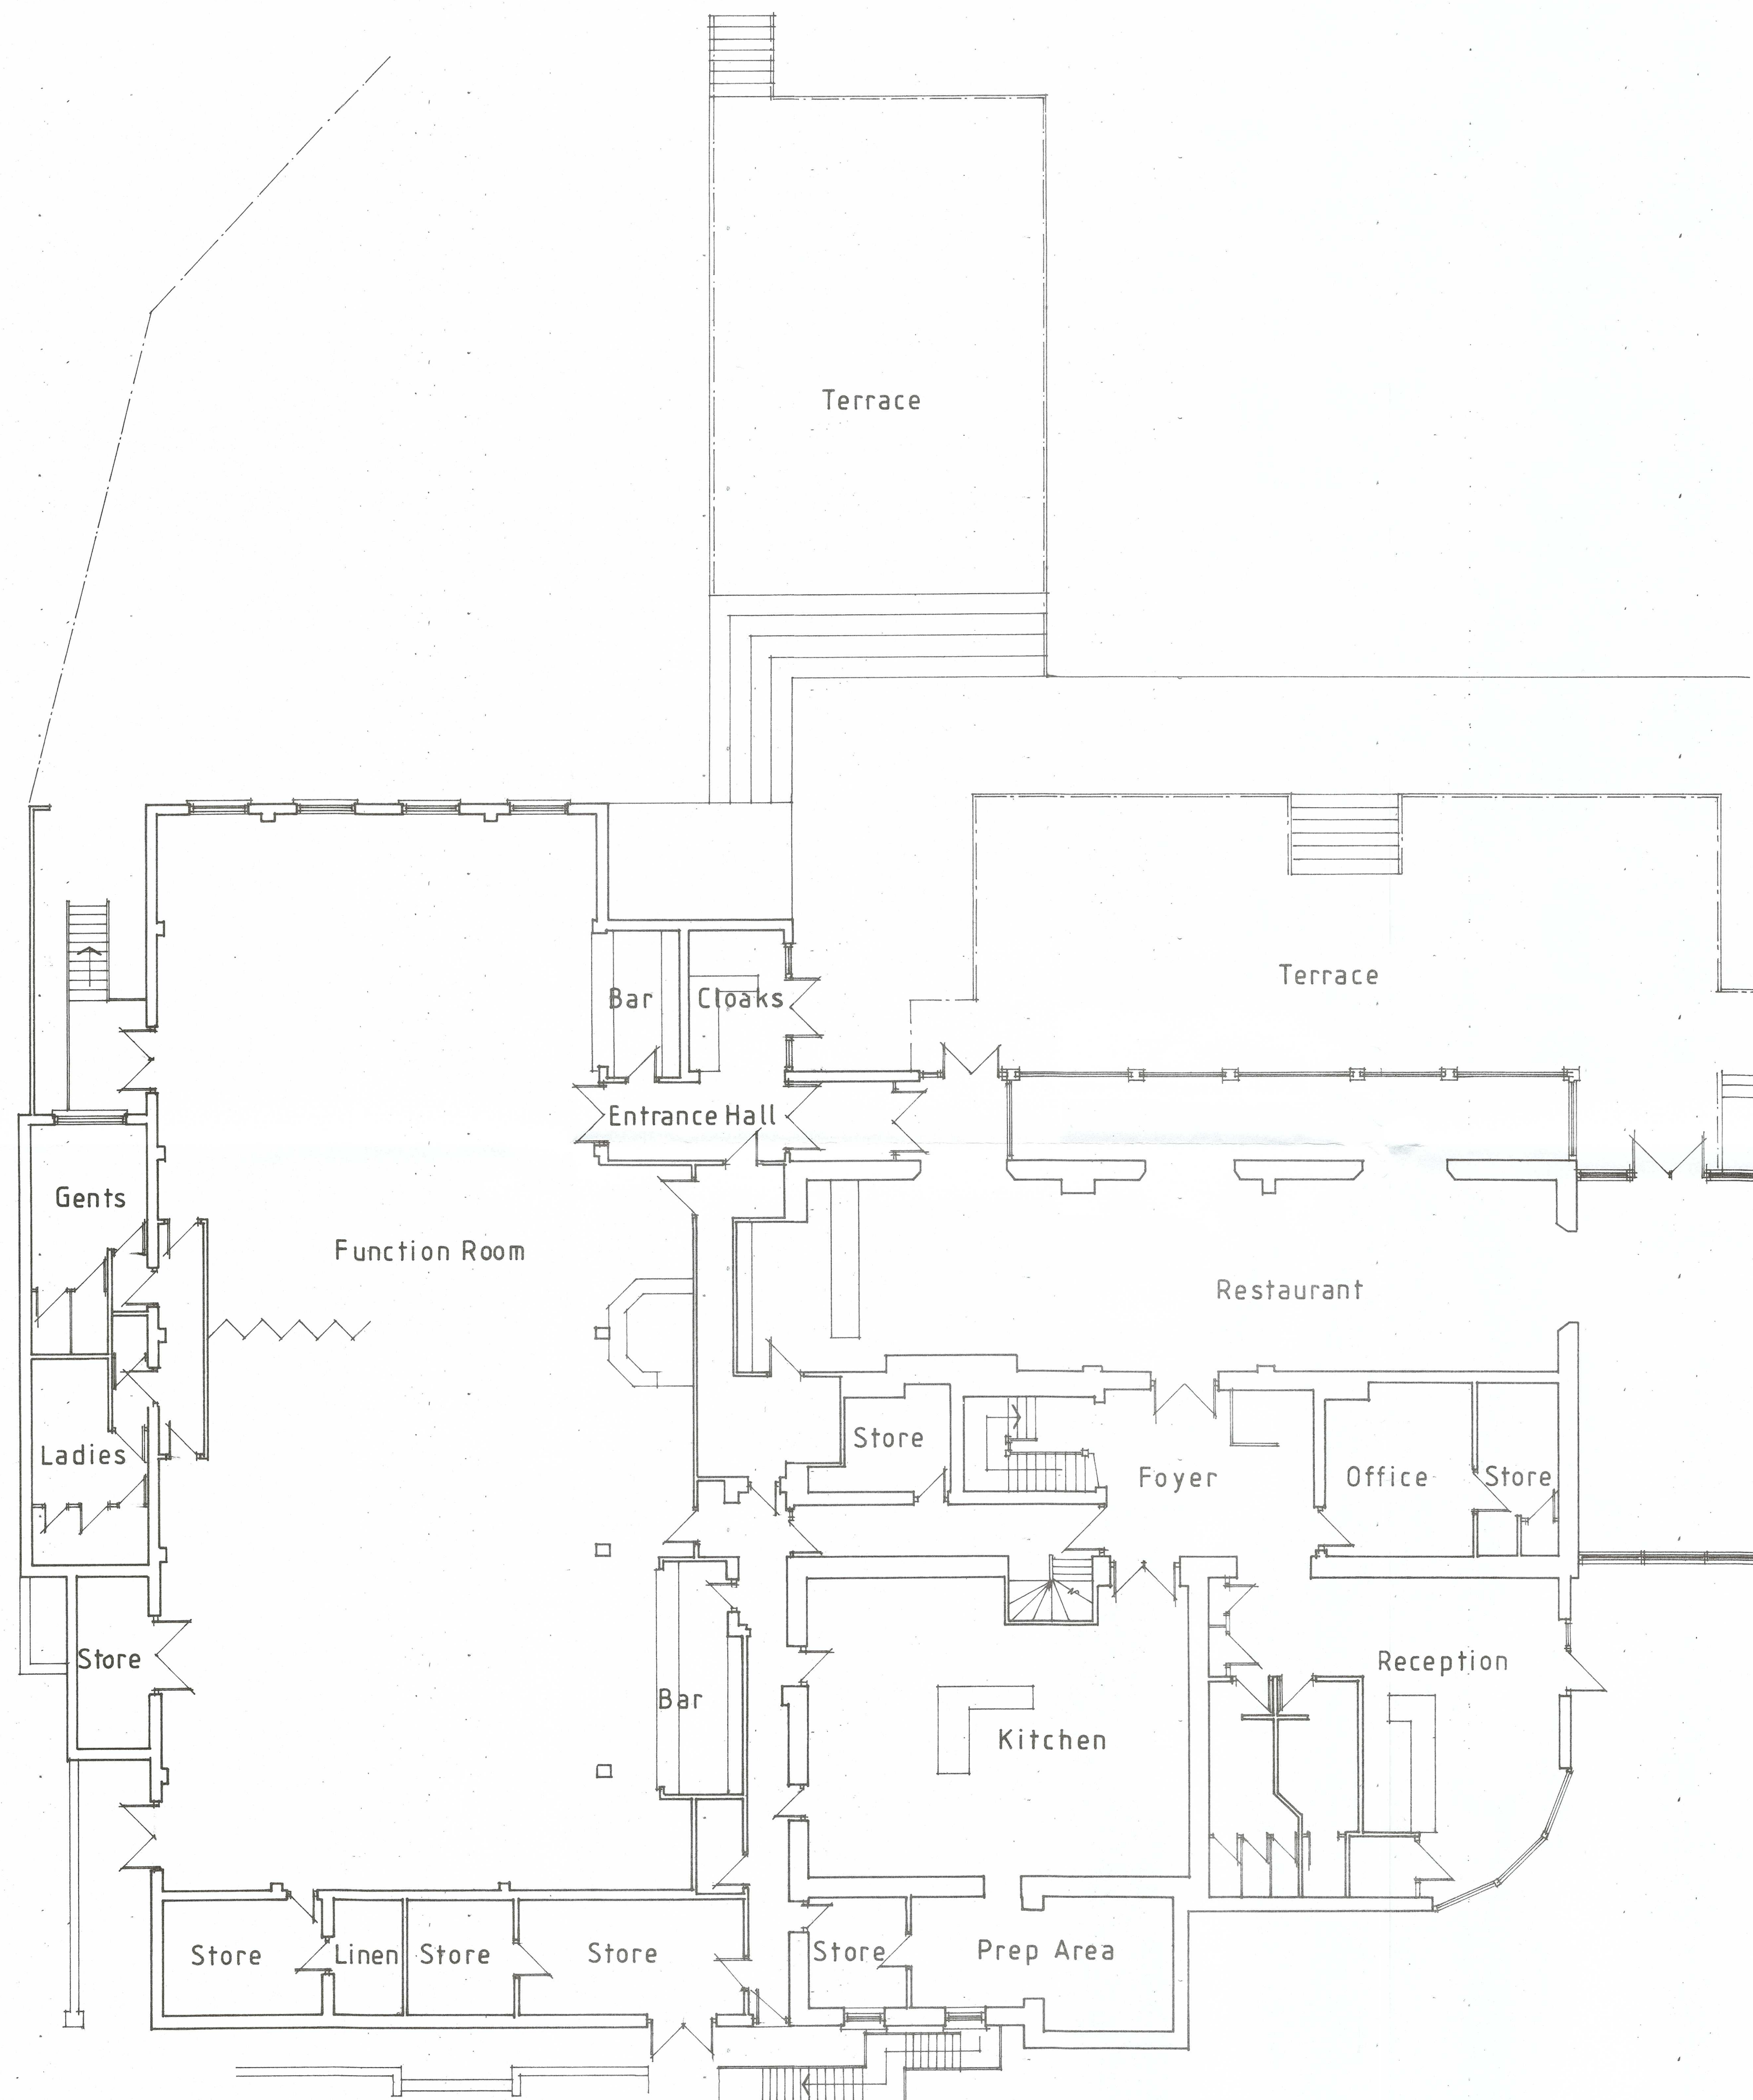

Existing Ground Floor

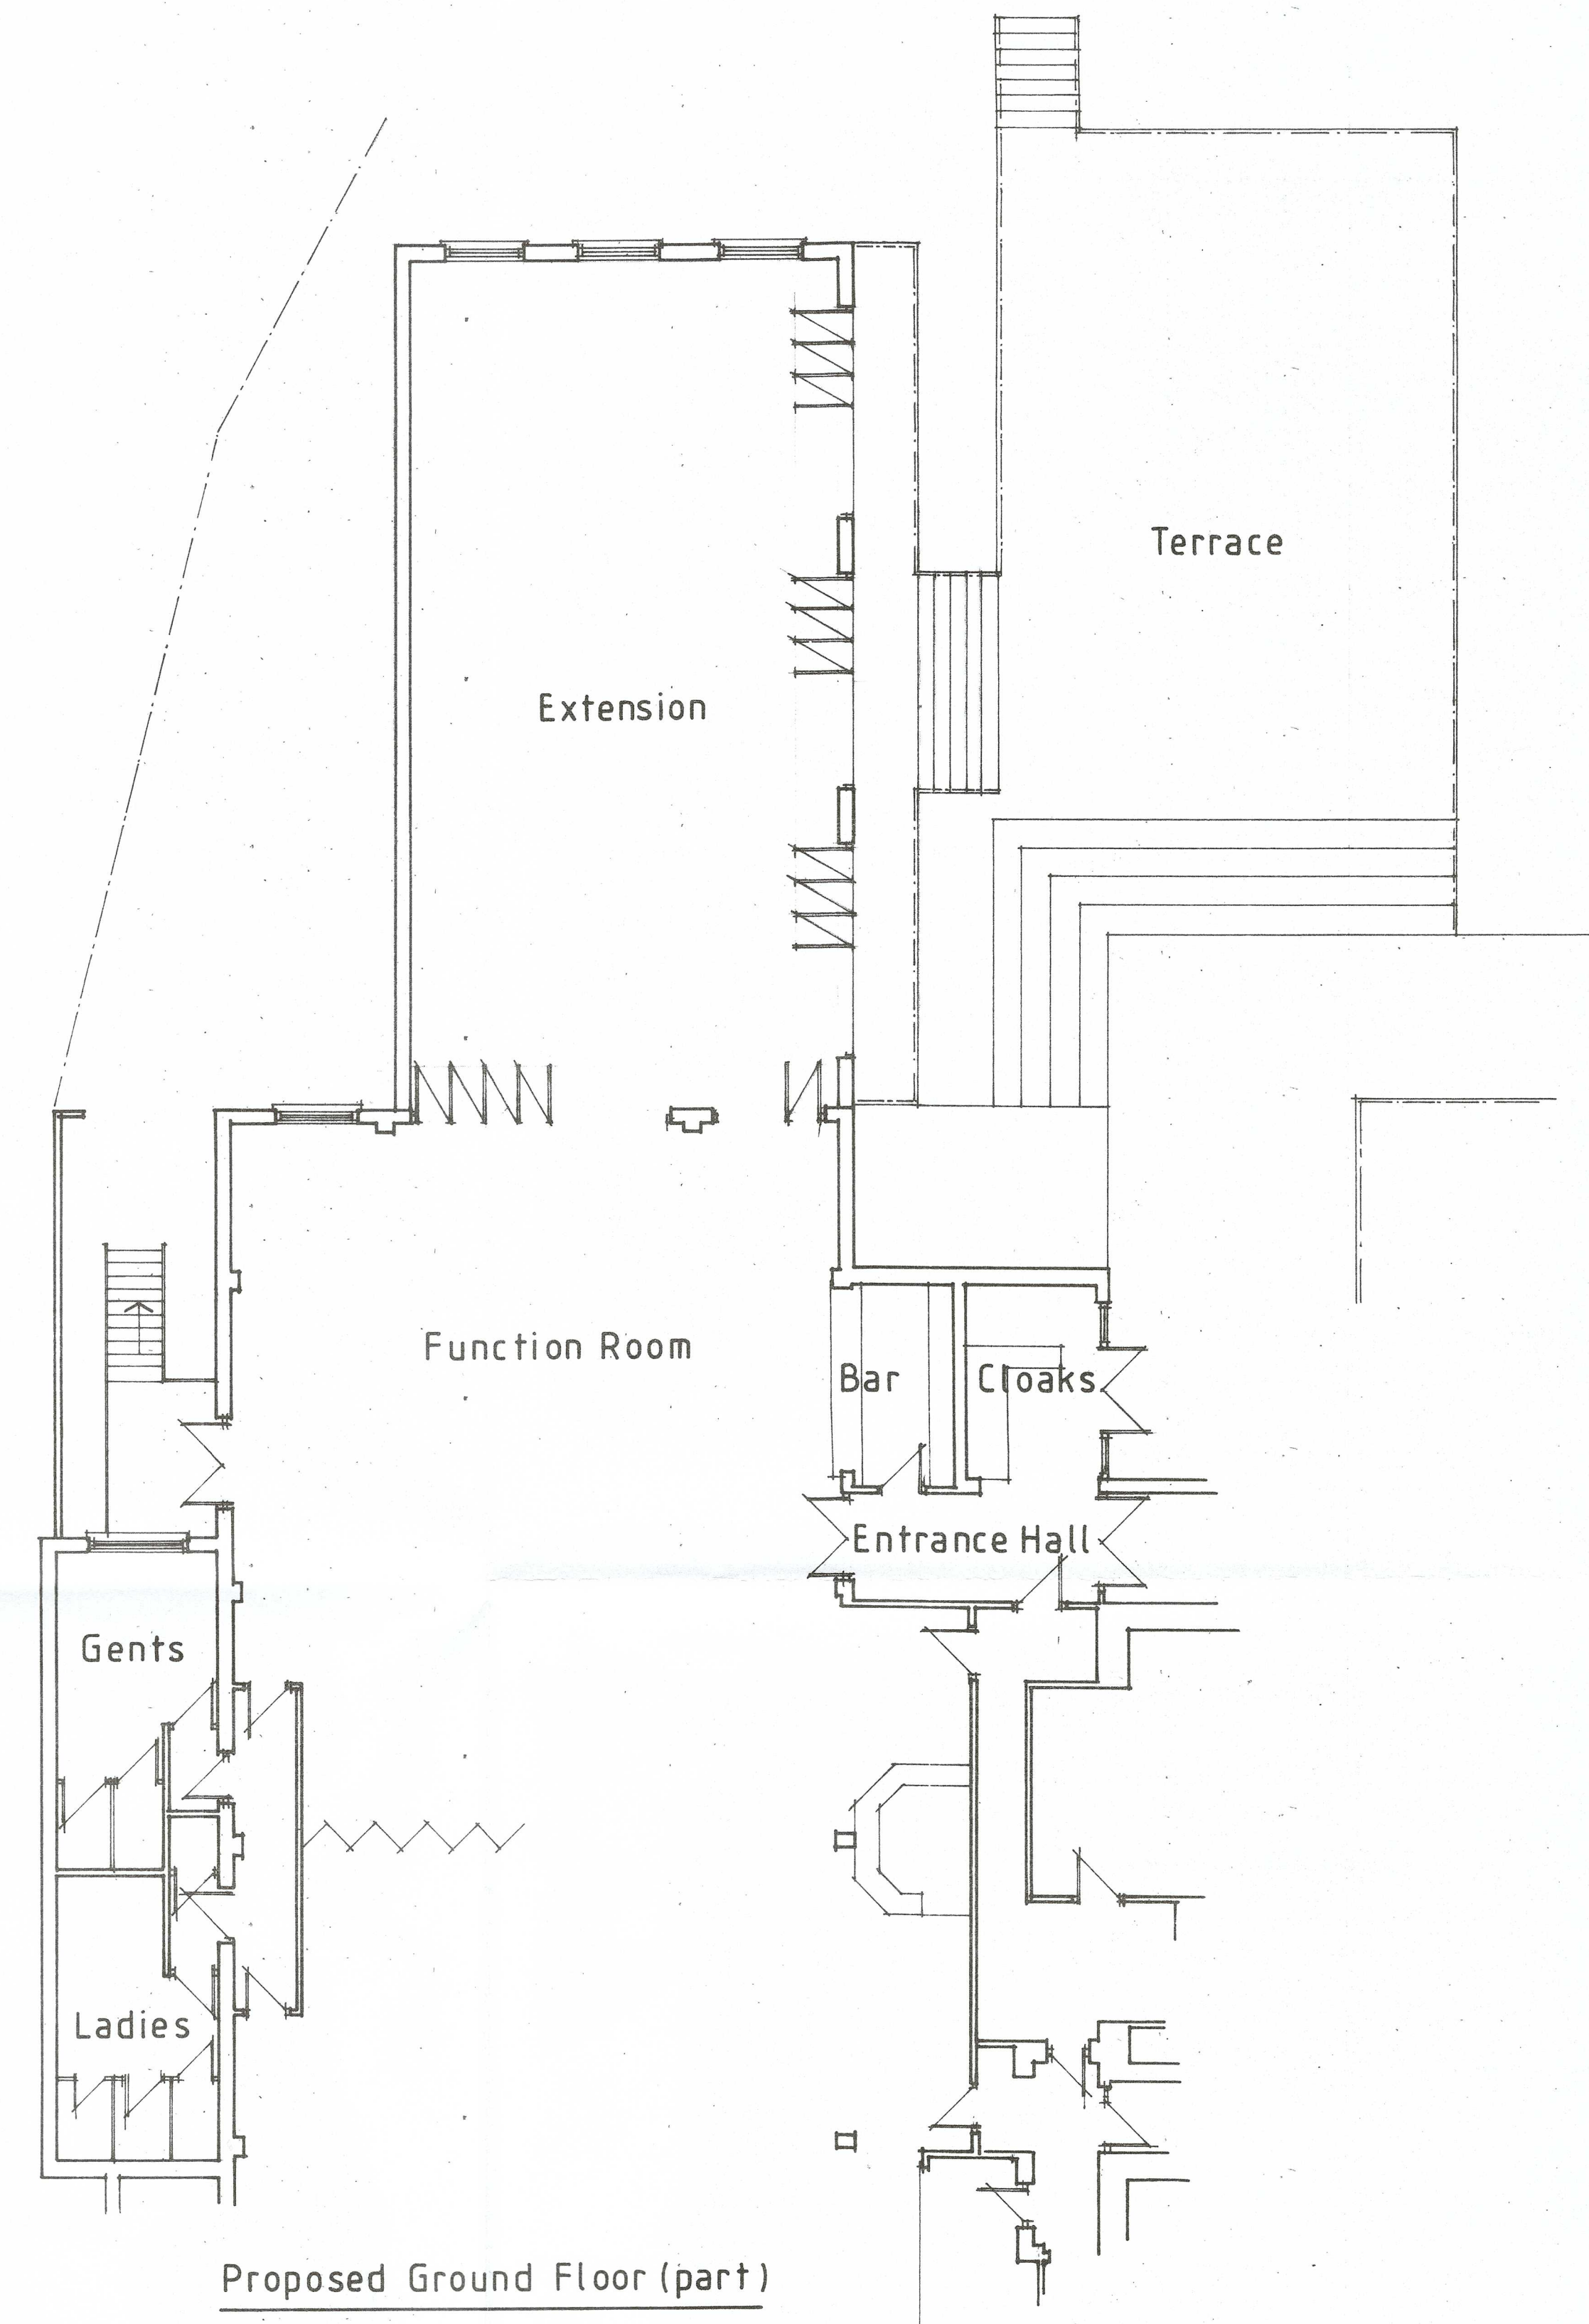

Proposed Ground Floor (part)

<u>Scheme:</u>		
Proposed Extension to Function Room Glyn Clydach Hotel, Neath Abbey.		
<u>Title:</u>		
Existing and Proposed Plans		
<u>Drawn:</u>	<u>Date:</u>	<u>Scale:</u>
GCH/01	Feb '20	1/100
<u>Client:</u>		
Mr Colin Sheppard		