


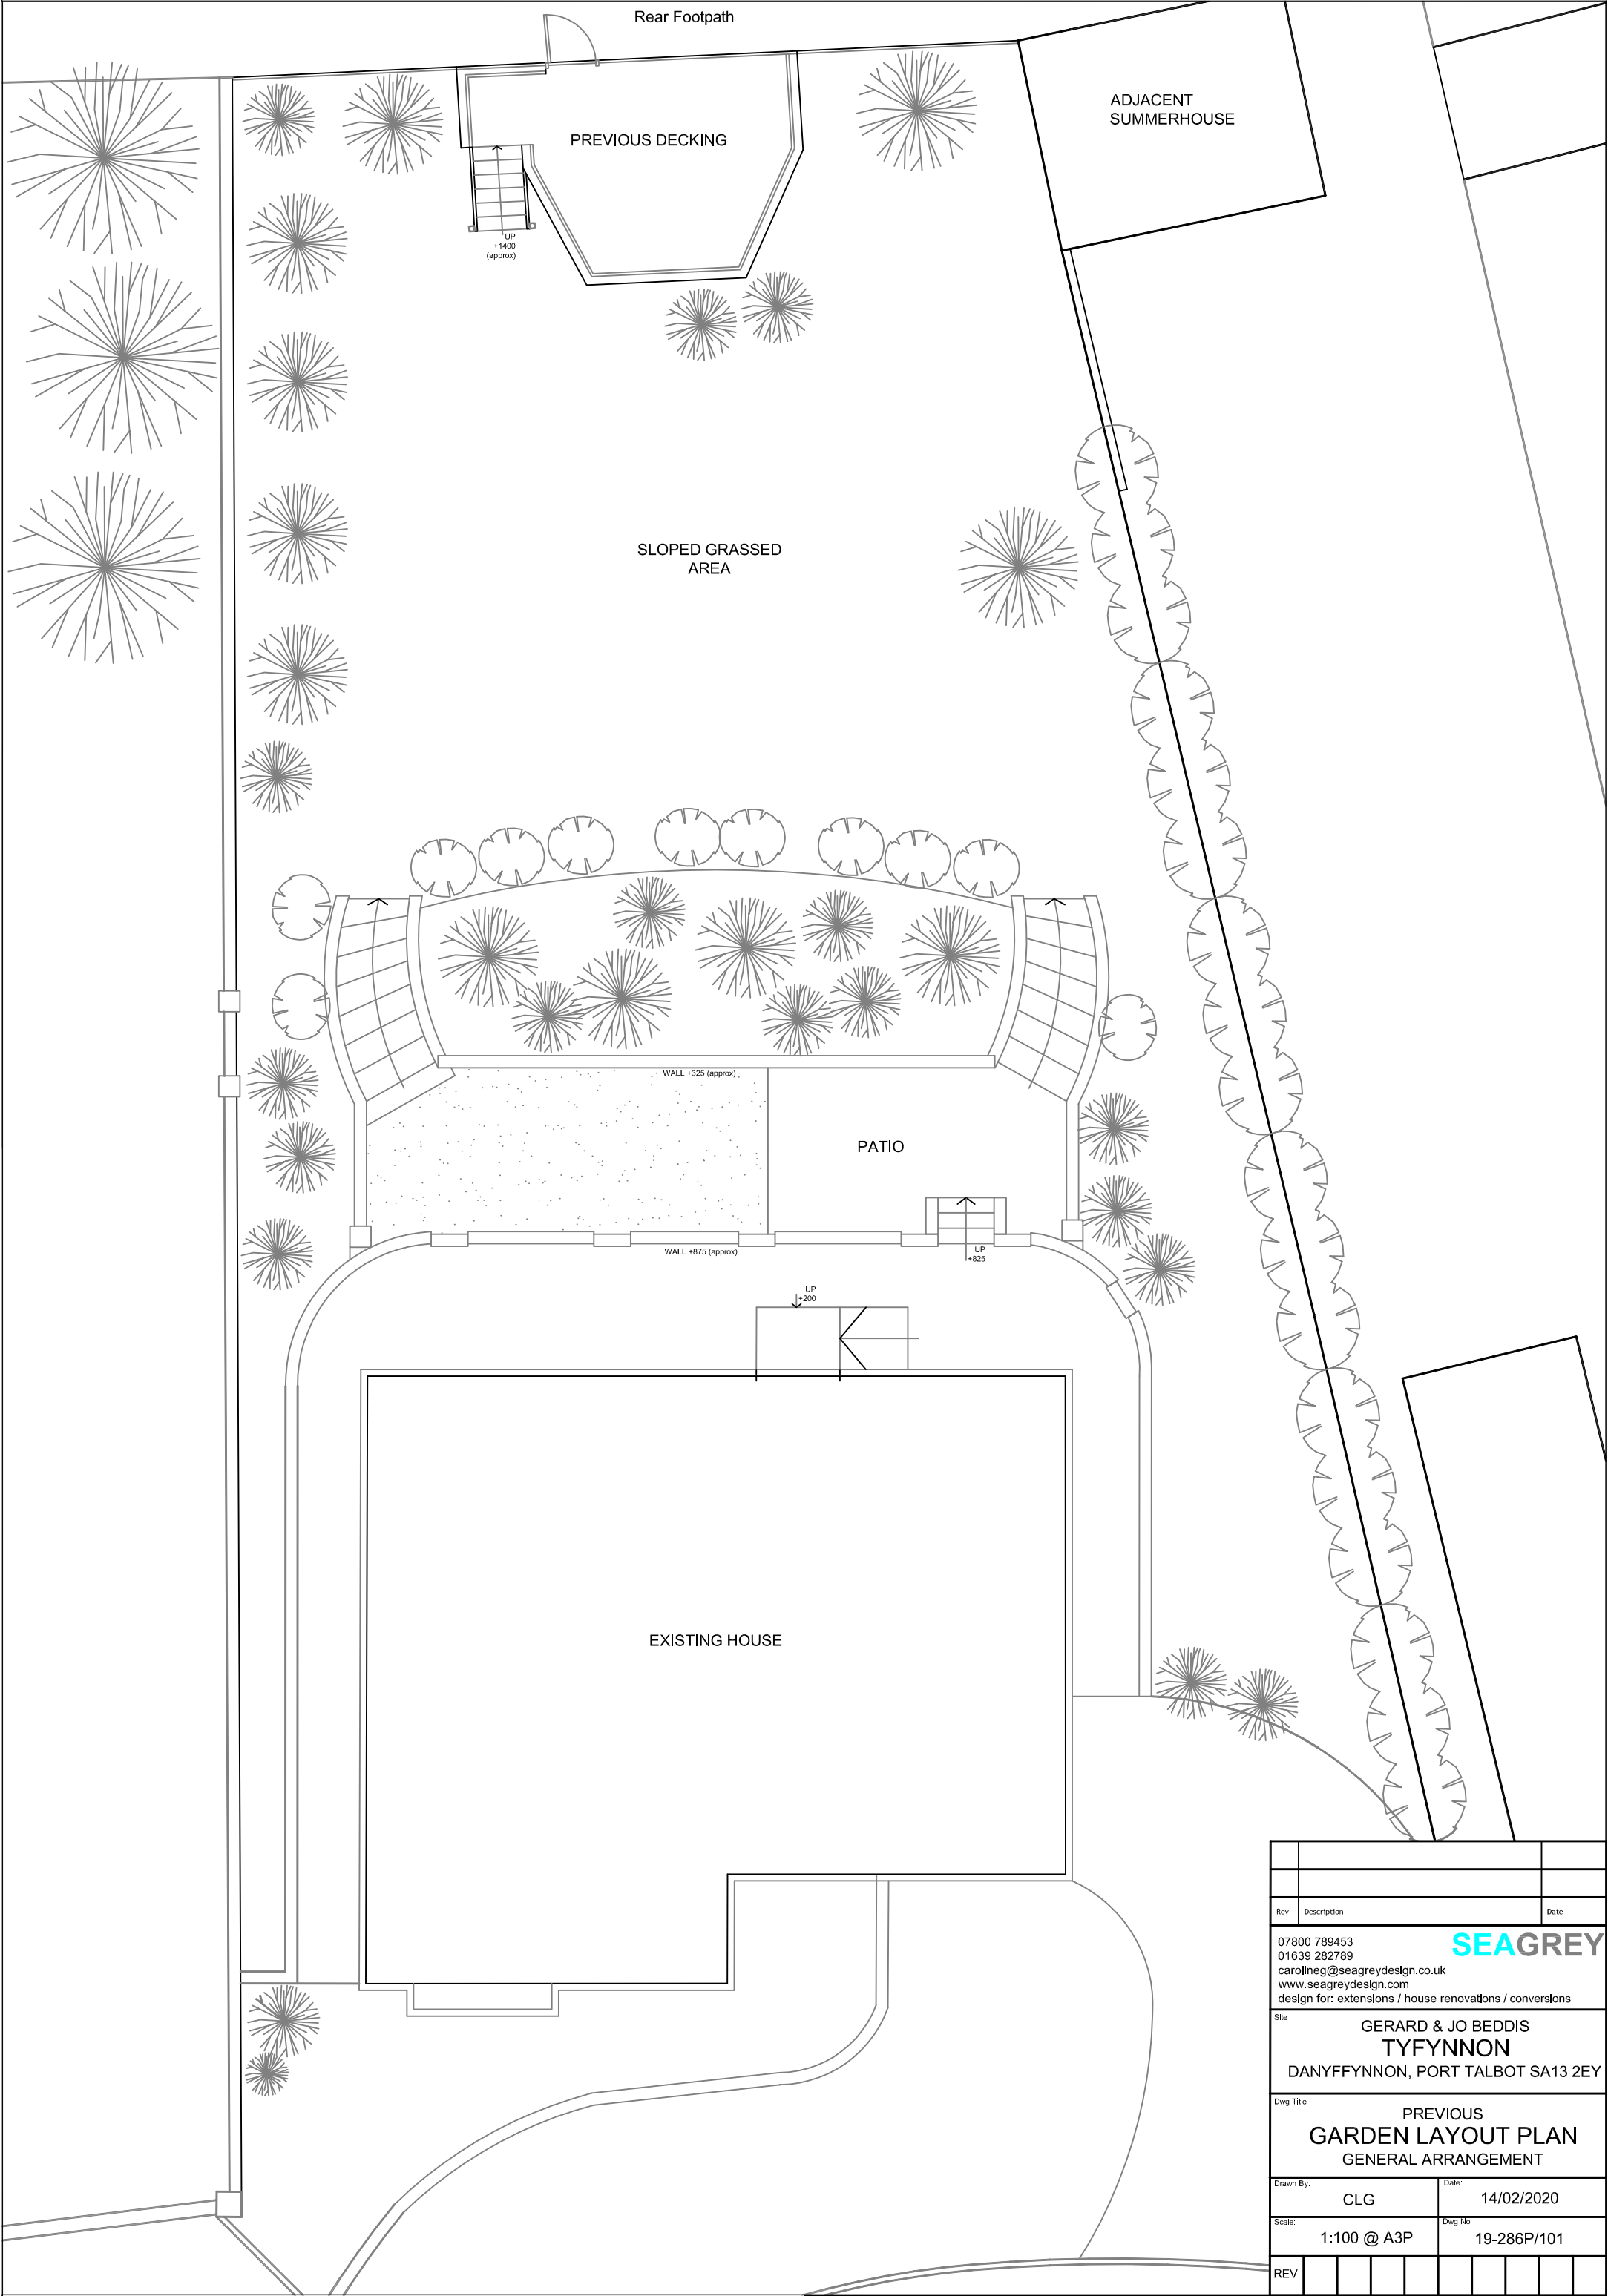

Rev	Description	Date
07800 789453 01639 282789 carolineg@seagreydesign.co.uk www.seagreydesign.com design for: extensions / house renovations / conversions		
Site	GERARD & JO BEDDIS TYFYNNON DANYFFYNNON, PORT TALBOT SA13 2EY	
Dwg Title	PREVIOUS GARDEN LAYOUT PLAN GENERAL ARRANGEMENT	
Drawn By:	CLG	Date: 14/02/2020
Scale:	1:100 @ A3P	Dwg No: 19-286P/101
REV		