


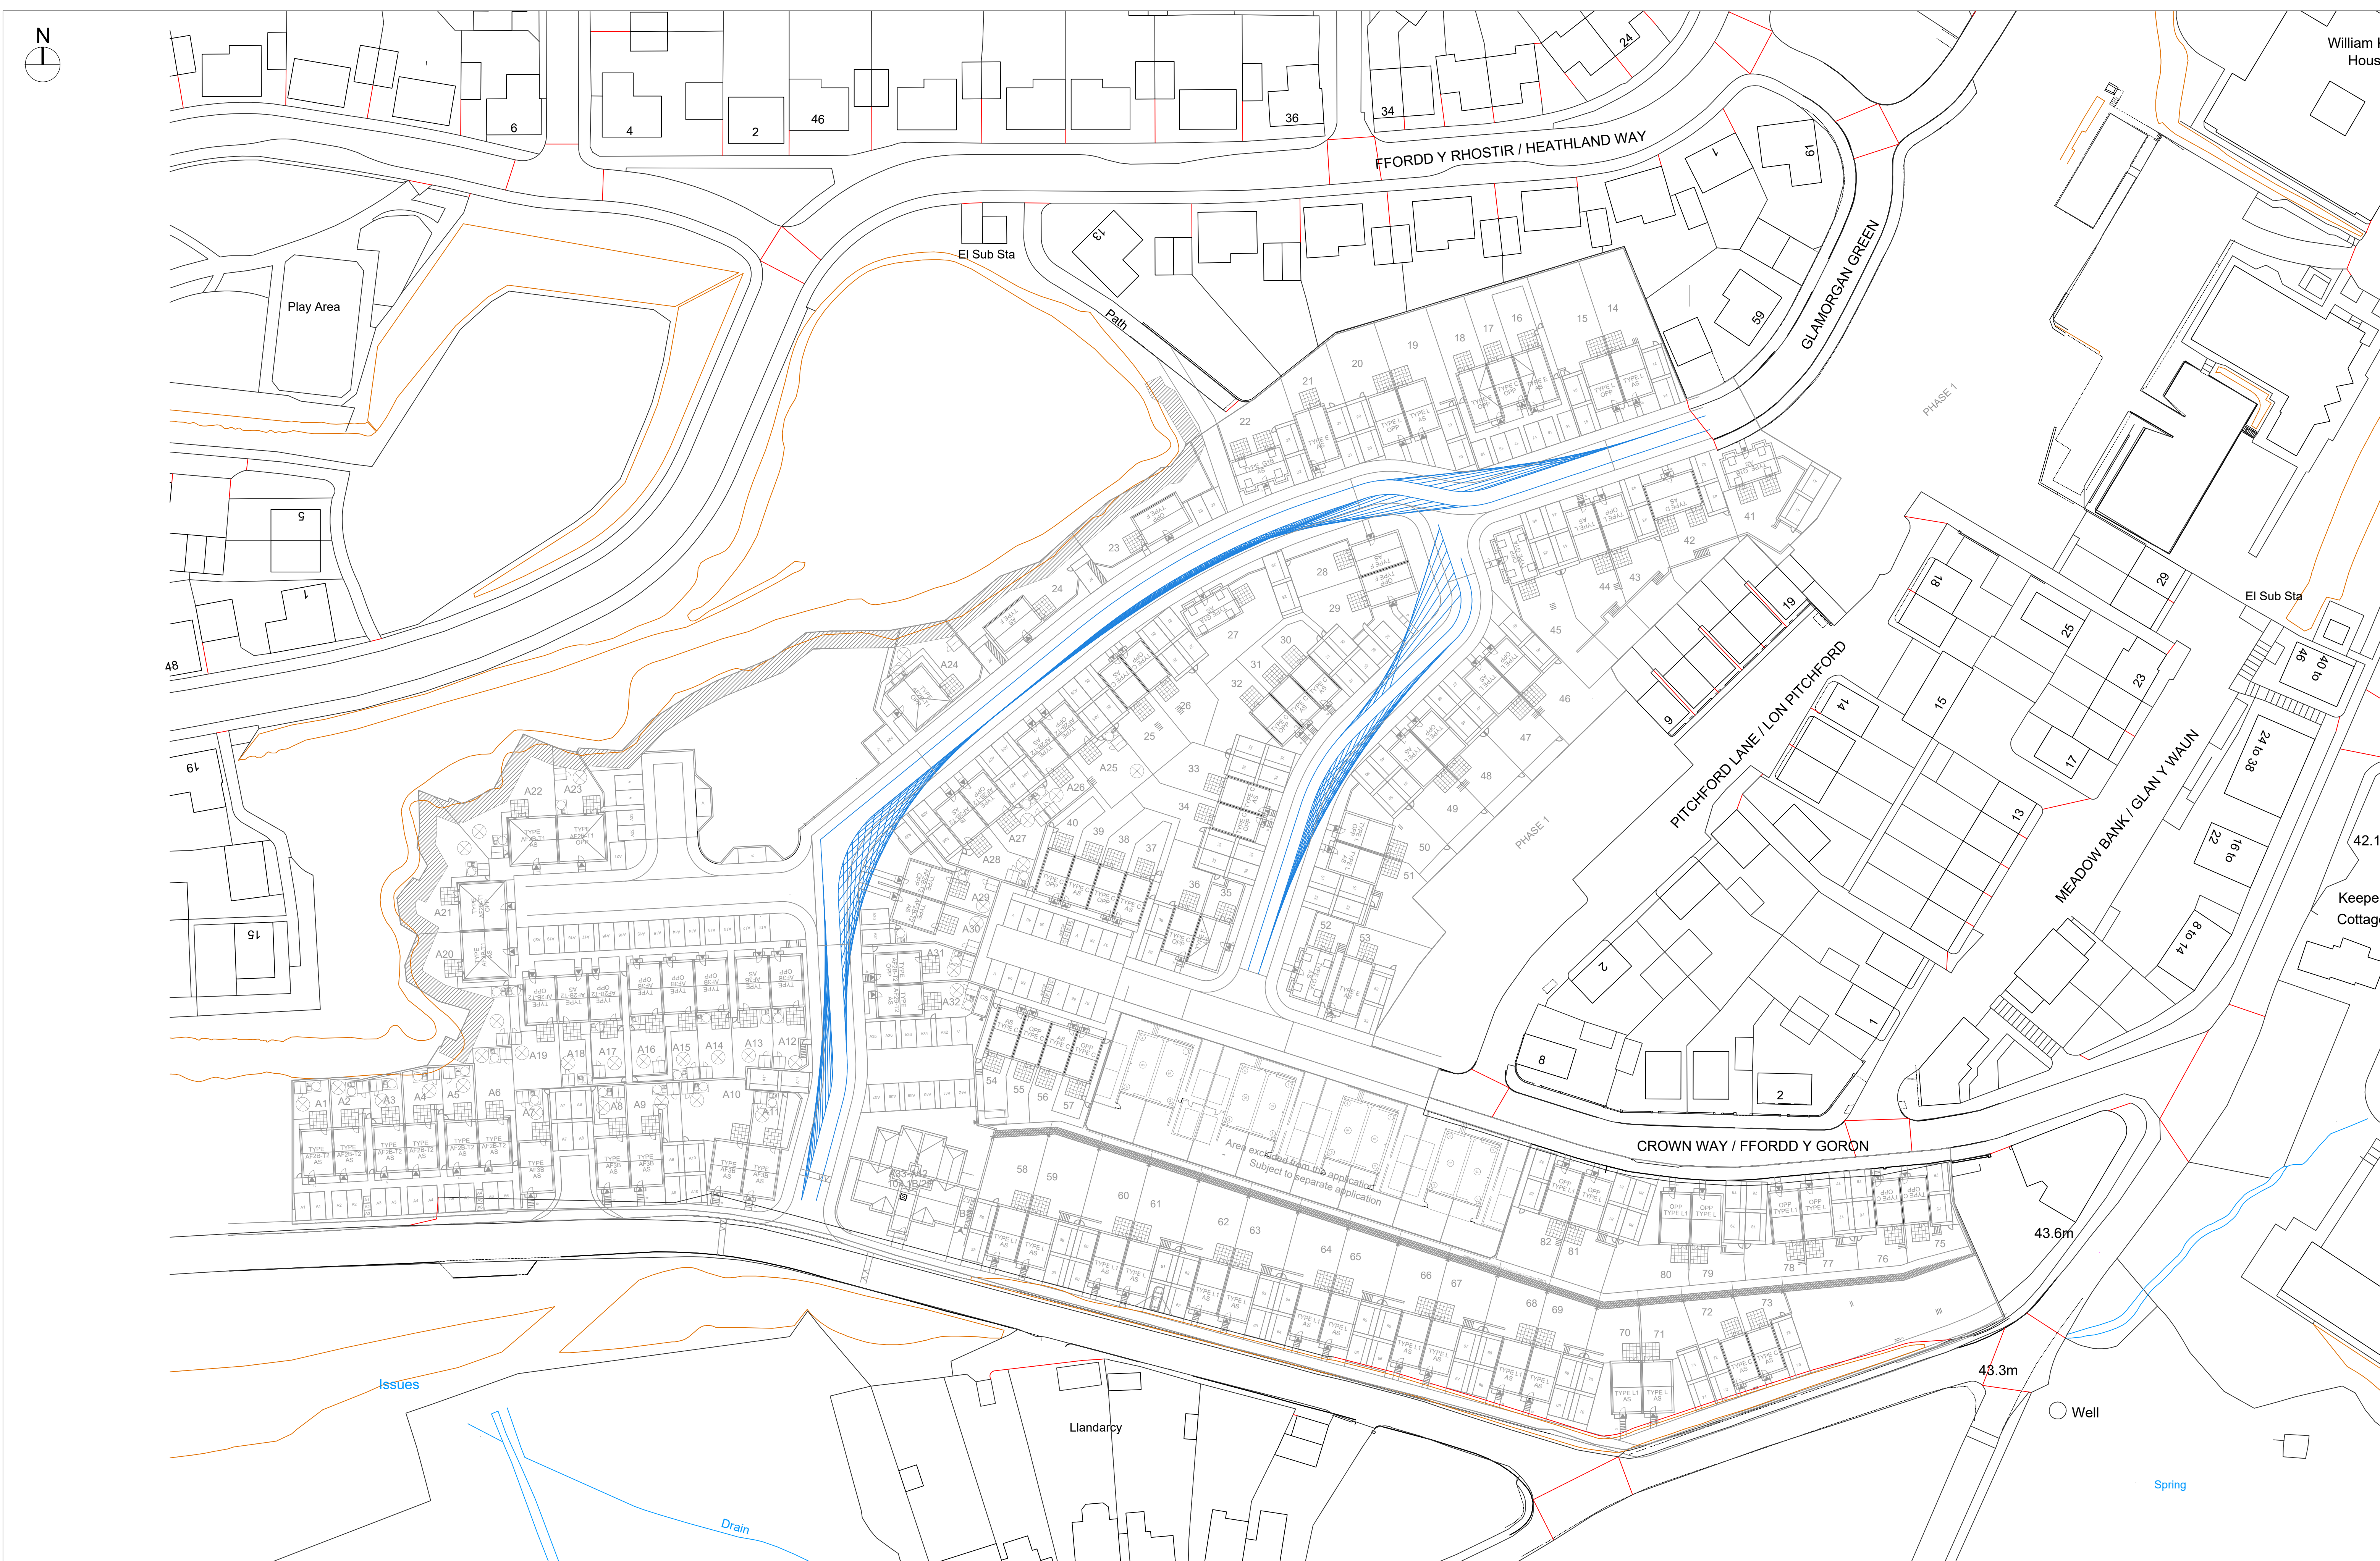

This drawing is copyright and its use or reproduction without the permission of Spring Design Consultancy Limited. All rights are reserved until invoices are paid in full. No responsibility will be taken for any design used for construction prior to receipt of relevant approvals.

rev	date	description	by
A	24.02.20	Updated in accordance with latest Site Layout.	LG

Status:
PLANNING

Drawn:	LG	Client:	Waterstone Homes
Checked:	RMJ	Project:	Coed Darcy, Phase 2
Date:	Feb 2020	Title:	Proposed GA Plans - Forward Visibility
Scale:	1:500(A1)	Ref:	2432/556
		Rev:	A



Unit 2 Chapel Barns | Merthyr Mawr
Bridgend | CF32 0LS | 01656 656267
mail@spring-consultancy.co.uk