
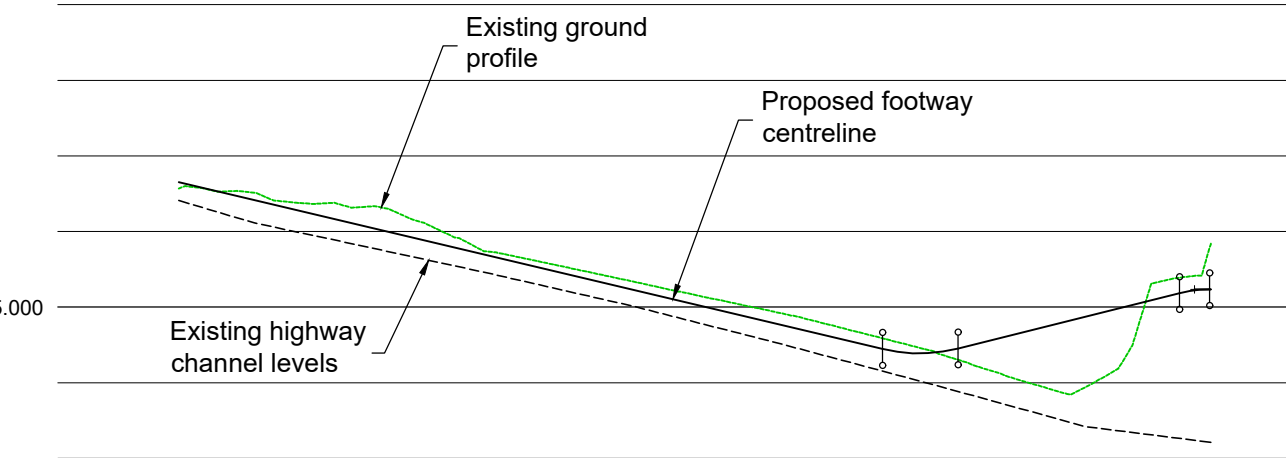
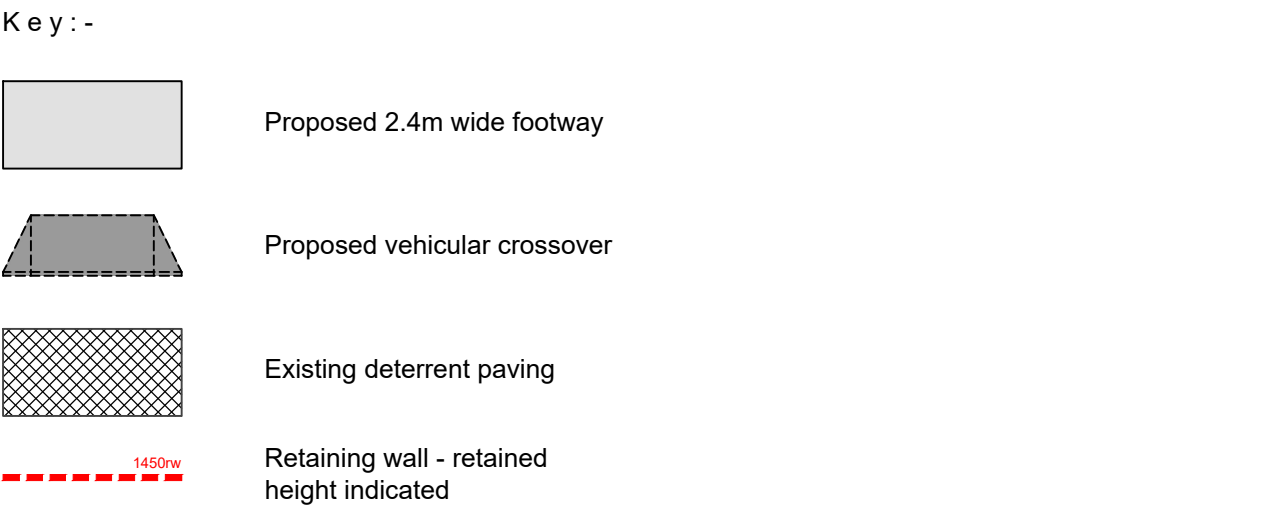


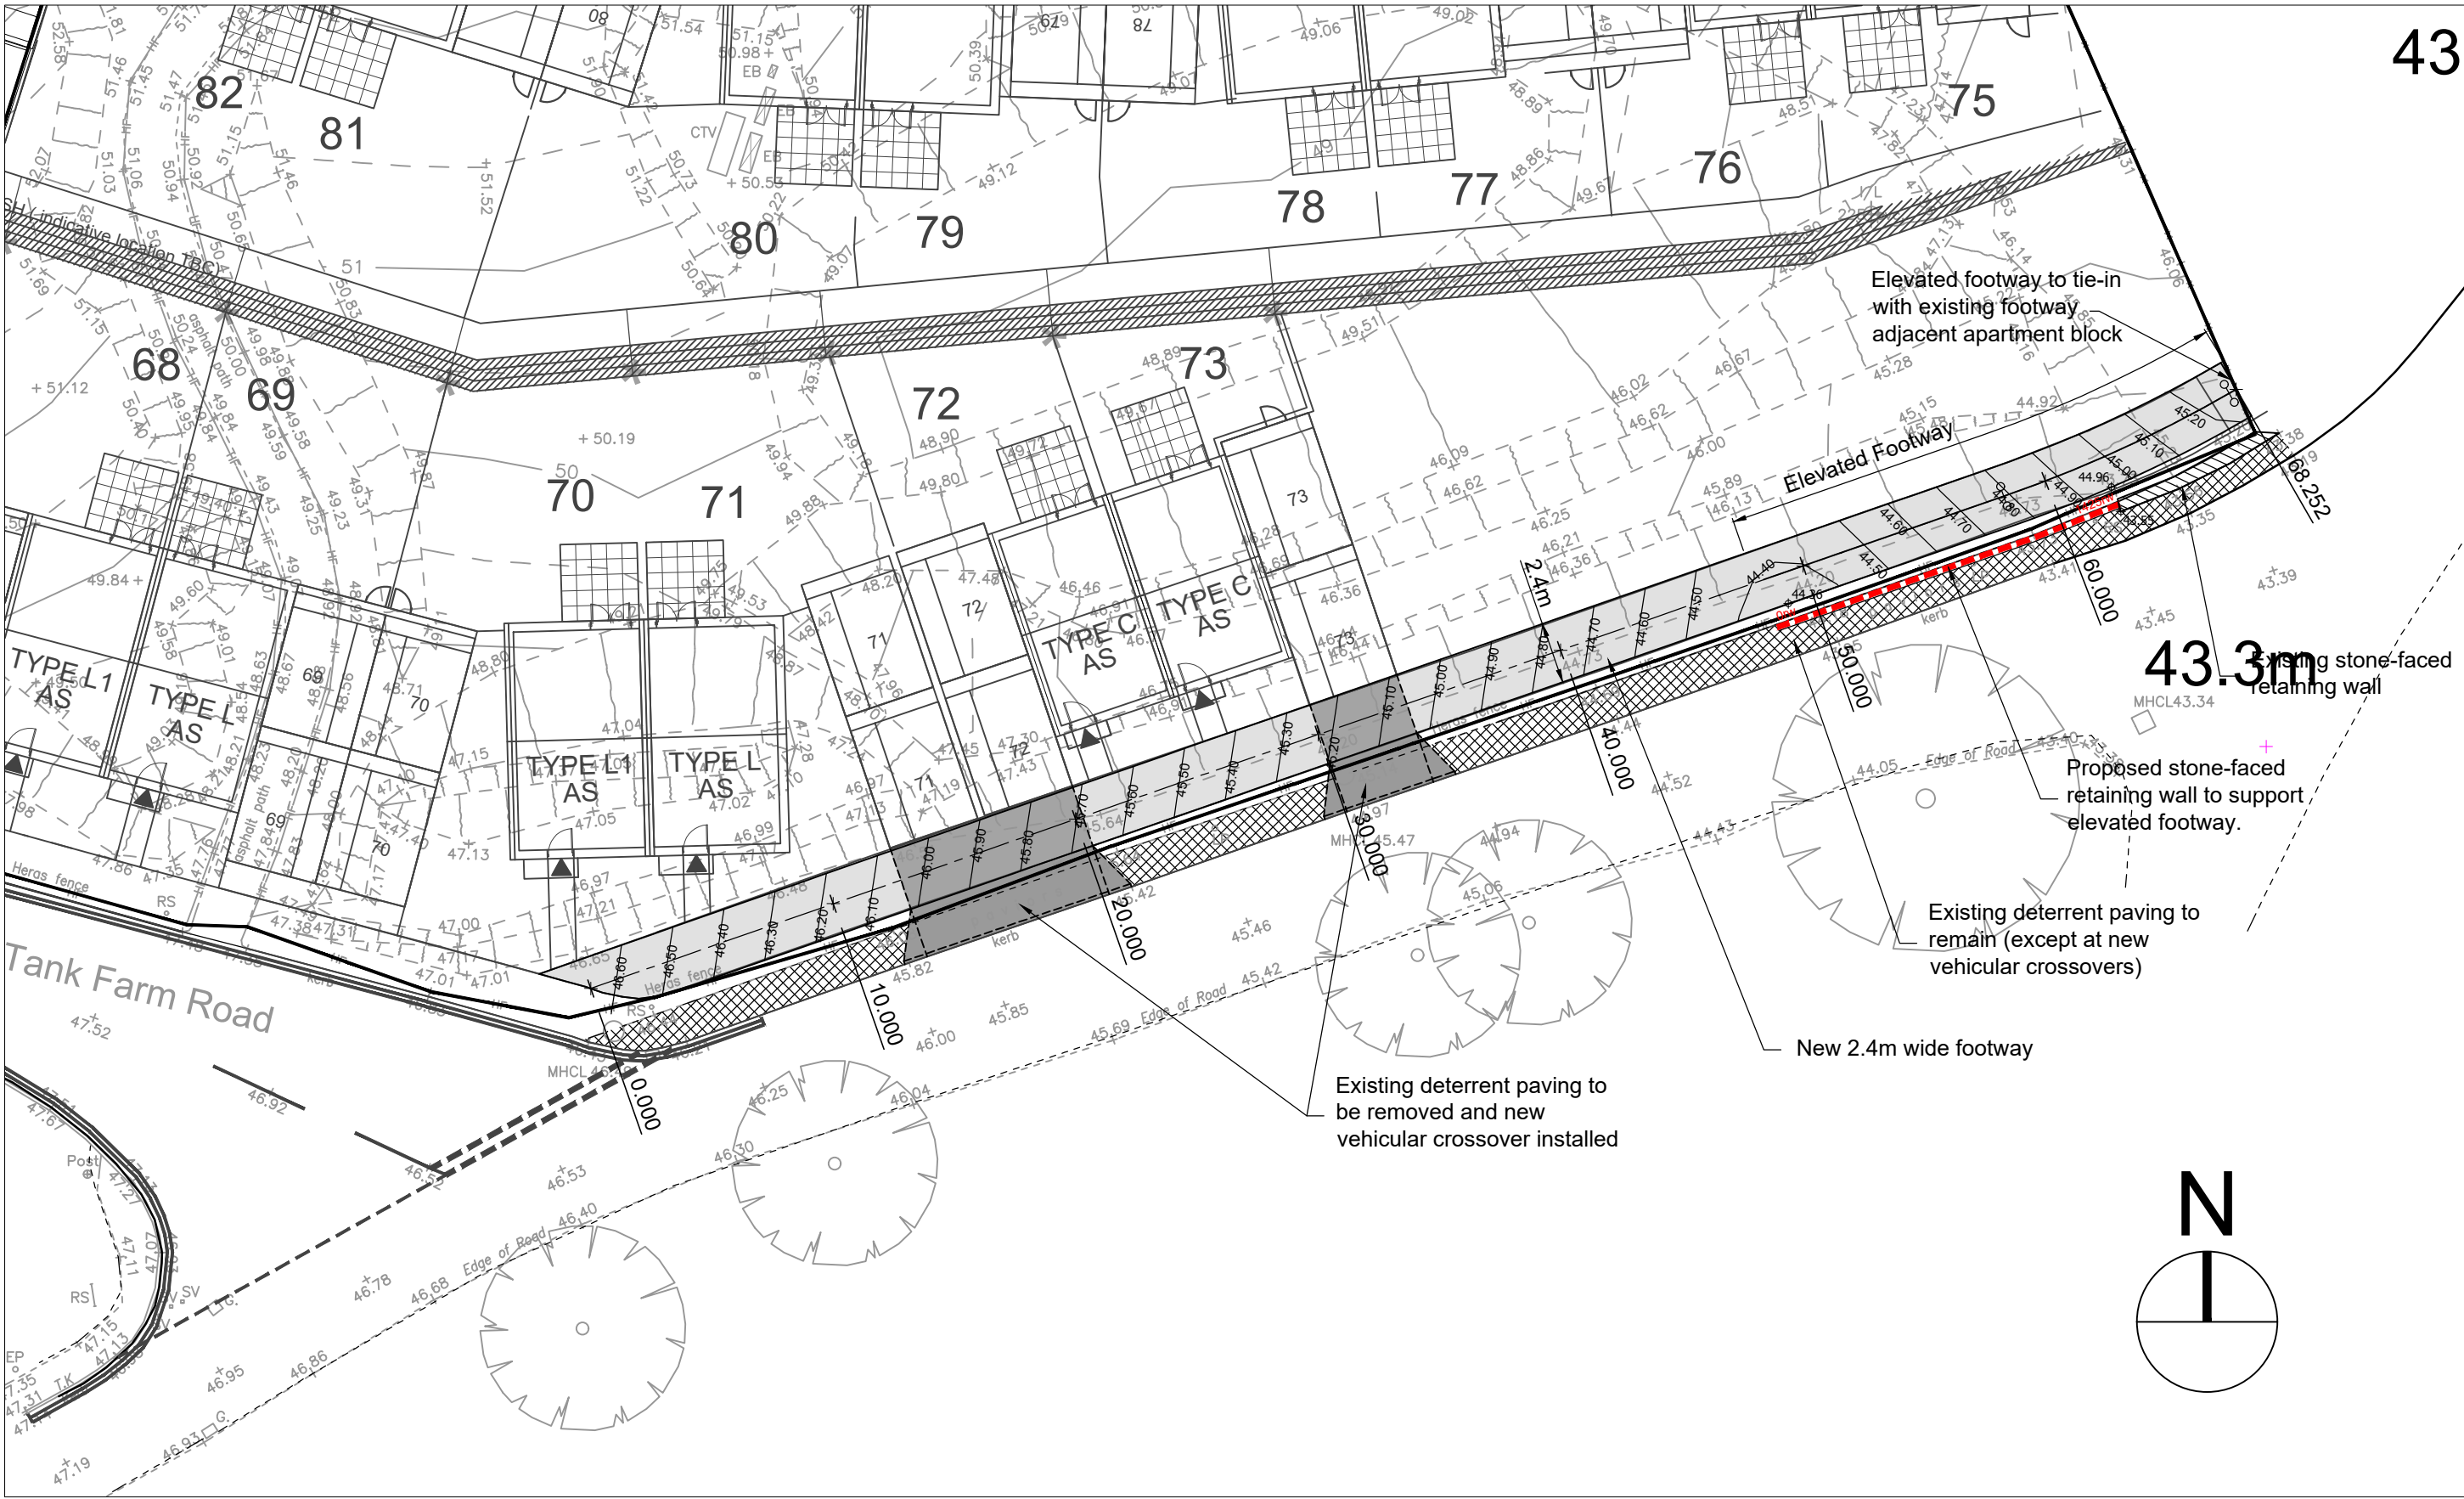

Plan on New Footway/Elevated Footway along Main Road
Scale 1:250

Footway									
DATUM 41.000									
LP									
CHAINAGE	0.000	10.000	20.000	30.000	40.000	46.546	48.978	51.546	58.274
EXISTING GROUND LEVEL	46.568	46.376	45.757	45.341	44.912	44.410	44.410	43.942	43.838
ALIGNMENT LEVEL	46.650	46.176	45.703	45.229	44.755	44.445	44.388	44.452	44.875
VERTICAL ALIGNMENT	G= -4.737%					KF= 0.51352		L= 2.000	
	1: -21.1					L= 5.000		G= 5.000% 1: 20.0	
HORIZONTAL ALIGNMENT	R= 19869.011								R= 51.200

Section through Proposed Footway
Scale 1:500(H); 1:100(V)

Status: **PLANNING**

This drawing is copyright and its use or reproduction without the permission of Spring Design Consultancy Limited. All rights are reserved until invoices are paid in full. No responsibility will be taken for any design used for construction prior to receipt of relevant approvals.

rev	date	description	by
A	Feb' 2020	Site layout updated; vehicular crossovers added.	RMJ

Drawn:	RMJ
Checked:	RMJ
Date:	Feb 2020
Scale:	As shown

Client:	Waterstone Homes
Project:	Coed Darcy, Phase 2
Title:	Elevated Footway - Plan & Section
Ref:	2432-601
Rev:	A



Unit 2 Chapel Barns | Merthyr Mawr
Bridgend | CF32 0LS | 01656 656267
mail@spring-consultancy.co.uk