


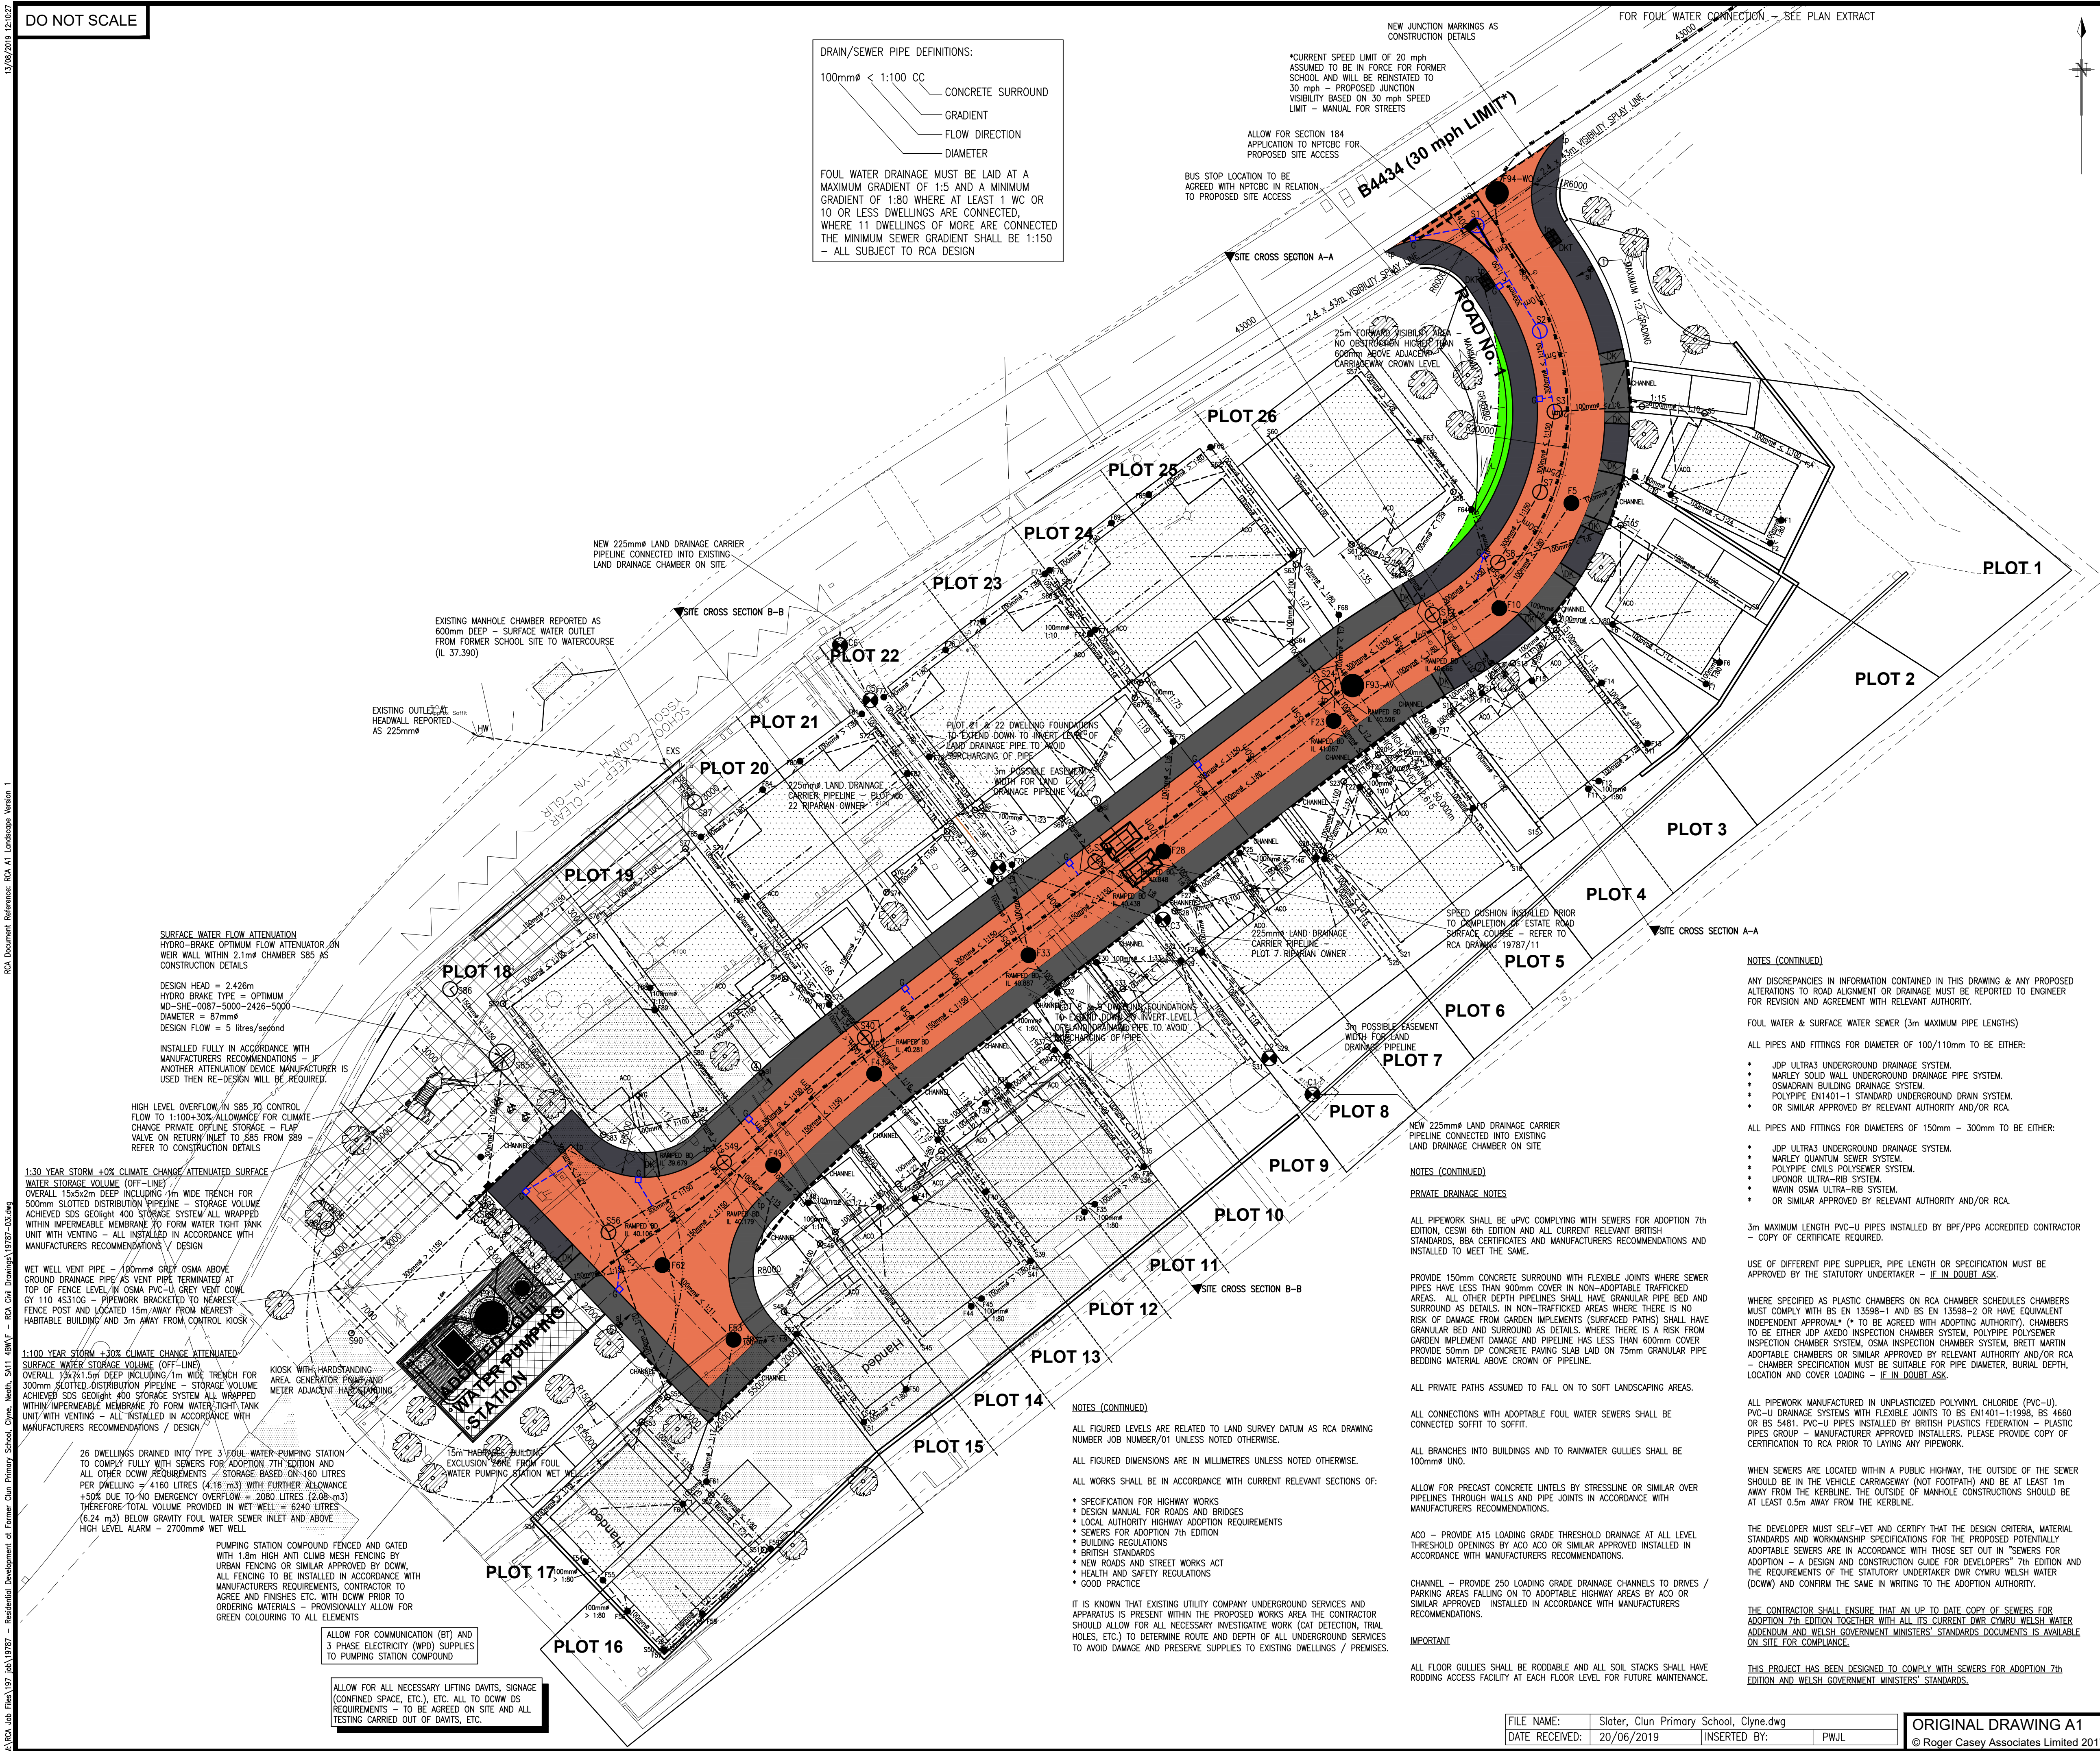

SCALES: 1:250	DRAWING No.: 19787/05	REVISION: A
------------------	--------------------------	----------------

ORIGINAL DRAWING A

FILE NAME:	Slater, Clun Primary School, Clyne.dwg		
DATE RECEIVED:	20/06/2019	INSERTED BY:	PWJL

ORIGINAL DRAWING A1
© Roger Casey Associates Limited 2017