





FRONT



SIDE TO GARDEN

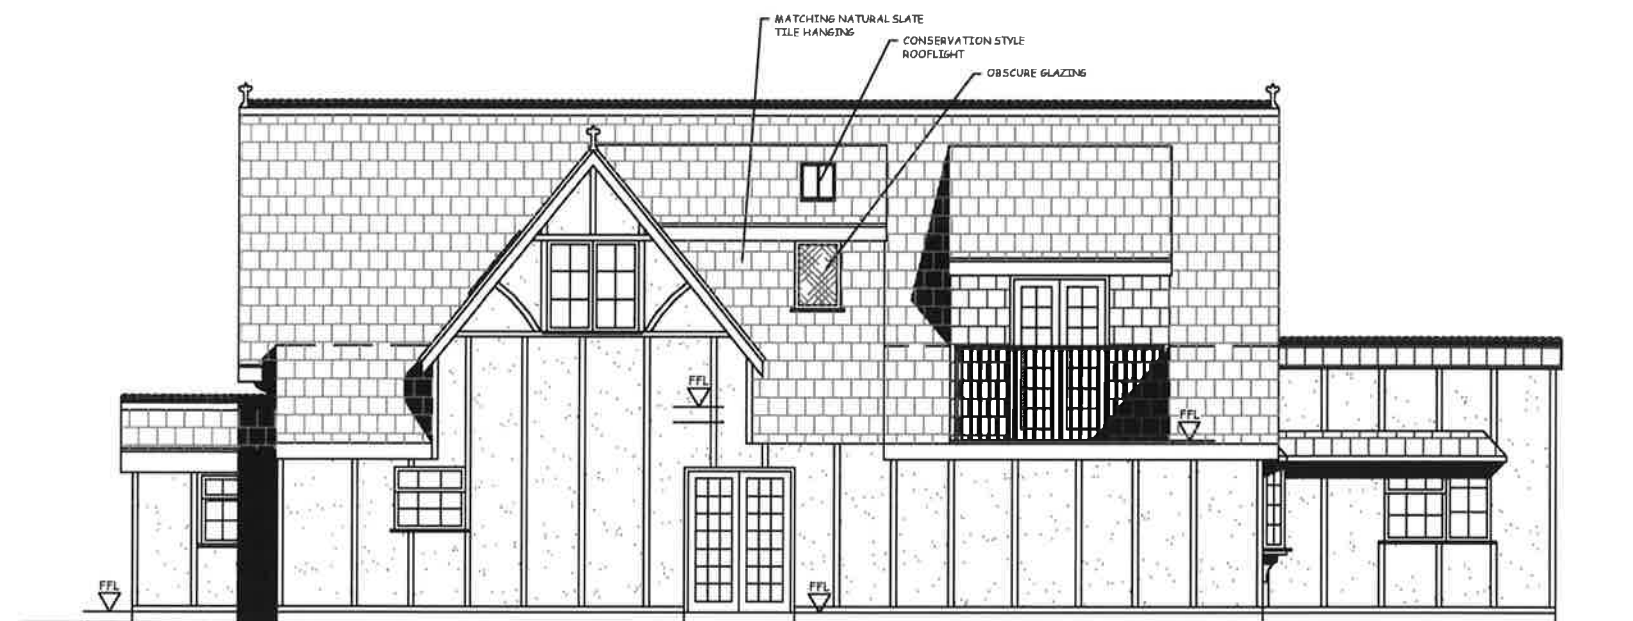

REAR

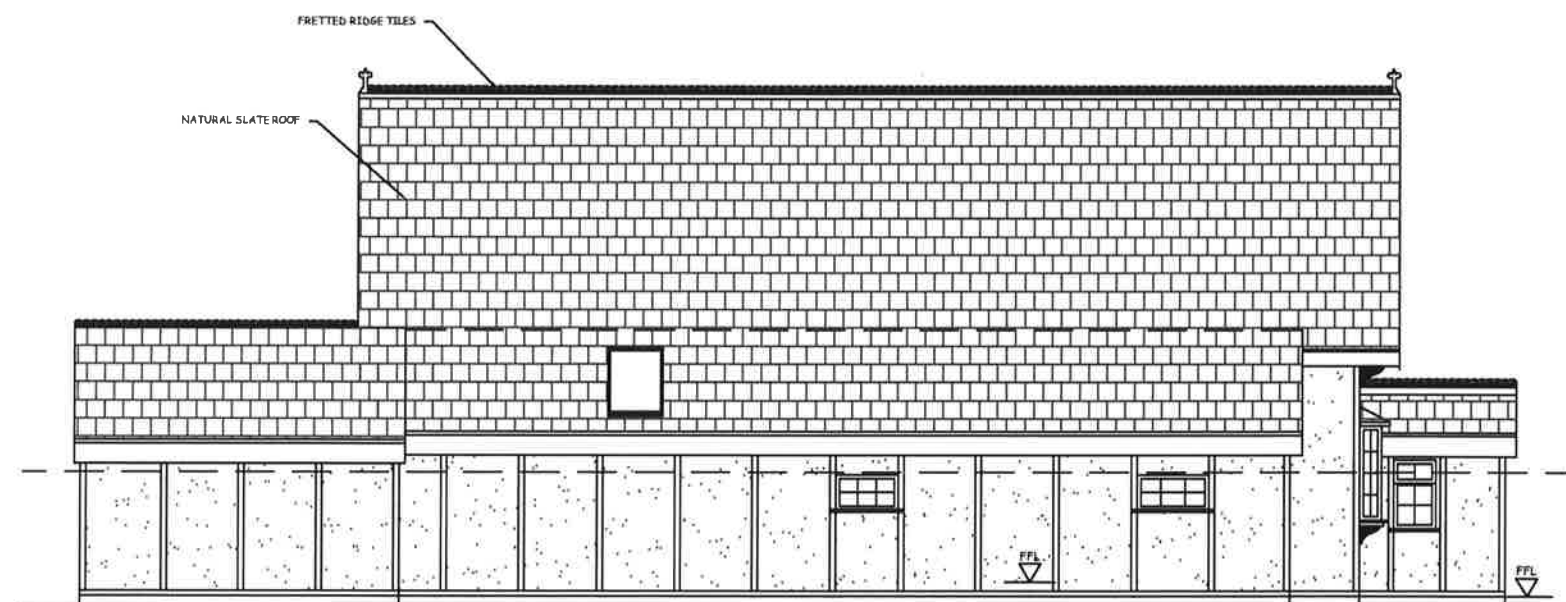

SIDE TO ACCESS LANE