


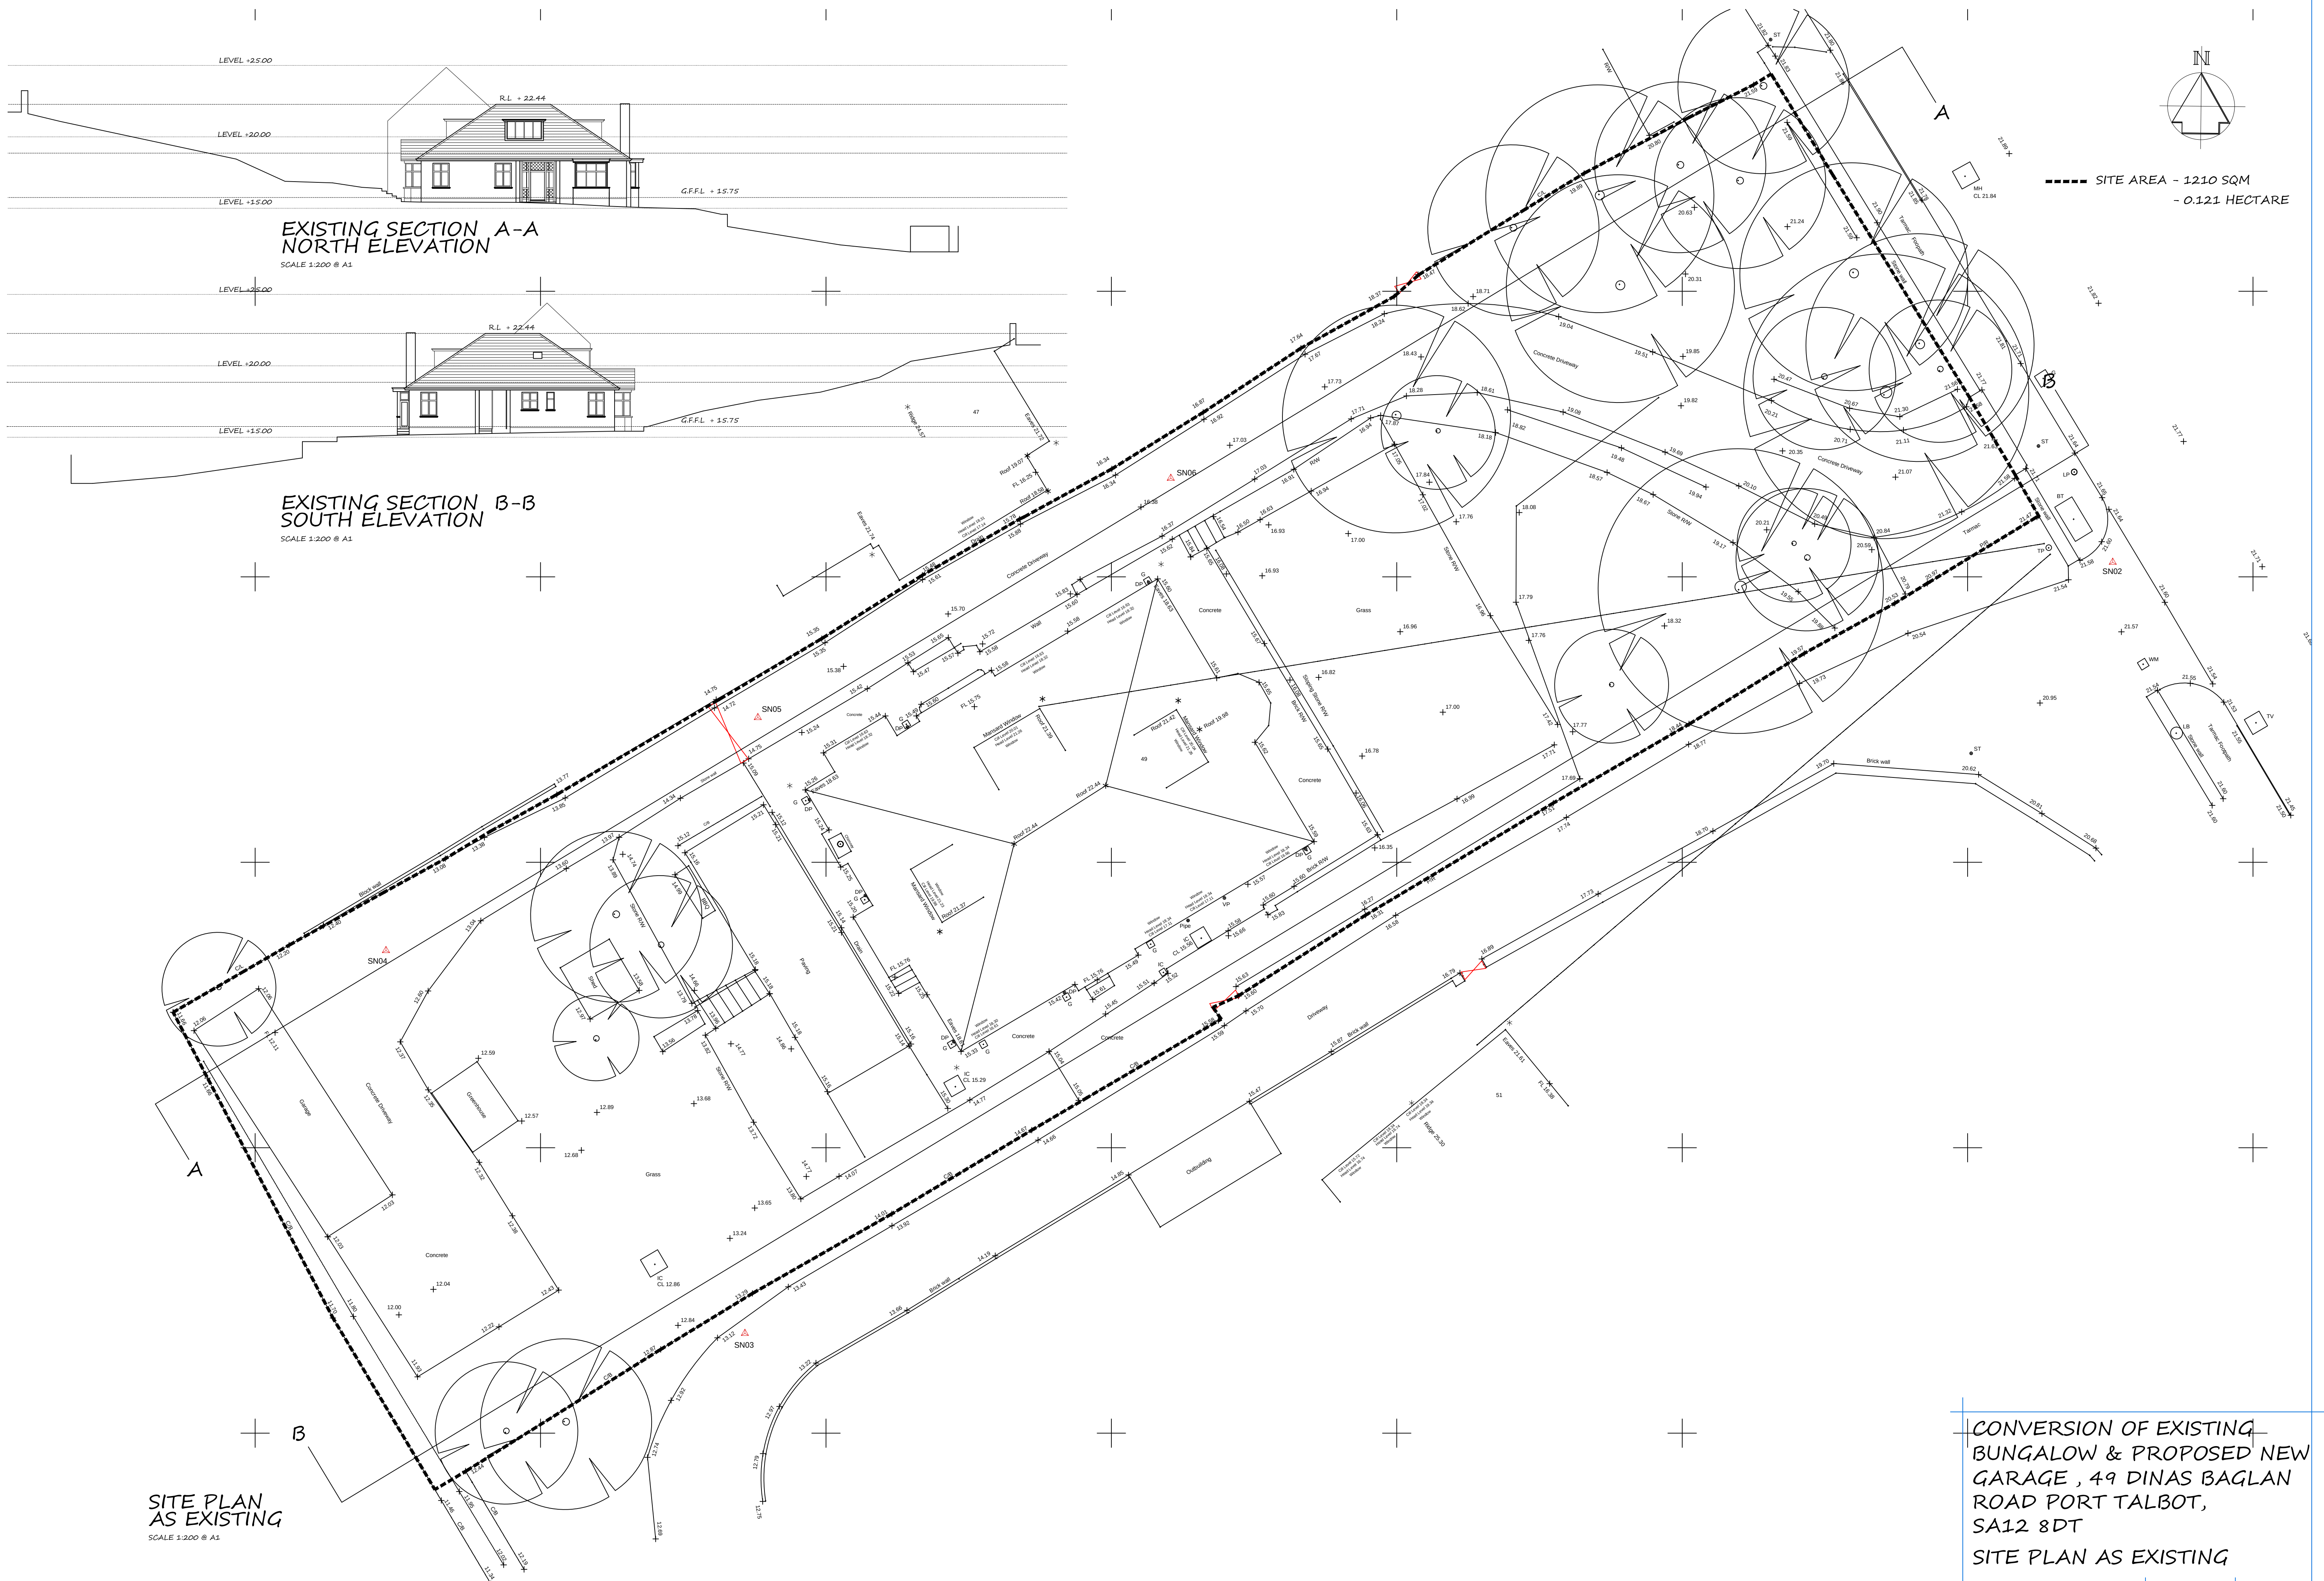

CONVERSION OF EXISTING
BUNGALOW & PROPOSED NEW
GARAGE, 49 DINAS BAGLAN
ROAD PORT TALBOT,
SA12 8DT
SITE PLAN AS EXISTING

APPLICANT: MR S PEARCE	DWG: A01	A1 SHEET
------------------------	----------	----------