



south elevation
SCALE 1 | 100

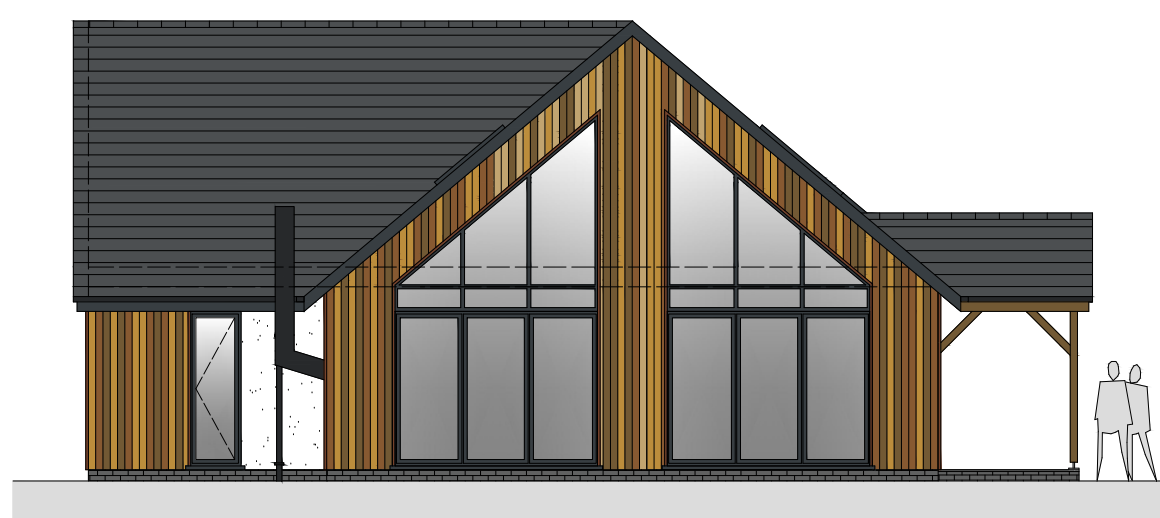

north elevation




west elevation

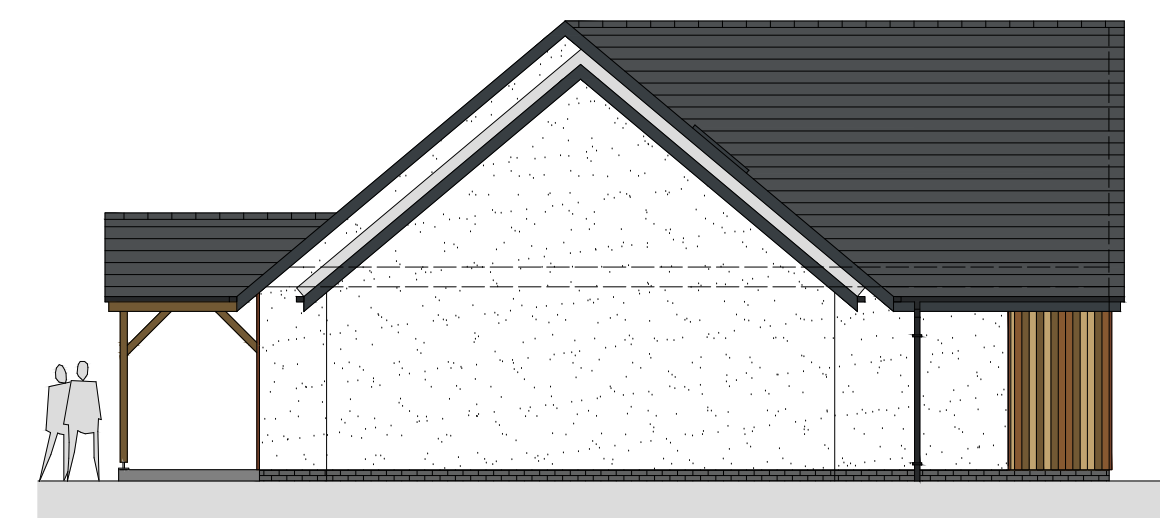


east elevation

external finishes
roof
fascias & soffits
rainwater goods
walls render
walls cladding
windows & doors
plinth

grey/black welsh slate or similar
upvc colour grey ral 7016
upvc colour black
white smooth finish
siberian larch vertical timbers
grey colour aluminium ral 7016
staffordshire blue bricks with black mortar joints

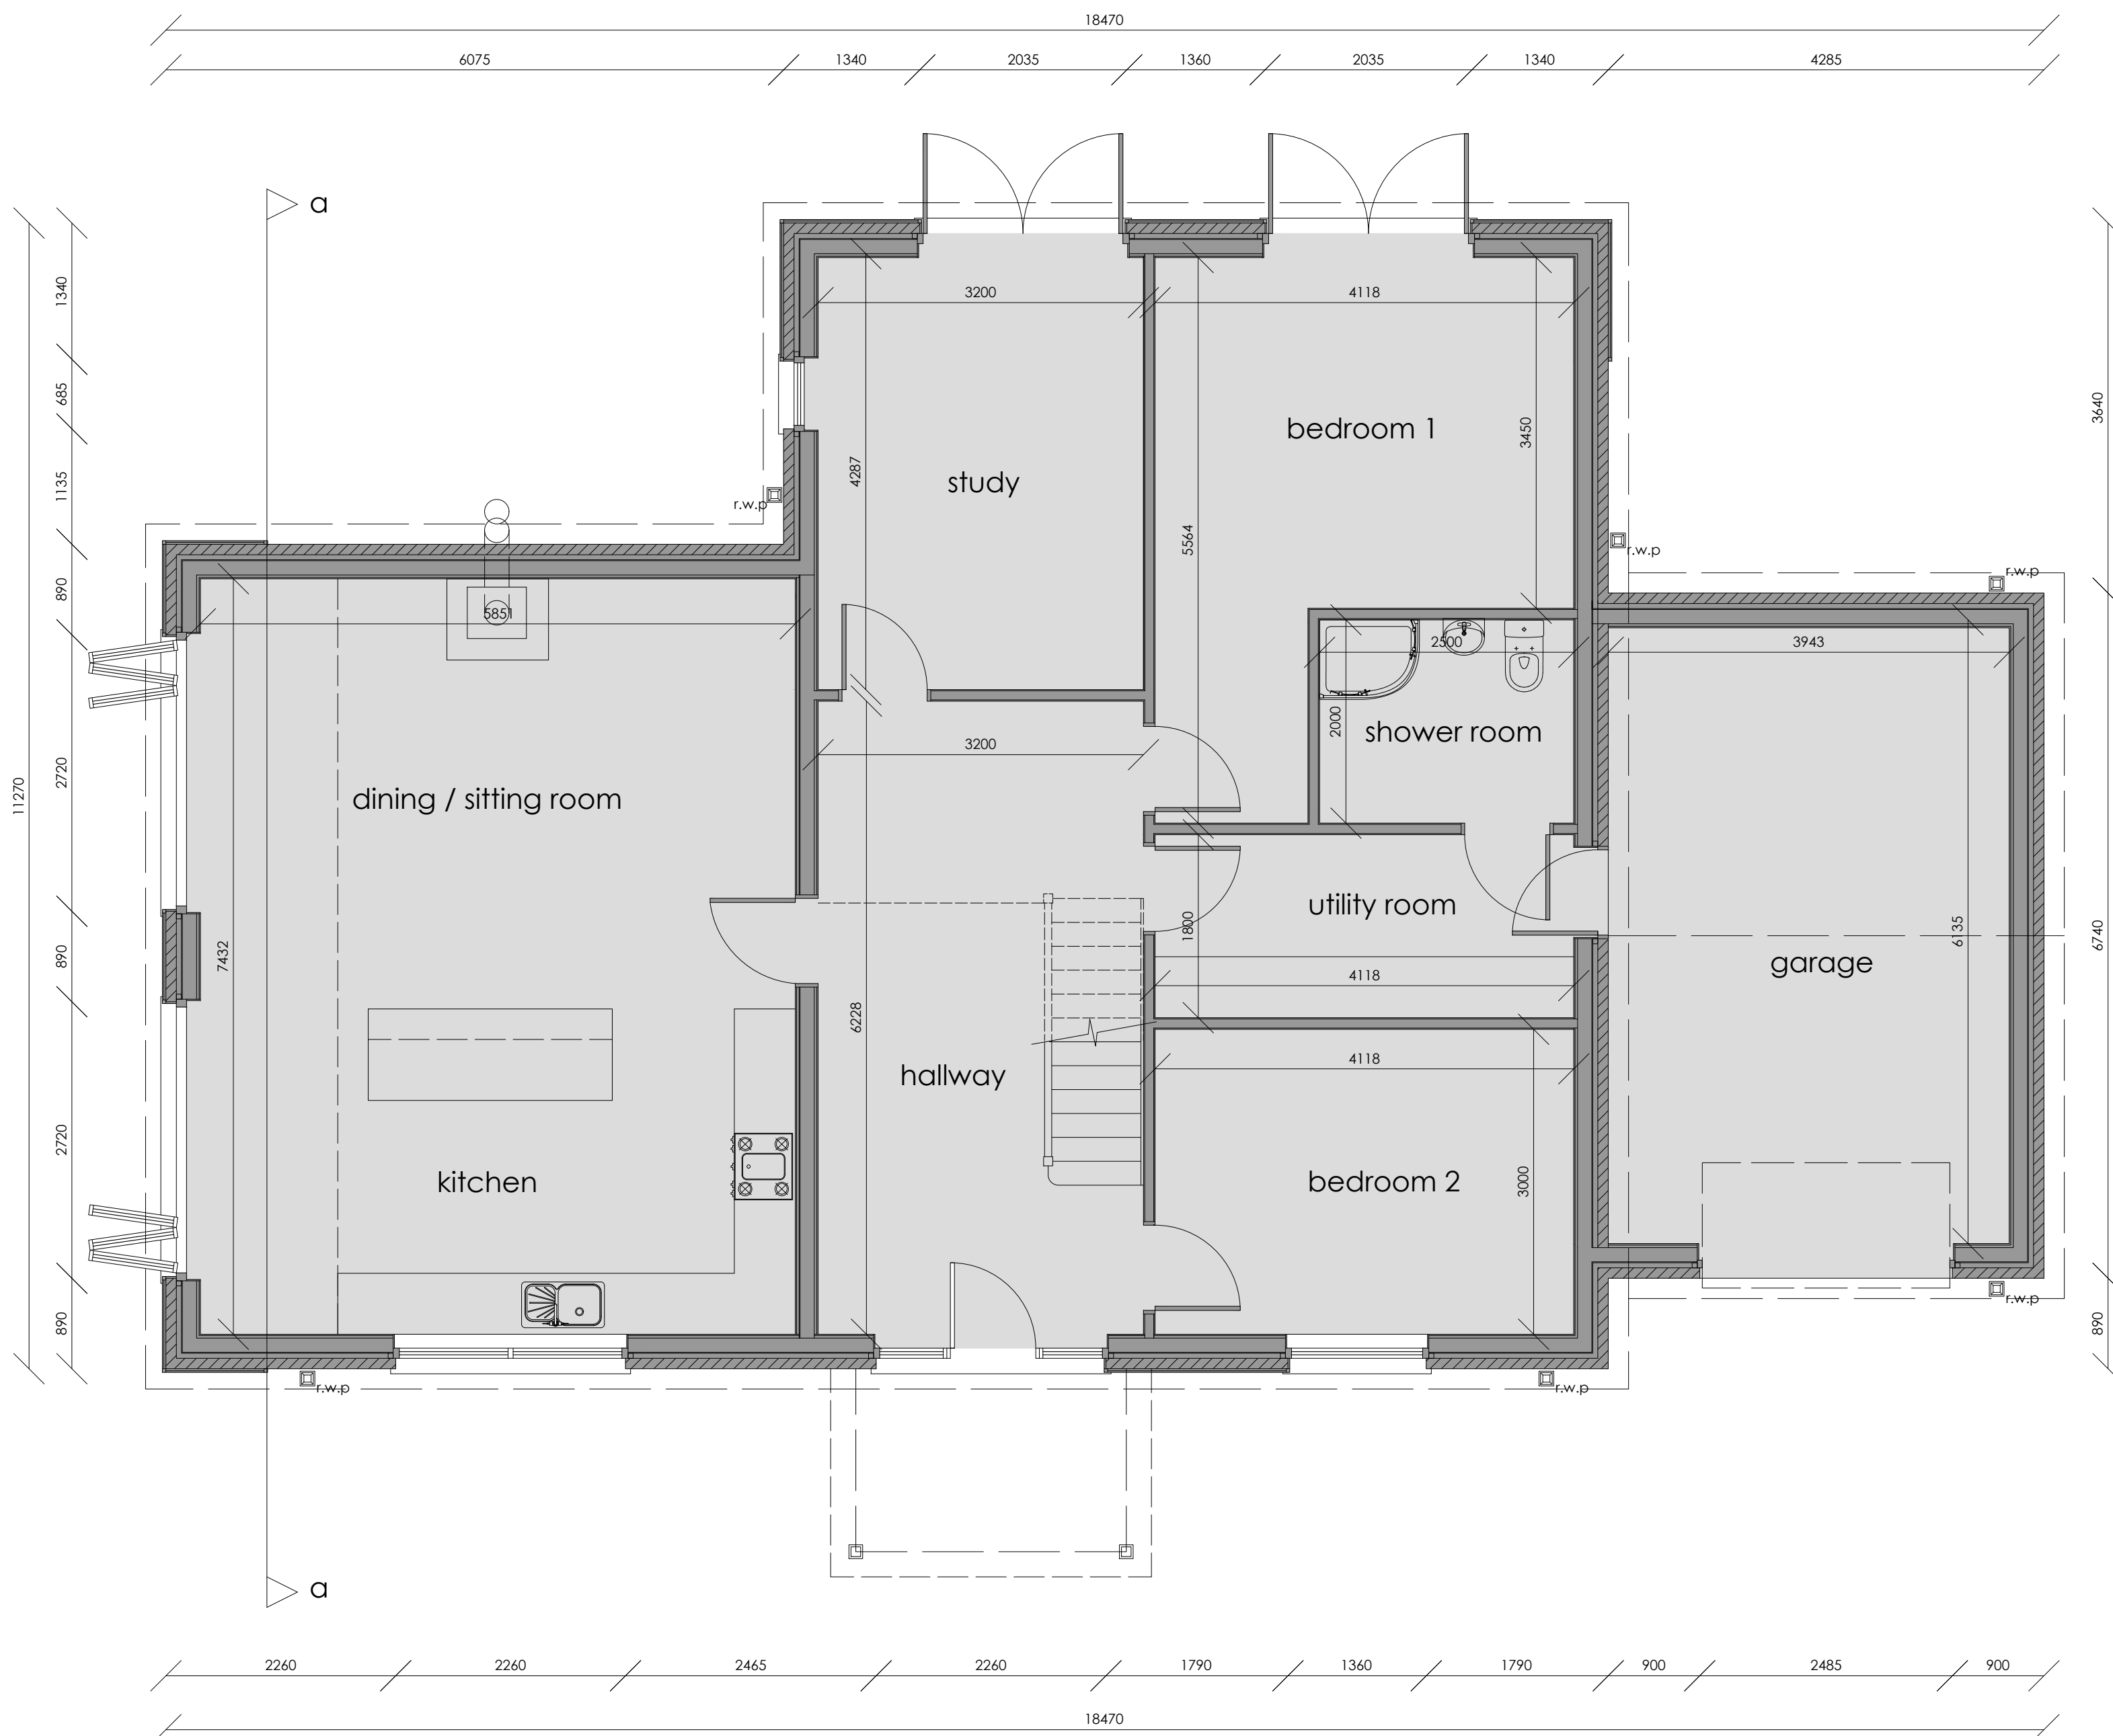

ground floor plan
SCALE 1 | 50

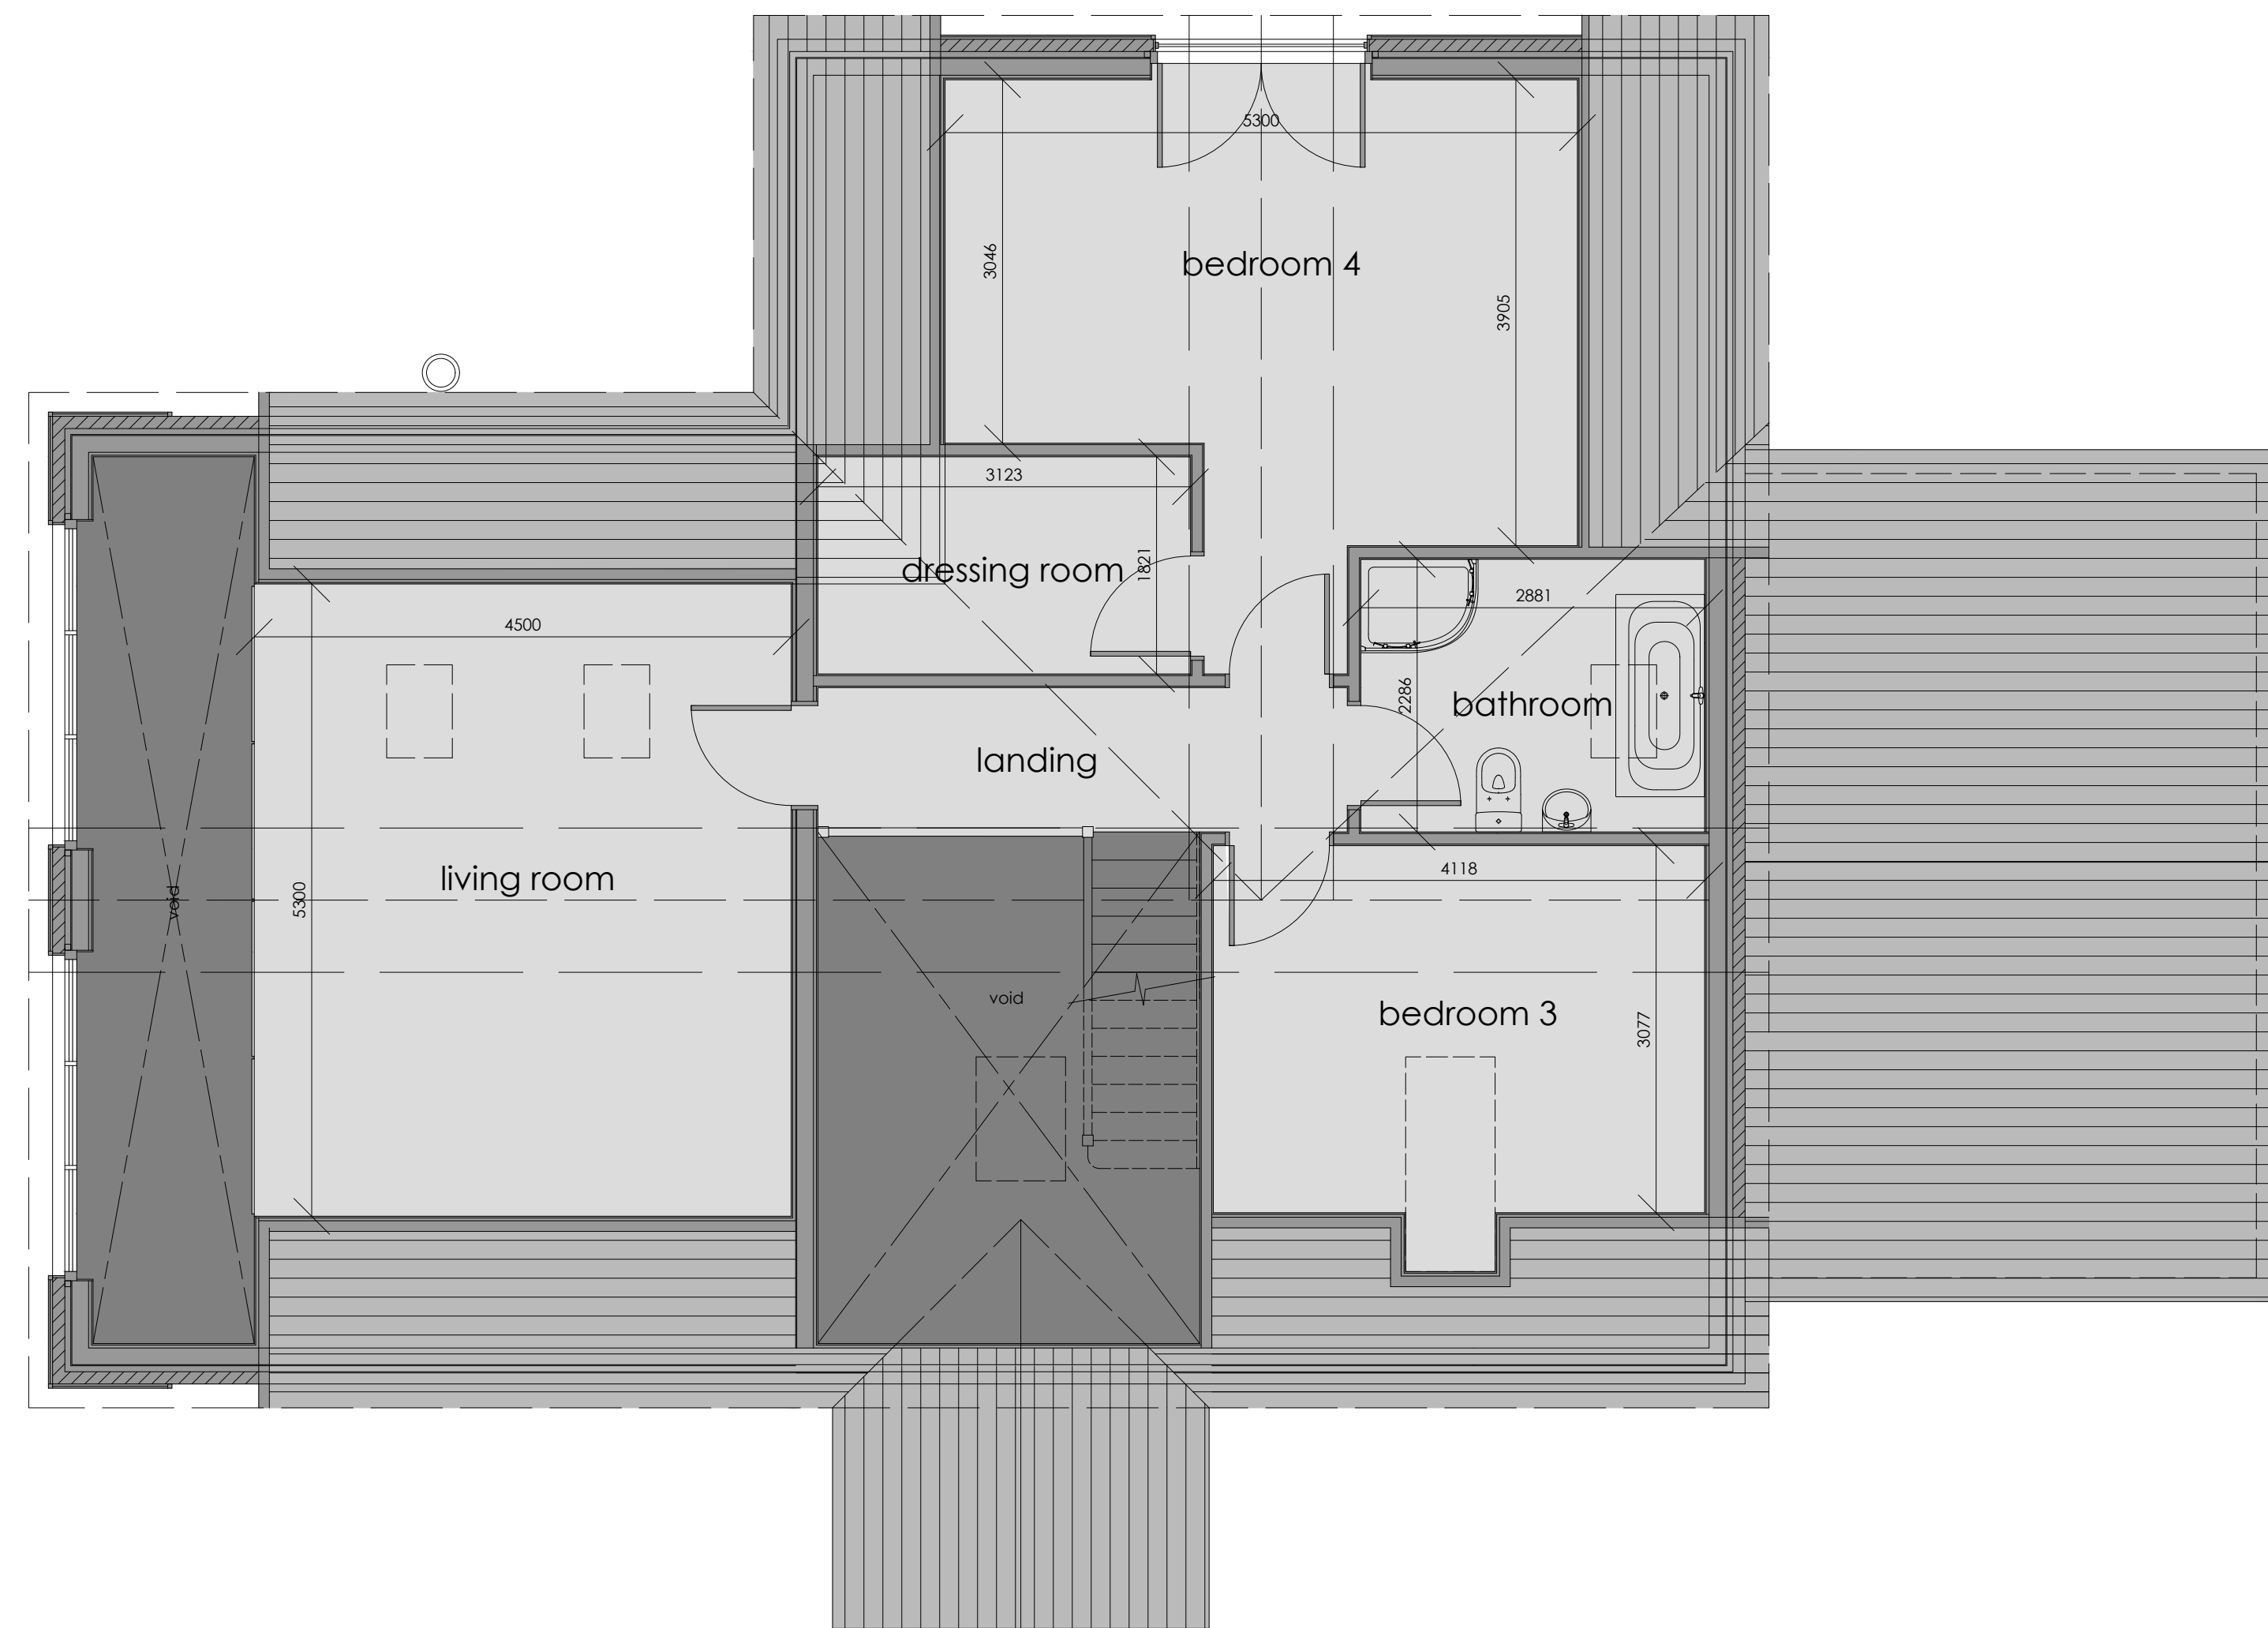

first floor plan