


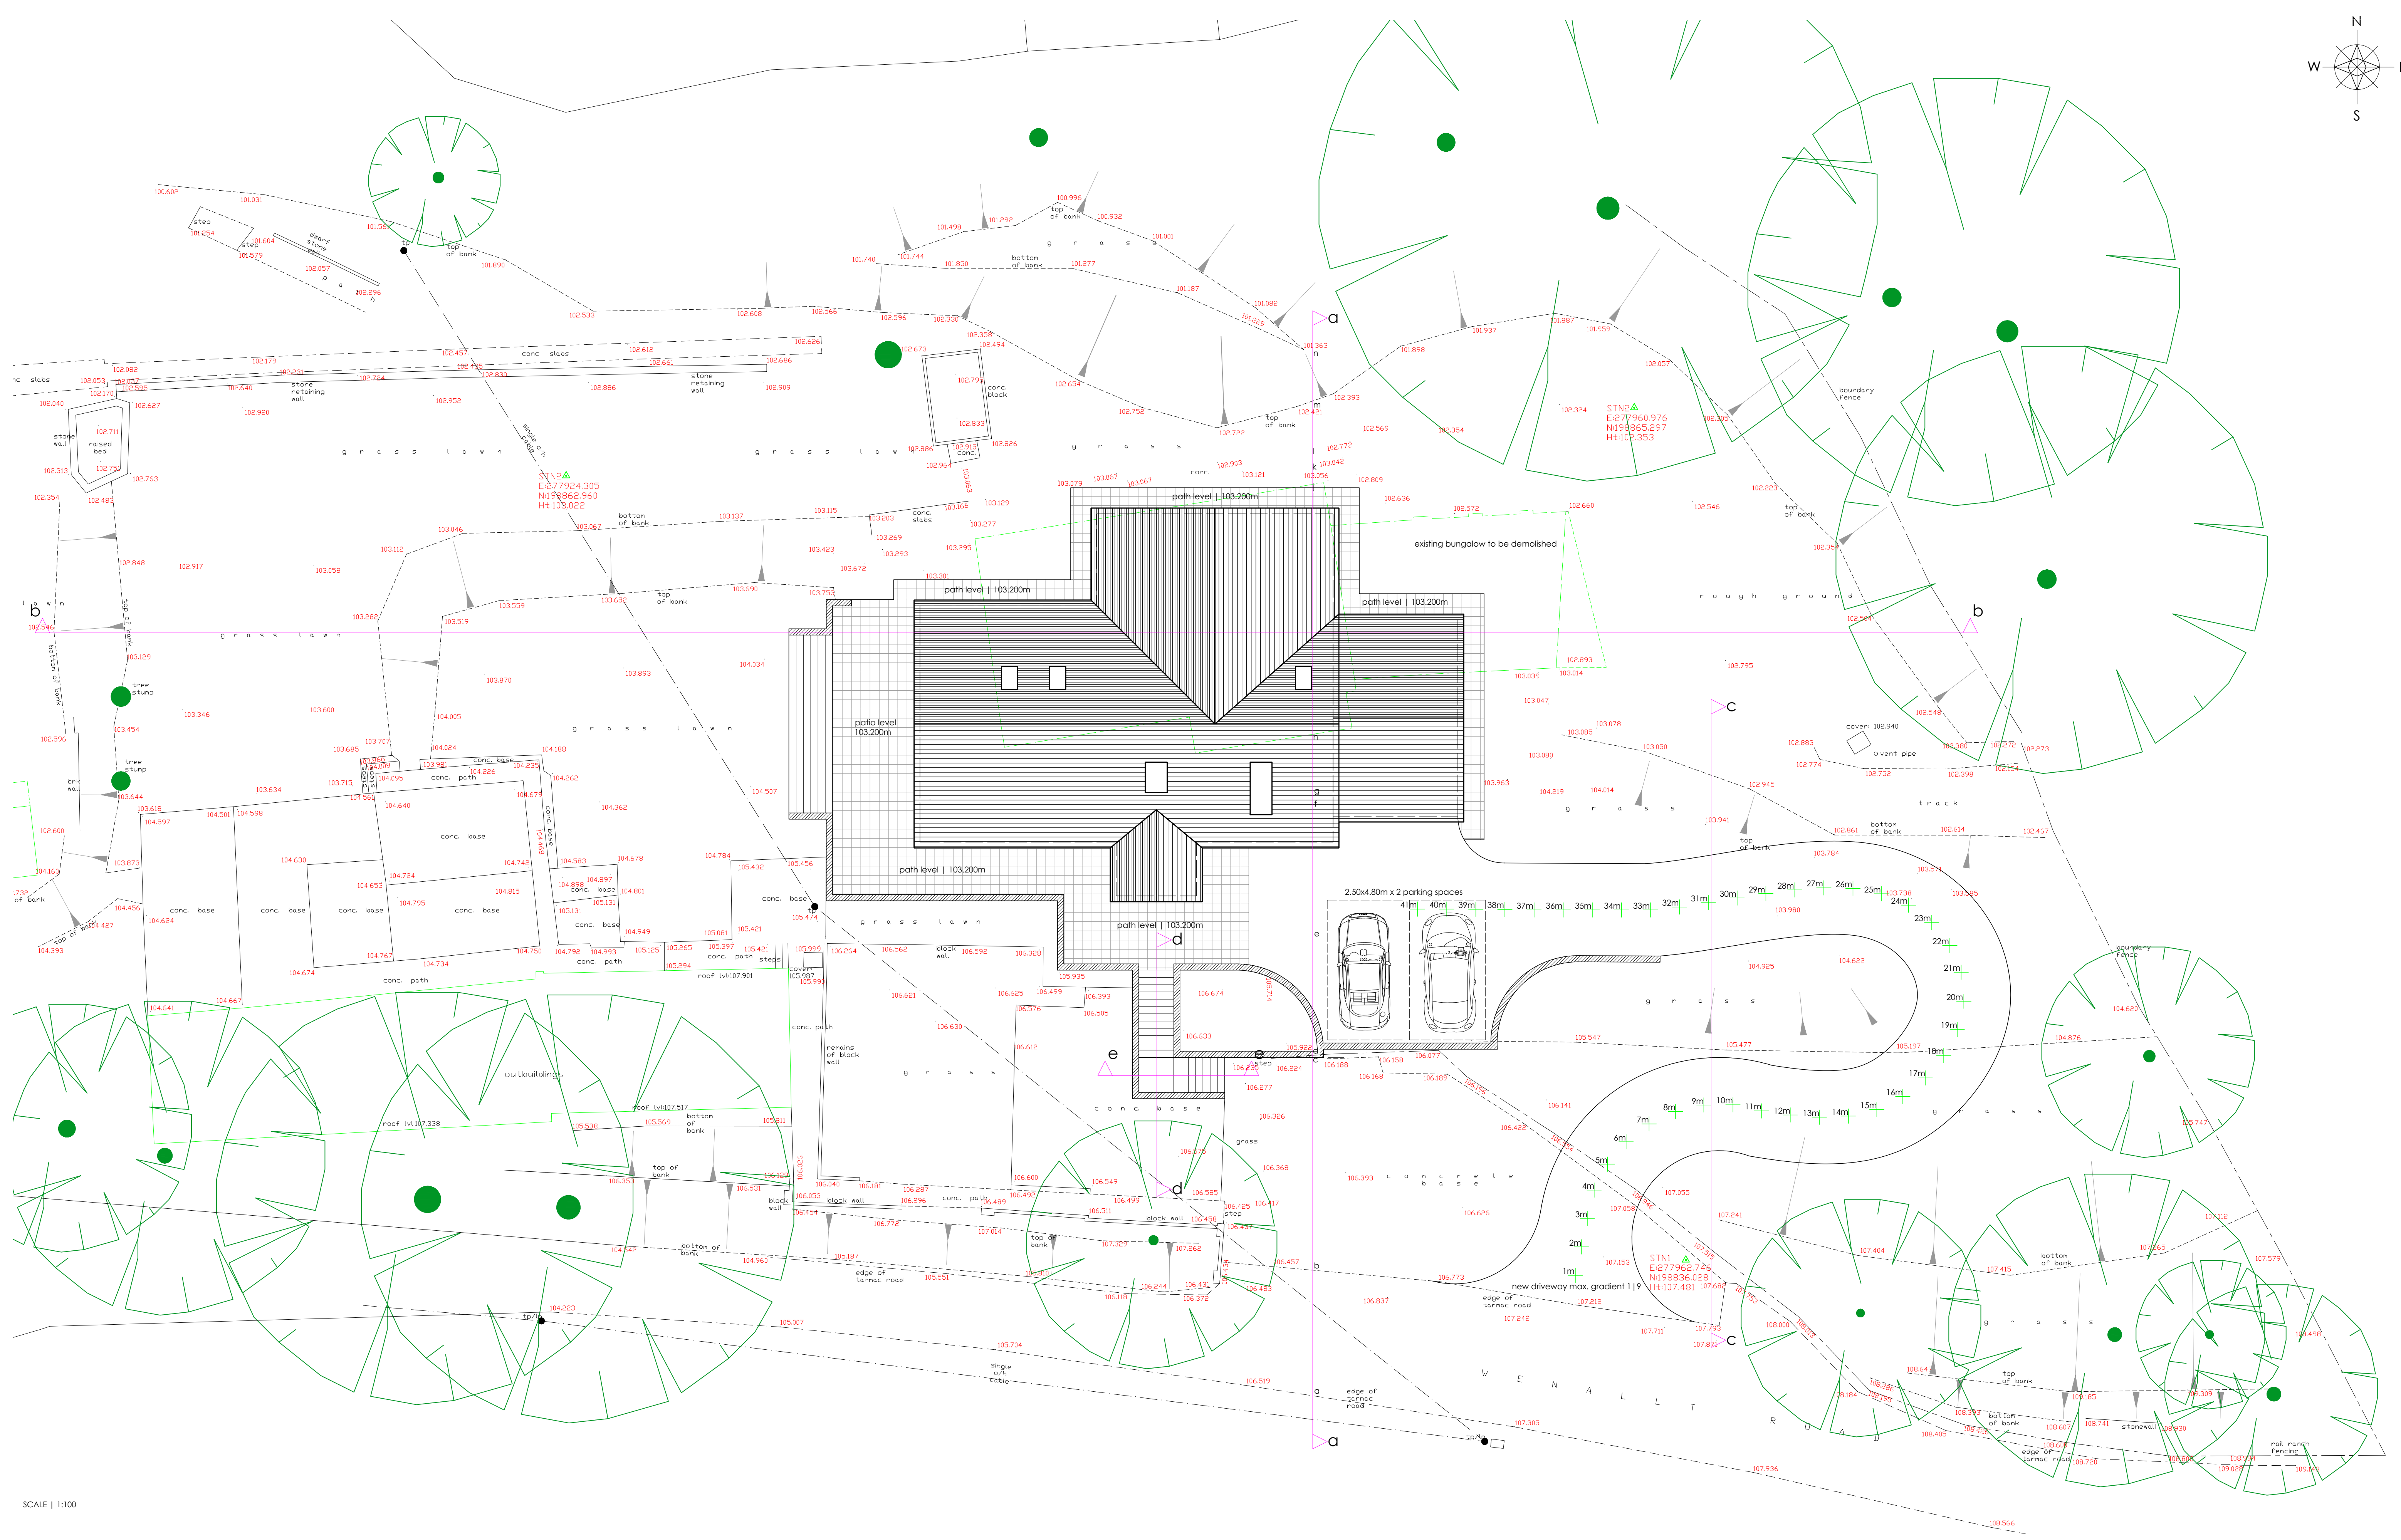

project	drawing	date
REPLACEMENT DWELLING @89 WIENALL ROAD, TONNA, NEATH	PROPOSED SITE LAYOUT	FEB 2020
client	drawing no.	scale
MATTHEW & HANNAH REES	19.202.02	@ A1
www.iplanarchitecture.co.uk	hello@iplanarchitecture.co.uk	07765 660 189