


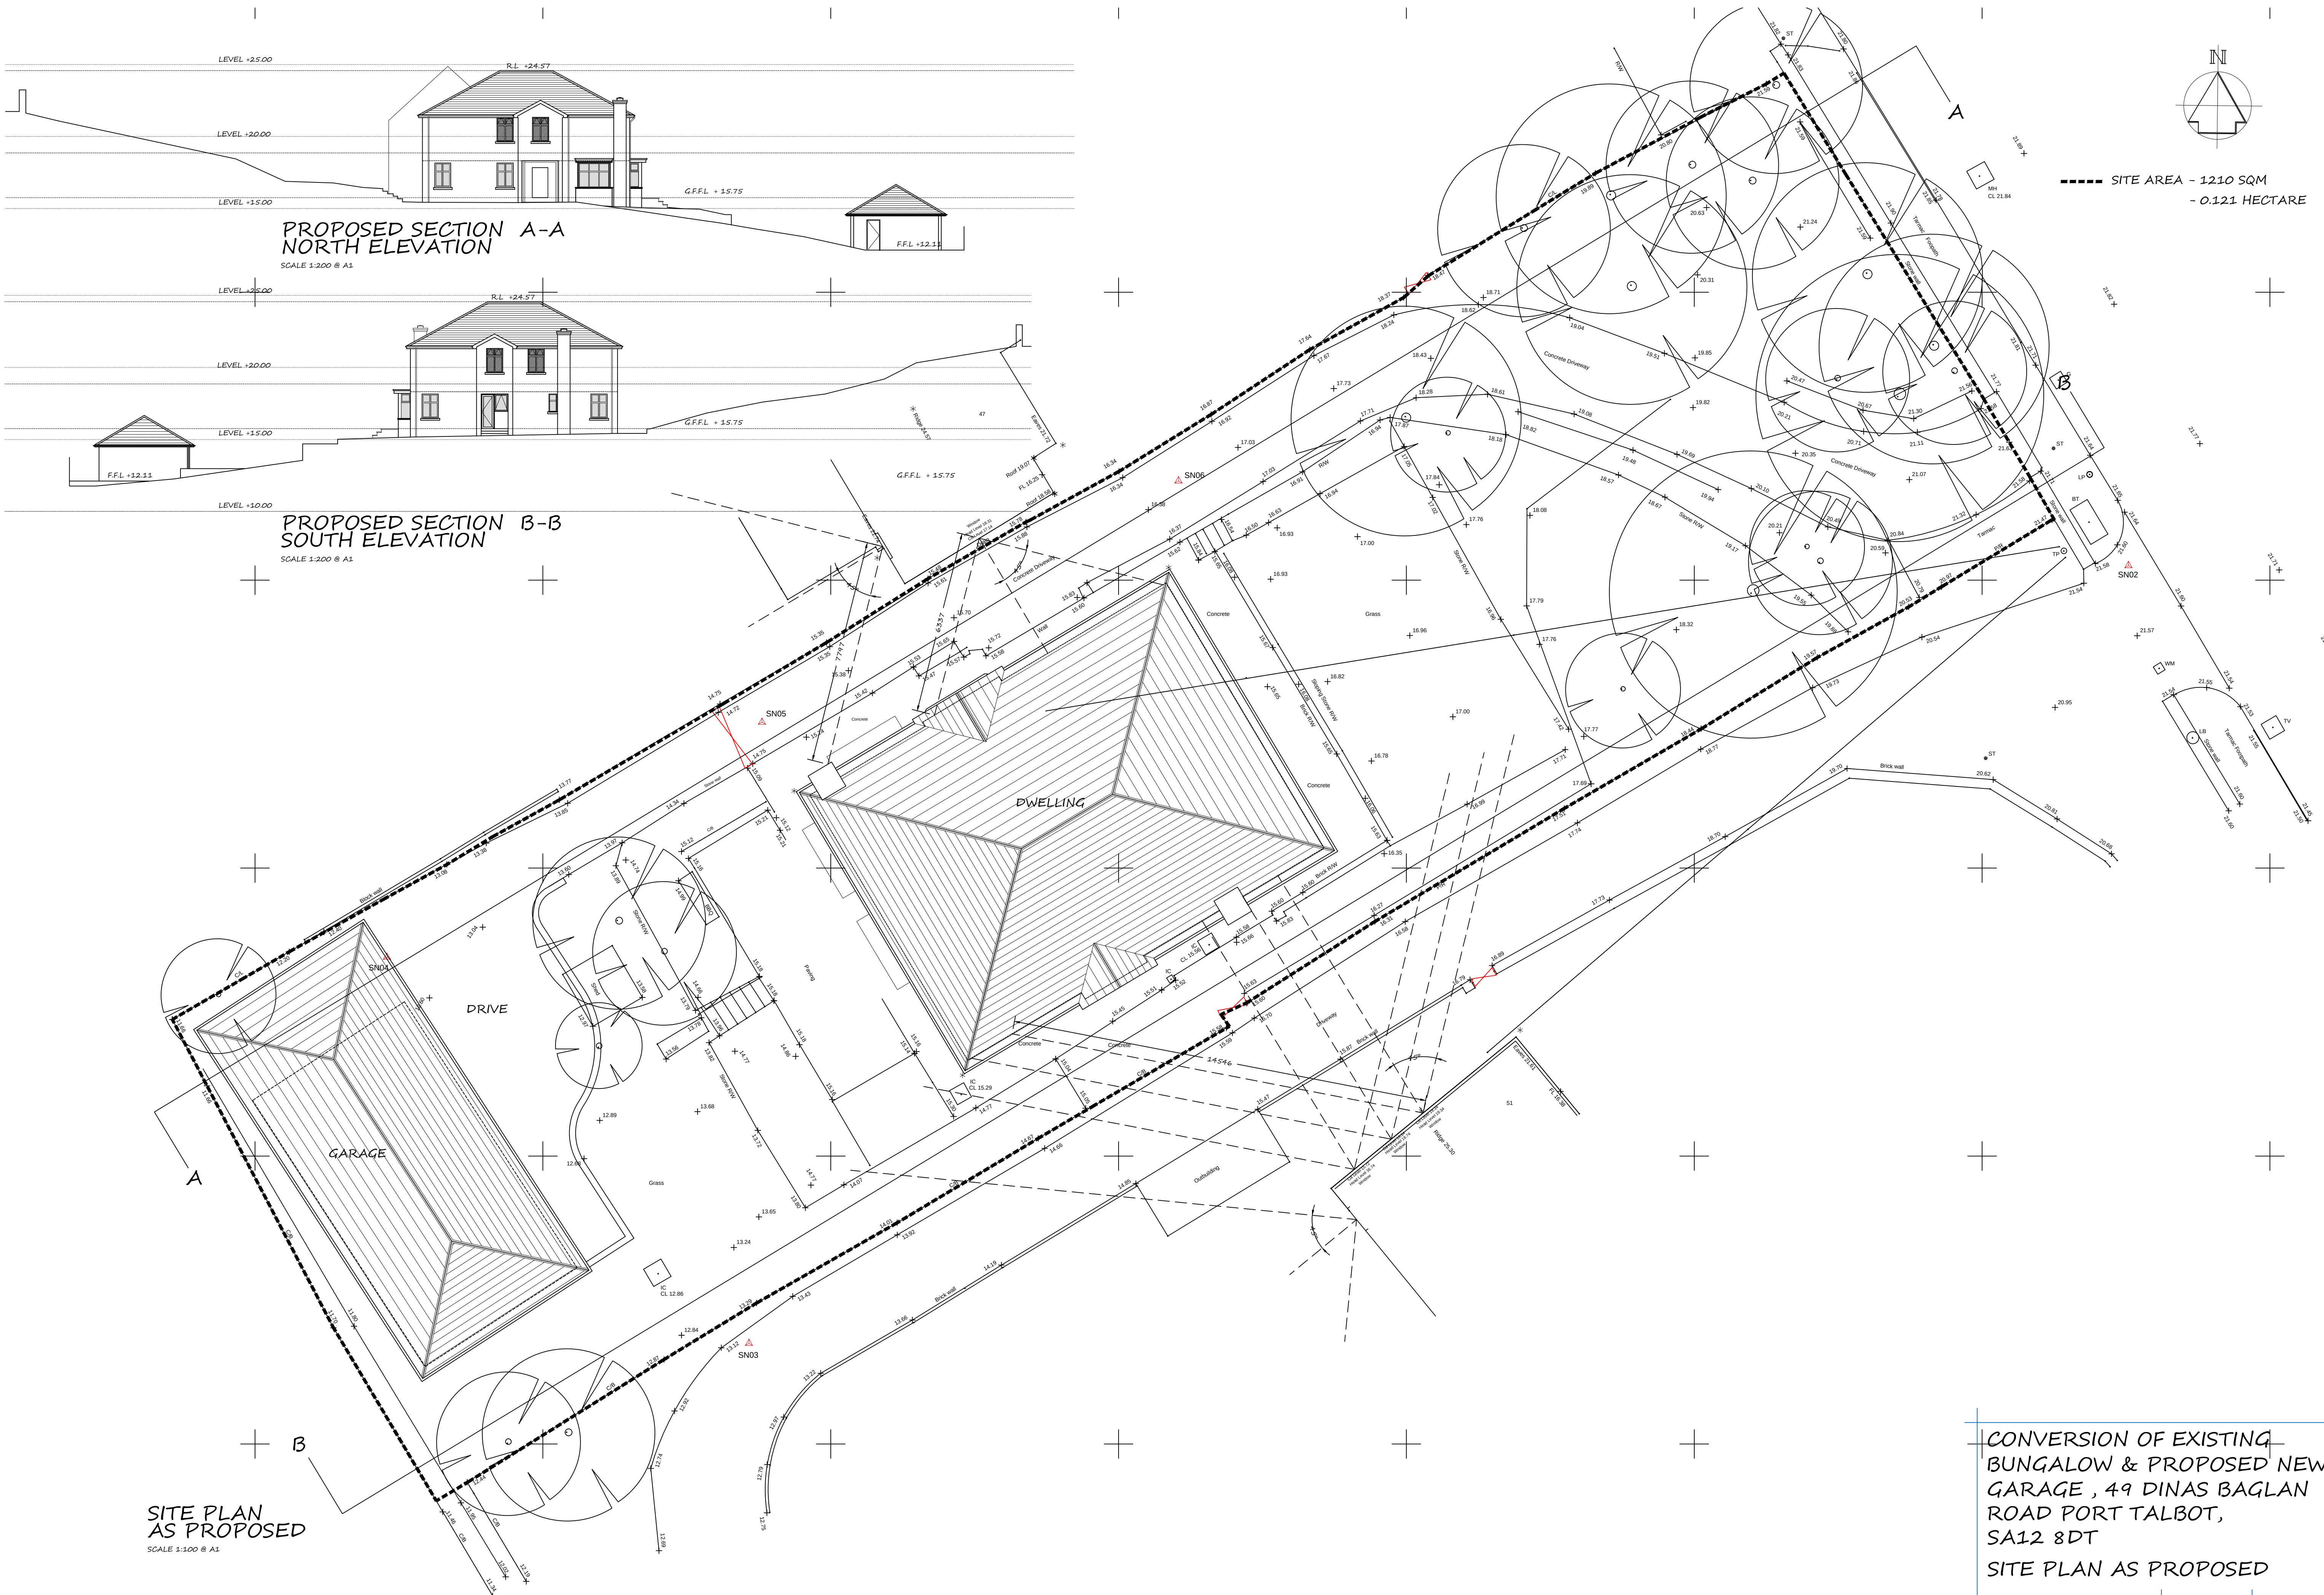

CONVERSION OF EXISTING
BUNGALOW & PROPOSED NEW
GARAGE , 49 DINAS BAGLAN
ROAD PORT TALBOT,
SA12 8DT
SITE PLAN AS PROPOSED