


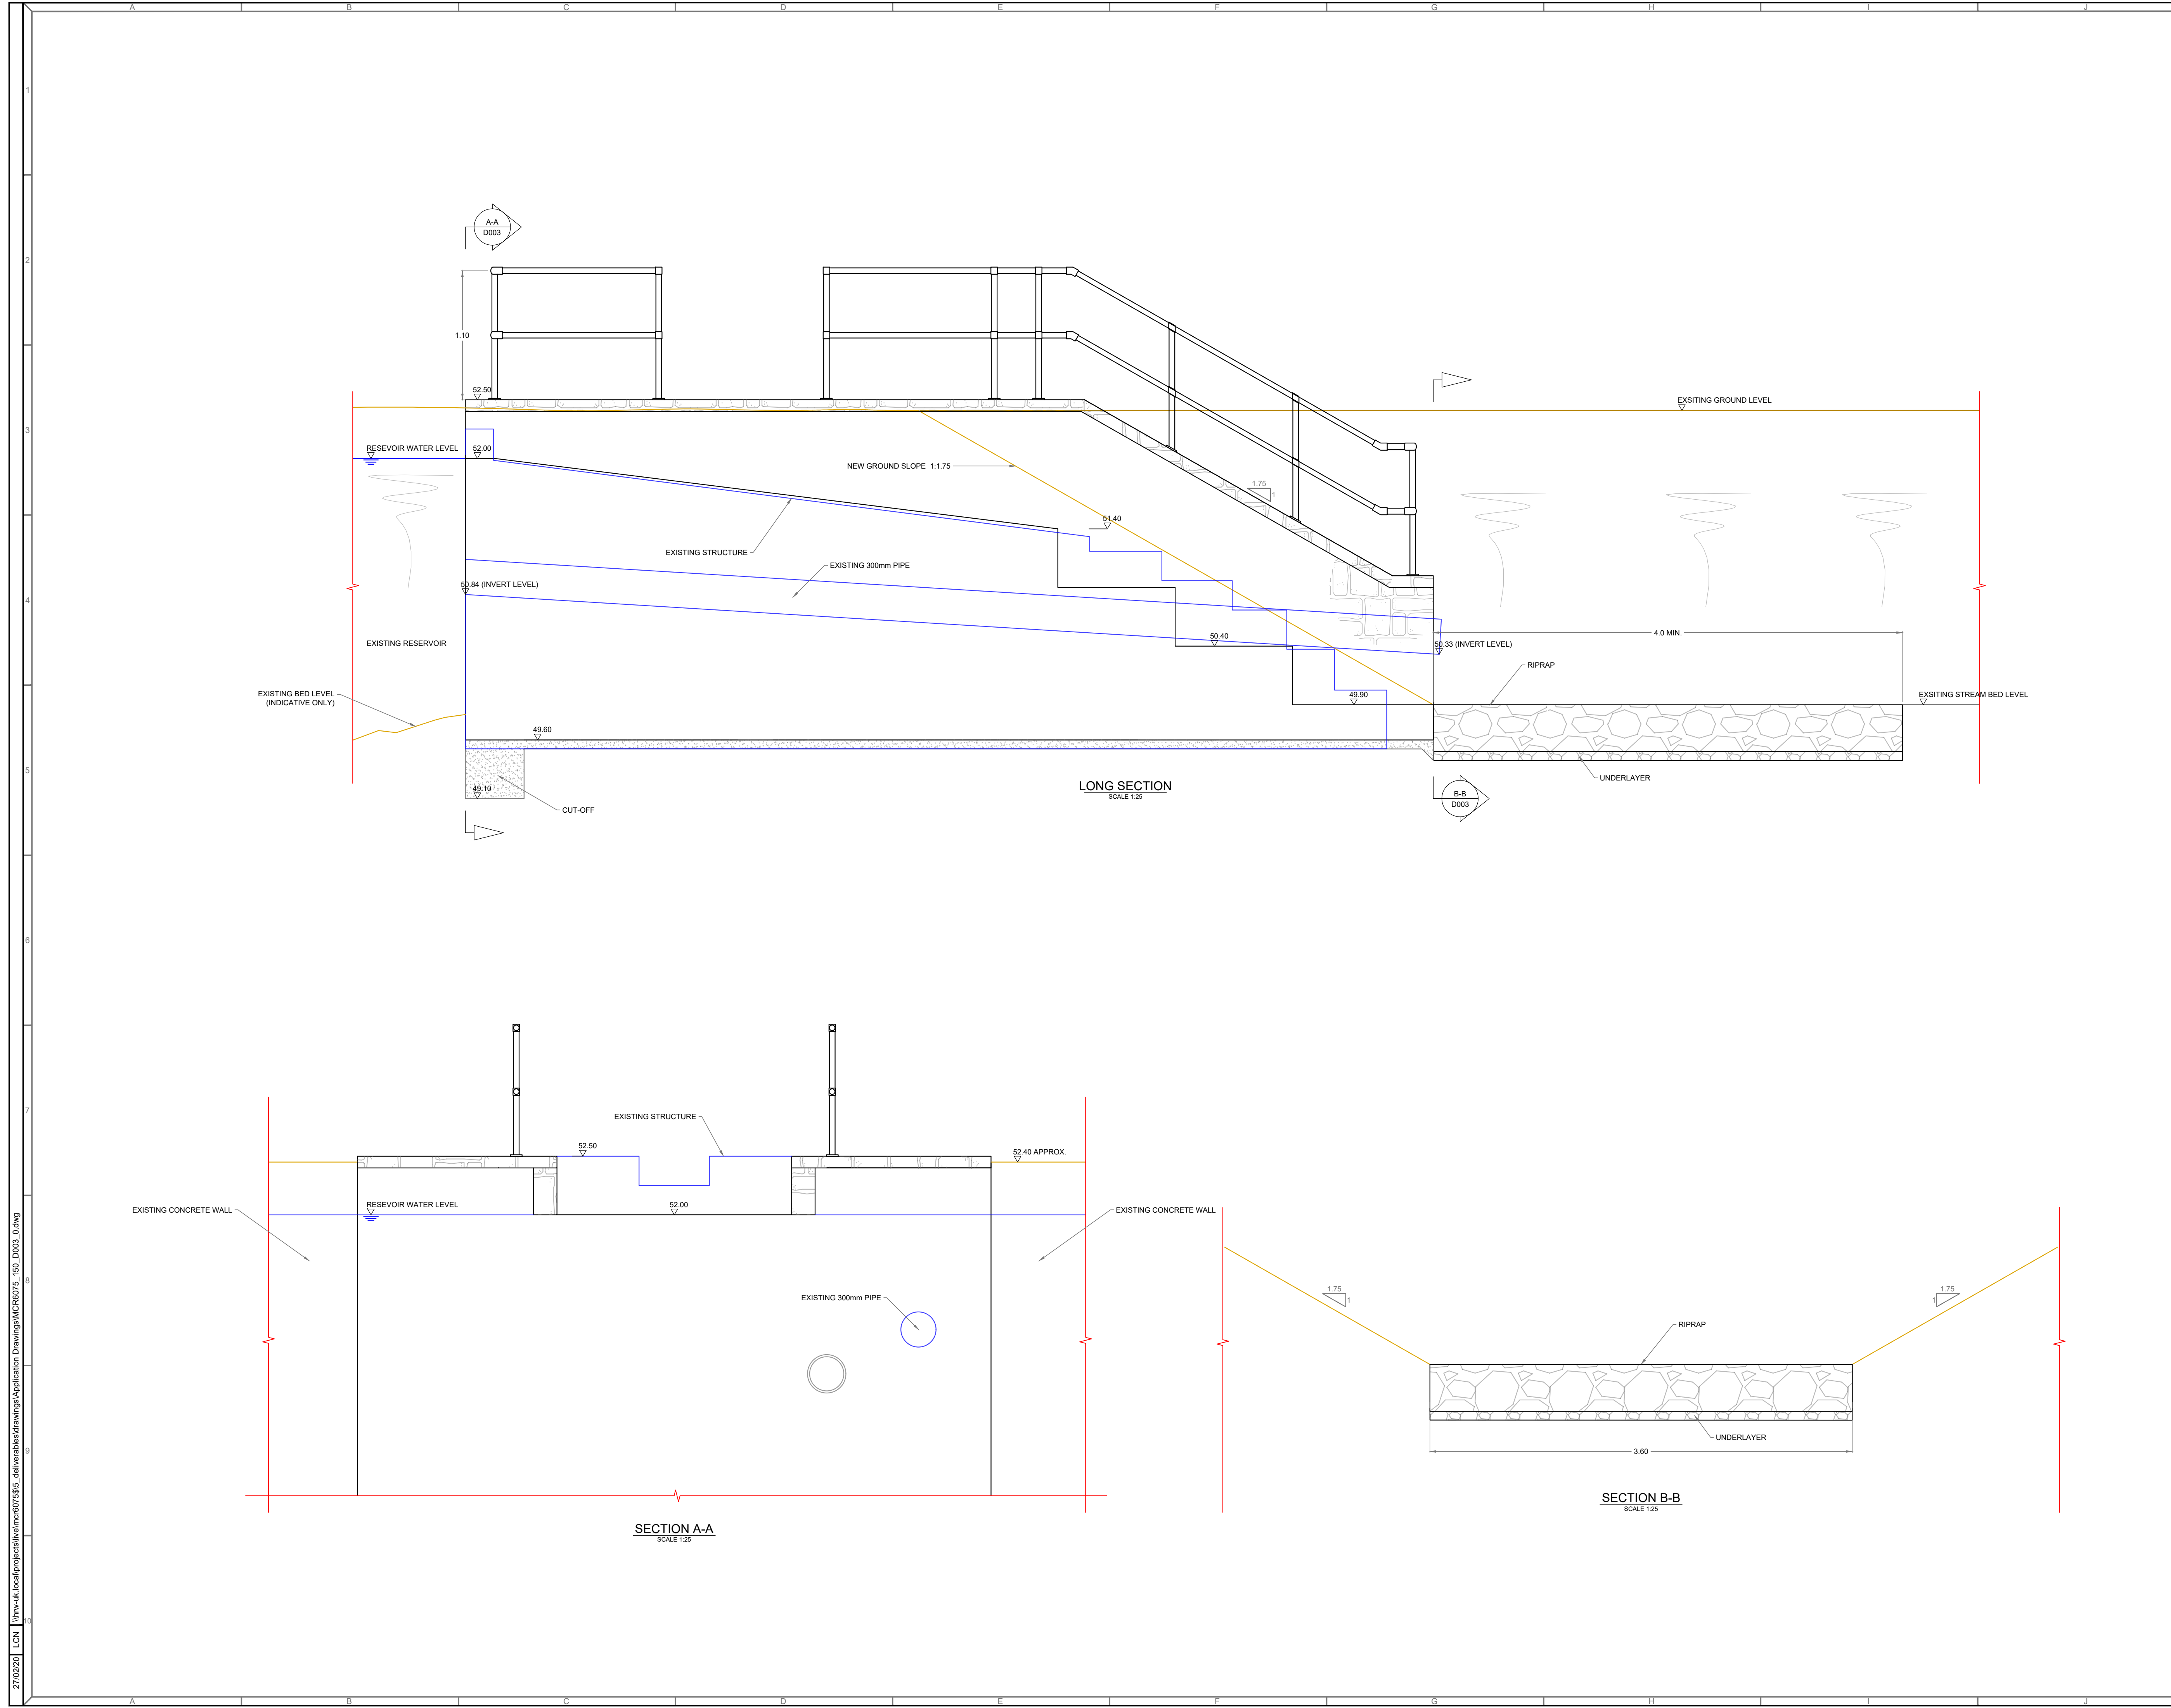

© HR Wallingford 2020

HR Wallingford has prepared this document under the terms of the contract between them and their client, for the exclusive use of that client. HR Wallingford accepts no liability for any use of this document other than by their client and then only for the purposes for which it was prepared. No warranty is given for any third party data included in this document.

NOTES:
1. DOCUMENT UNCONTROLLED WHEN PRINTED.
2. DO NOT SCALE. USE ONLY WRITTEN DIMENSIONS.
3. ALL DIMENSIONS ARE IN METRES UNLESS OTHERWISE STATED.
4. GRID AND LEVELS ARE IN METRES RELATIVE TO NATIONAL GRID PROJECTION OSTN15 AND OSGM15

0	ISSUED FOR REVIEW	LCN	MSA	MSA	28 FEB 20
REV	DRAWING STATUS	DRN	APPR	AUTH	DATE

CLIENT:

NEATH PORT TALBOT COUNCIL



HR Wallingford
Hooley Park, Wallingford
Oxfordshire OX10 8BA
United Kingdom
www.hrwallingford.com
Tel: +44(0)1491 835381
Fax: +44(0)1491 832233

PROJECT:

FURZEMILL RESERVOIR

DRAWING TITLE:

PROPOSED OVERVIEW OF SPILLWAY

SCALE:
1:25

SHEET SIZE:
A1

DRAWING No:
MCR8075_150_D003

REV:
0

27/02/23 LCN [\\new-uk-local\project\active\mcr8075_150_D003_0.dwg] Application Drawings\MCR8075_150_D003_0.dwg